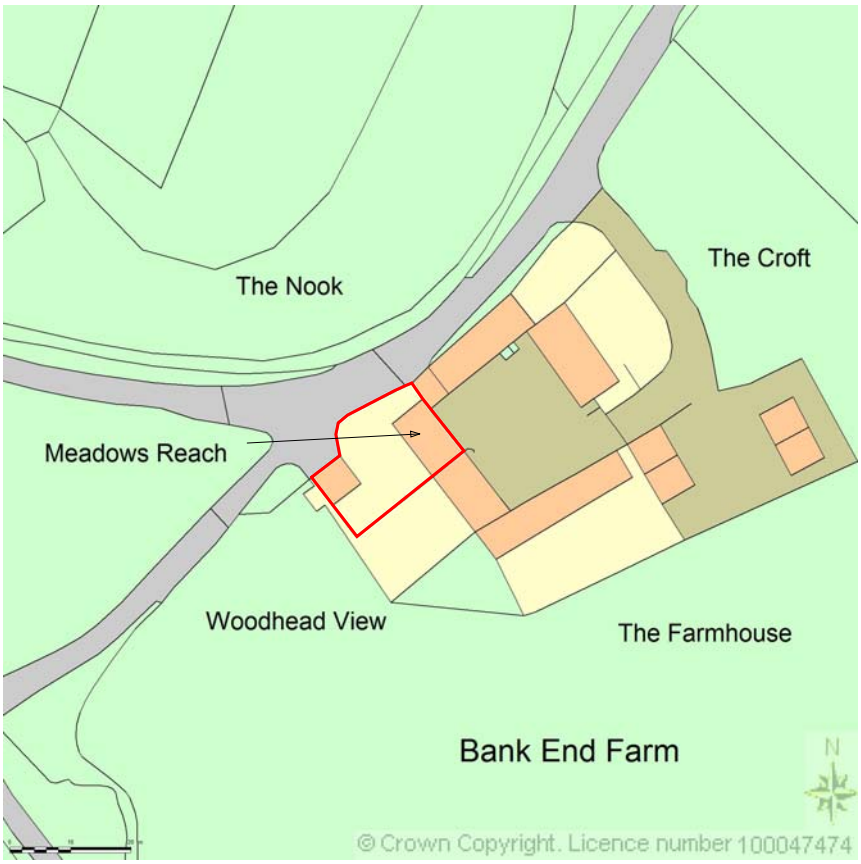


Millhouses
Plans and Construction

Millhouses Construction Ltd,
Aizlewood's Mill, Nursery Street, Sheffield S3 8GG
www.plansandbuilders.co.uk

Date: February 2012
Clients:
Mark and Zoe Barber
Site:
Meadows Reach
Wortley
Sheffield

Drawing
no. 145/3

Plan: Site Plan
Plans drawn by: SH

Page Size - A4

Scale 1:1250