
notes

1. Exact site boundary to be confirmed by others.
2. This drawing is to be read in conjuction with 05-027(91) NBS Specification for details.
3. This drawing is prepared with the site information provoded by Malcolm hughes Site Surveyors 9336(14-07-05).
4. Refer to SKM AH designs and Specifications for all structural information.
5. Refer to SKM designs and specifications for all mechanical and electrical information.

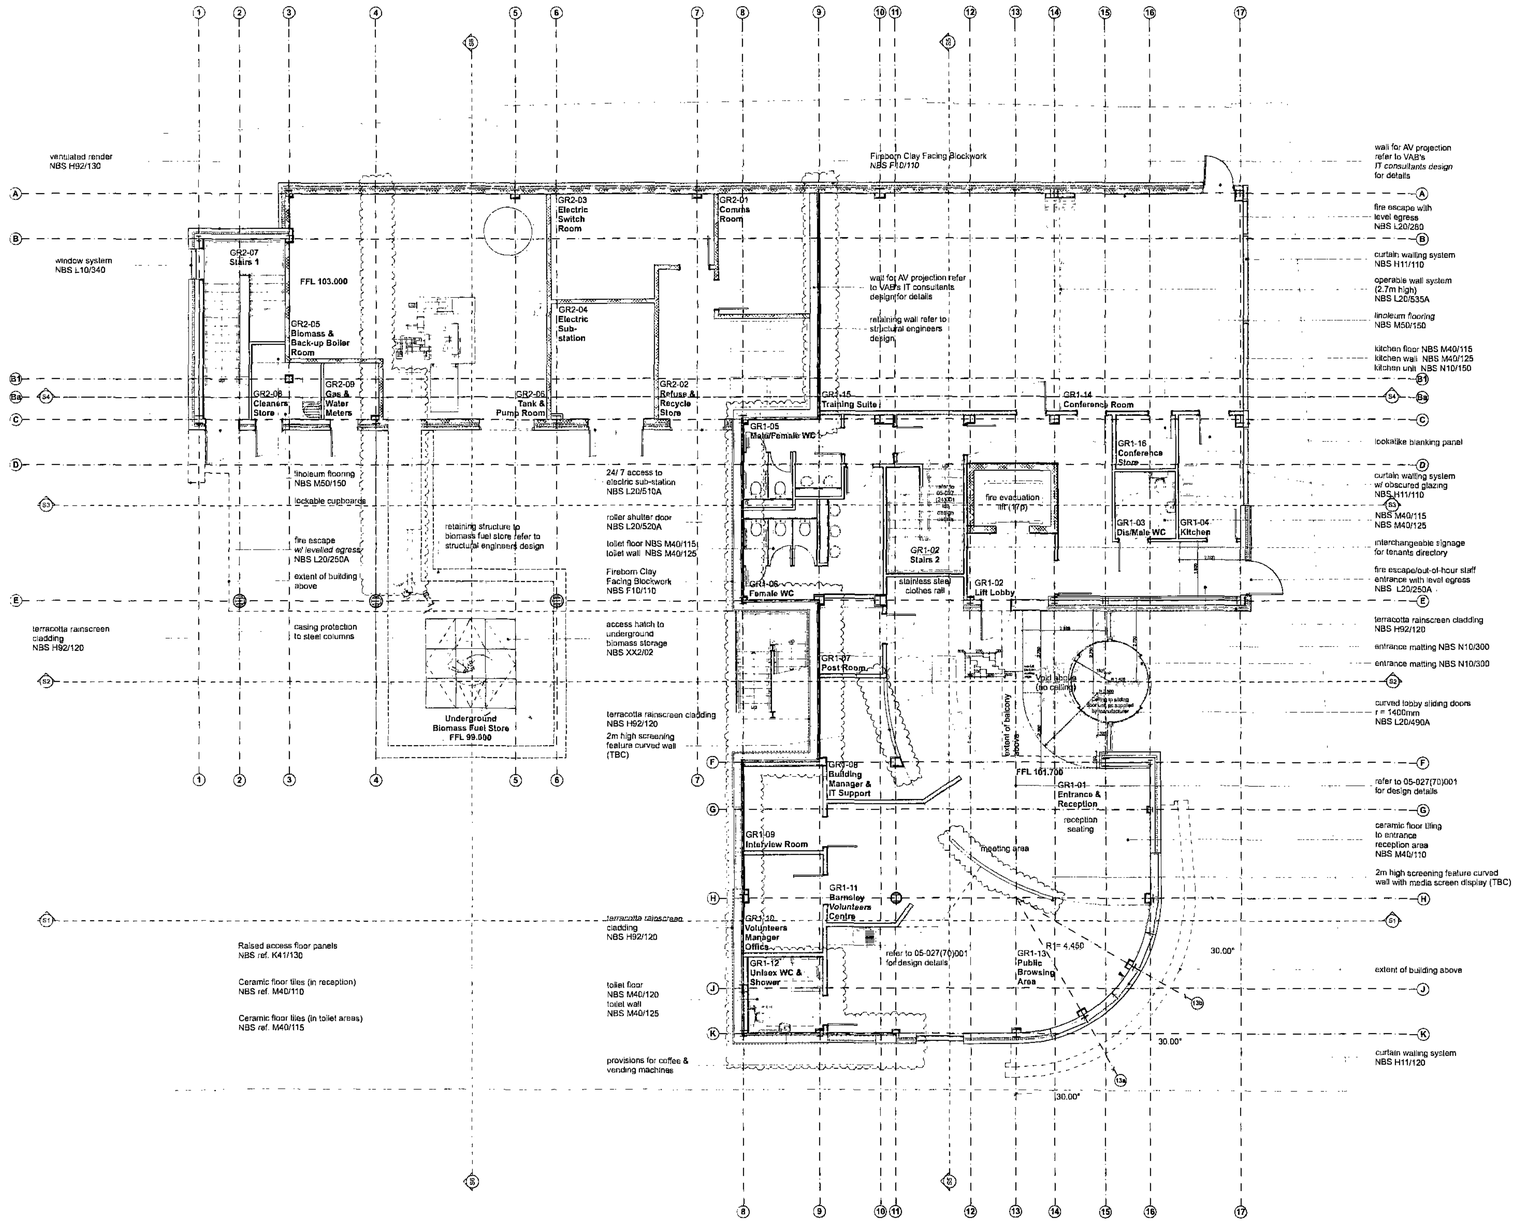

Ground Floor

FFL Lower GF +101.70
FFL Upper GF +103.00

C3 External fire escape stair added 28.01.08 BC CT
for discussion purposes (structural support TBC *by others*), *wall in biomass boiler room removed,* width of biomass chute/ramp TBC by sub-contractor, retaining wall amended to show insulation, dis.WC/shower layout amended
C2 Revision to stair core 2 in 02.11.07 VN CT
accordance to BMBC building control recommendations.
C1 Ext door to cleaners store added. 11.09.07 VN CT
Studwall on GL3 to stair1 amended.
C0 Preliminary Construction Issue 14.08.07 VN CT
revisions

Voluntary Action Barnsley

LOTUS

Bond Bryan Architects

the church studio springvale road sheffield S10 1LP

T +44 (0)114 266 2040 E info@bondbryan.co.uk
F +44 (0)114 268 7021 W www.bondbryan.com

D - design PL - planning PT - pre-tender
T - tender P - preliminary
C - construction R - record

Voluntary Action Barnsley

THE VCS BUILDING
Courthouse Campus
Barnsley

Voluntary Action Barnsley

Ground Floor GA Plan

scale	date	drawn	checked
1:100@A1	14.08.07	VN	SJM

job no	(category) dwg no	revision
05-027	(07)001	C 3


This drawing is © Bond Bryan Architects Ltd. If in doubt ASK. Drawing measurements shall not be obtained by scaling. Verify all dimensions prior to construction. Immediately report any discrepancies on this drawing to Architect. This drawing shall be read in conjunction with *associated specifications and related consultant's documents.*

Barnsley Metropolitan Borough Council
- 7 FEB 2008
Corporate Mail Room

FOR DISCUSSION PURPOSES ONLY

notes

1. Exact site boundary to be confirmed by others.
2. This drawing is to be read in conjuction with 05-027(91) NBS Specification for details.
3. This drawing is prepared with the site information provoded by Malcolm hughes Site Surveyors 9336(14-07-05).
4. Refer to SKM AH designs and Specifications for all structural information.
5. Refer to SKM designs and specifications for all mechanical and electrical information.

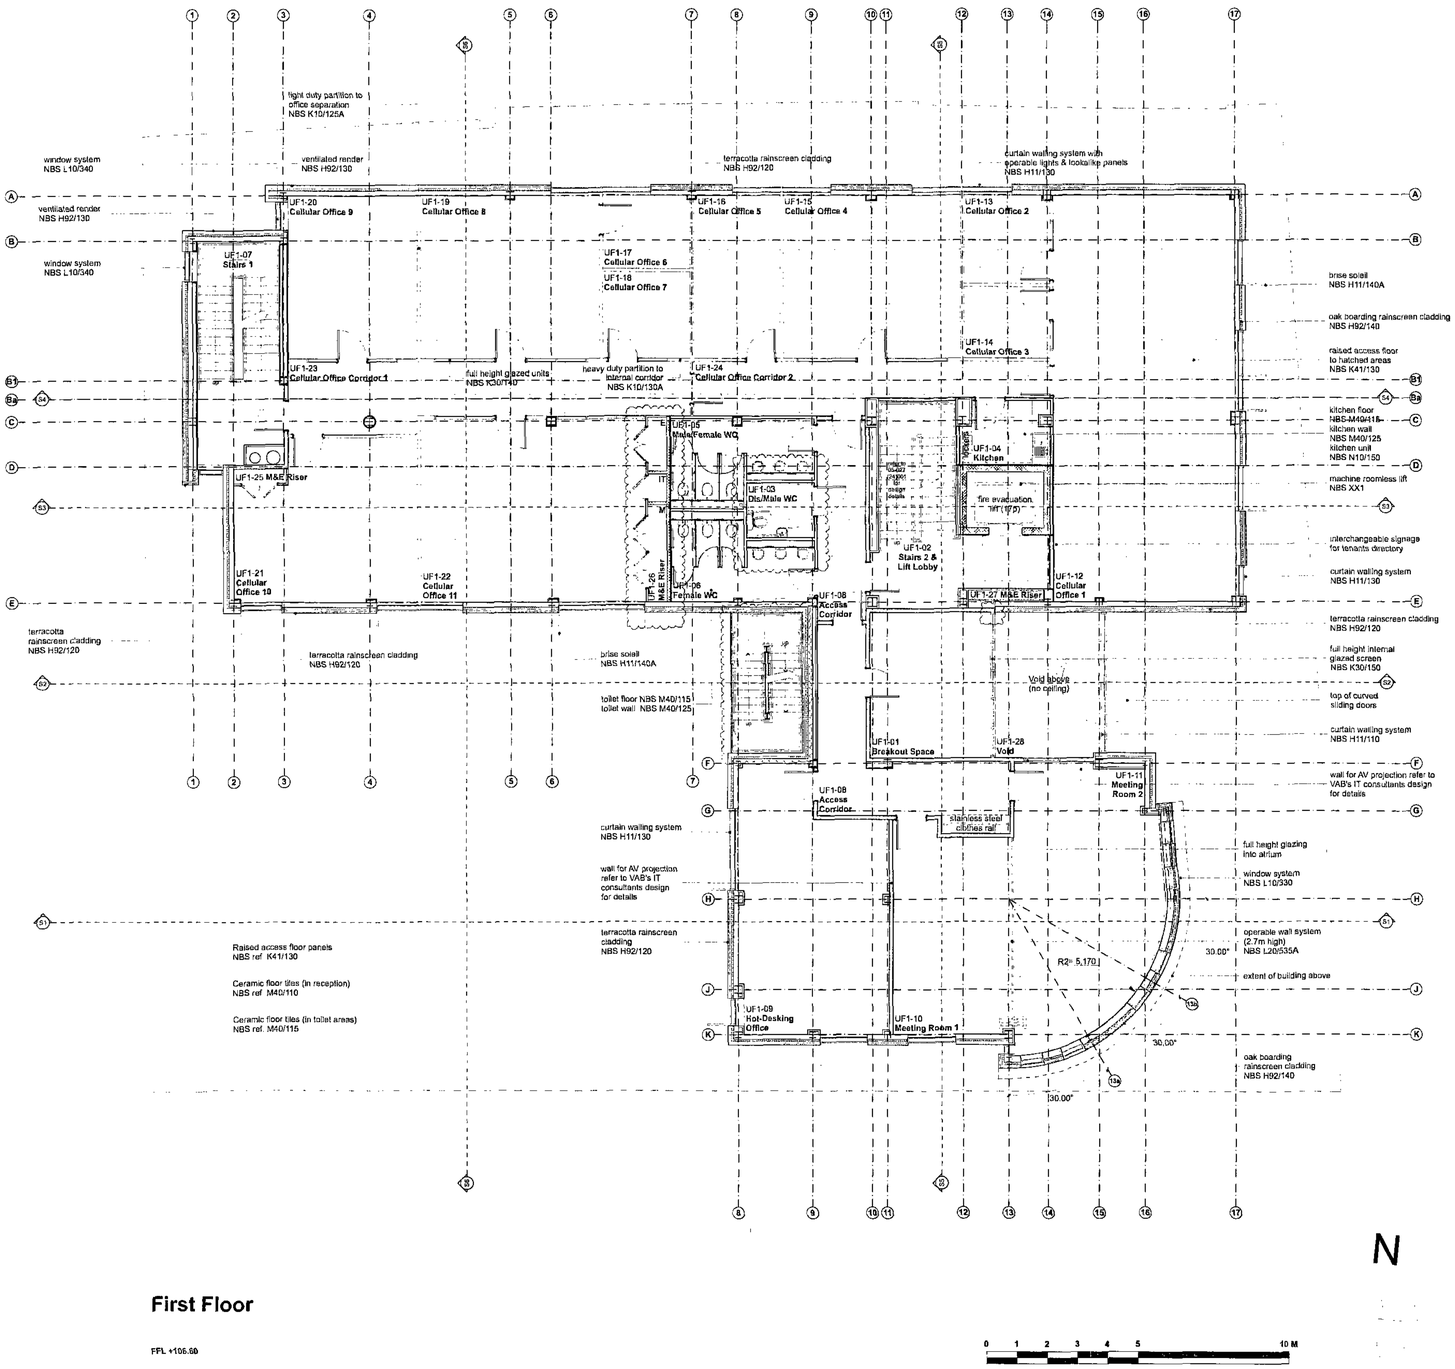

First Floor

FFL +106.60

C3 External fire escape stair added 28.01.08 BC CT
for discussion purposes (structural support TBC by others), dis.WC layout amended
C2 Revision to stair core 2 in accordance to BMBC building control recommendations. 02.11.07 VN CT
C1 Fire door on GL-F moved to GL-E 11.09.07 VN CT
Studwall on GL3 to stair1 amended.
C0 Preliminary Construction Issue 14.08.07 VN CT
revisions

Voluntary Action Barnsley

LOTUS

CONSTRUCTION

Bond Bryan Architects

the church studio springvale road sheffield S10 1LP

T +44 (0)114 266 2040 E info@bondbryan.co.uk
F +44 (0)114 268 7021 W www.bondbryan.com

D - design PL - planning PT - pre-tender
T - tender P - preliminary
C - construction R - record

Voluntary Action Barnsley

THE VCS BUILDING
Courthouse Campus
Barnsley

Voluntary Action Barnsley

First Floor GA Plan

scale	date	drawn	checked
1:100@A1	14.08.07	VN	SJM

job no	(category) dwg no	revision
05-027	(07)002	C3

This drawing is © Bond Bryan Architects Ltd. If in doubt ASK. Drawing measurements shall not be obtained by scaling. Verify all dimensions prior to construction. Immediately report any discrepancies on this drawing to Architect. This drawing shall be read in conjunction with associated specifications and related consultant's documents.

Barnsley Metropolitan Borough Council
- 7 FEB 2008
Corporate Mail Room


FOR DISCUSSION PURPOSES ONLY

First Floor GA Plan

05-027 (07)002

notes

1. Exact site boundary to be confirmed by others.
2. This drawing is to be read in conjuction with 05-027(91) *NBS Specification* for details.
3. This drawing is prepared with the site information provoded by Malcolm hughes Site Surveyors 9336(14-07-05).
4. Refer to SKM AH designs and Specifications for all structural information.
5. Refer to SKM designs and specifications for all mechanical and electrical information.

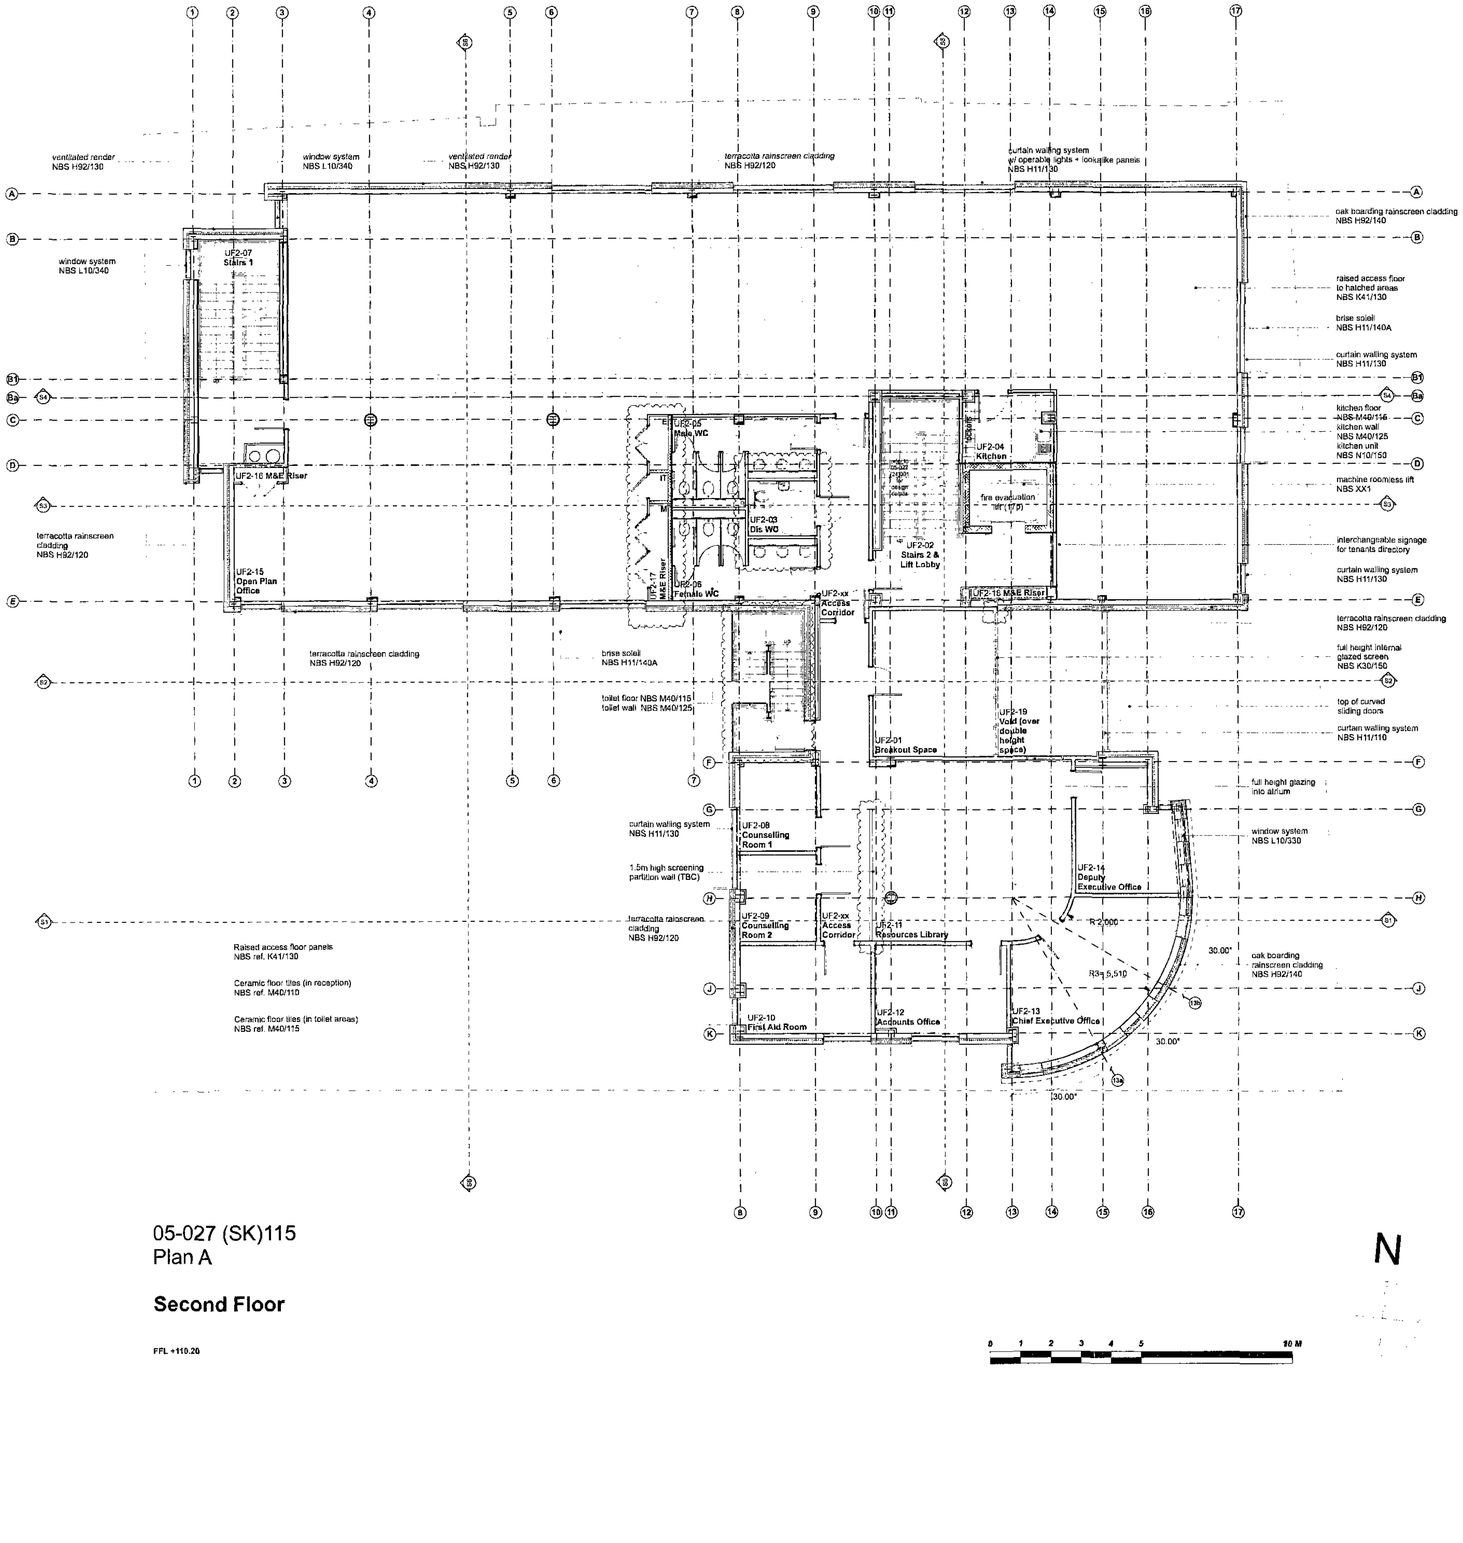

C3 External fire escape stair added 28.01.08 BC CT
for discussion purposes (structural support TBC by others), dis.WC layout amended
C2 Revision to stair core 2 in accordance to BMBC building control recommendations. Additional Corridor to office space to be confirmed. 02.11.07 VN CT
C1 Fire door on GL-F moved to GL-E Studwall on GL3 to stair1 amended. 11.09.07 VN CT
C0 Preliminary Construction Issue 14.08.07 VN CT

revisions

Voluntary Action Barnsley

LOTUS

Bond Bryan Architects

the church studio springvale road sheffield S10 1LP

T +44 (0)114 266 2040 E info@bondbryan.co.uk
F +44 (0)114 268 7021 W www.bondbryan.com

D - design PL - planning PT - pre-tender
T - tender P - preliminary
C - construction R - record

Voluntary Action Barnsley

THE VCS BUILDING
Courthouse Campus
Barnsley

Voluntary Action Barnsley

Second Floor GA Plan

scale	date	drawn	checked
1:100@A1	14.08.07	VN	SJM

job no	(category) dwg no	revision
05-027	(07)003	C 3

This drawing is © Bond Bryan Architects Ltd. If in doubt ASK. Drawing measurements shall not be obtained by scaling. Verify all dimensions prior to construction. Immediately report any discrepancies on this drawing to Architect. This drawing shall be read in conjunction with associated specifications and related consultant's documents.

05-027 (SK)115
Plan A

Second Floor

FFL +110.20

N


Barnsley Metropolitan Borough Council
- 7 FEB 2008
Corporate Mail Room

FOR DISCUSSION PURPOSES ONLY

CONSTRUCTION

notes

1. Exact site boundary to be confirmed by others.
2. This drawing is to be read in conjuction with 05-027(91) NBS Specification for details.
3. This drawing is prepared with the site information provoded by Malcolm hughes Site Surveyors 9336(14-07-05).
4. Refer to SKM AH designs and Specifications for all structural information.
5. Refer to SKM designs and specifications for all mechanical and electrical information.

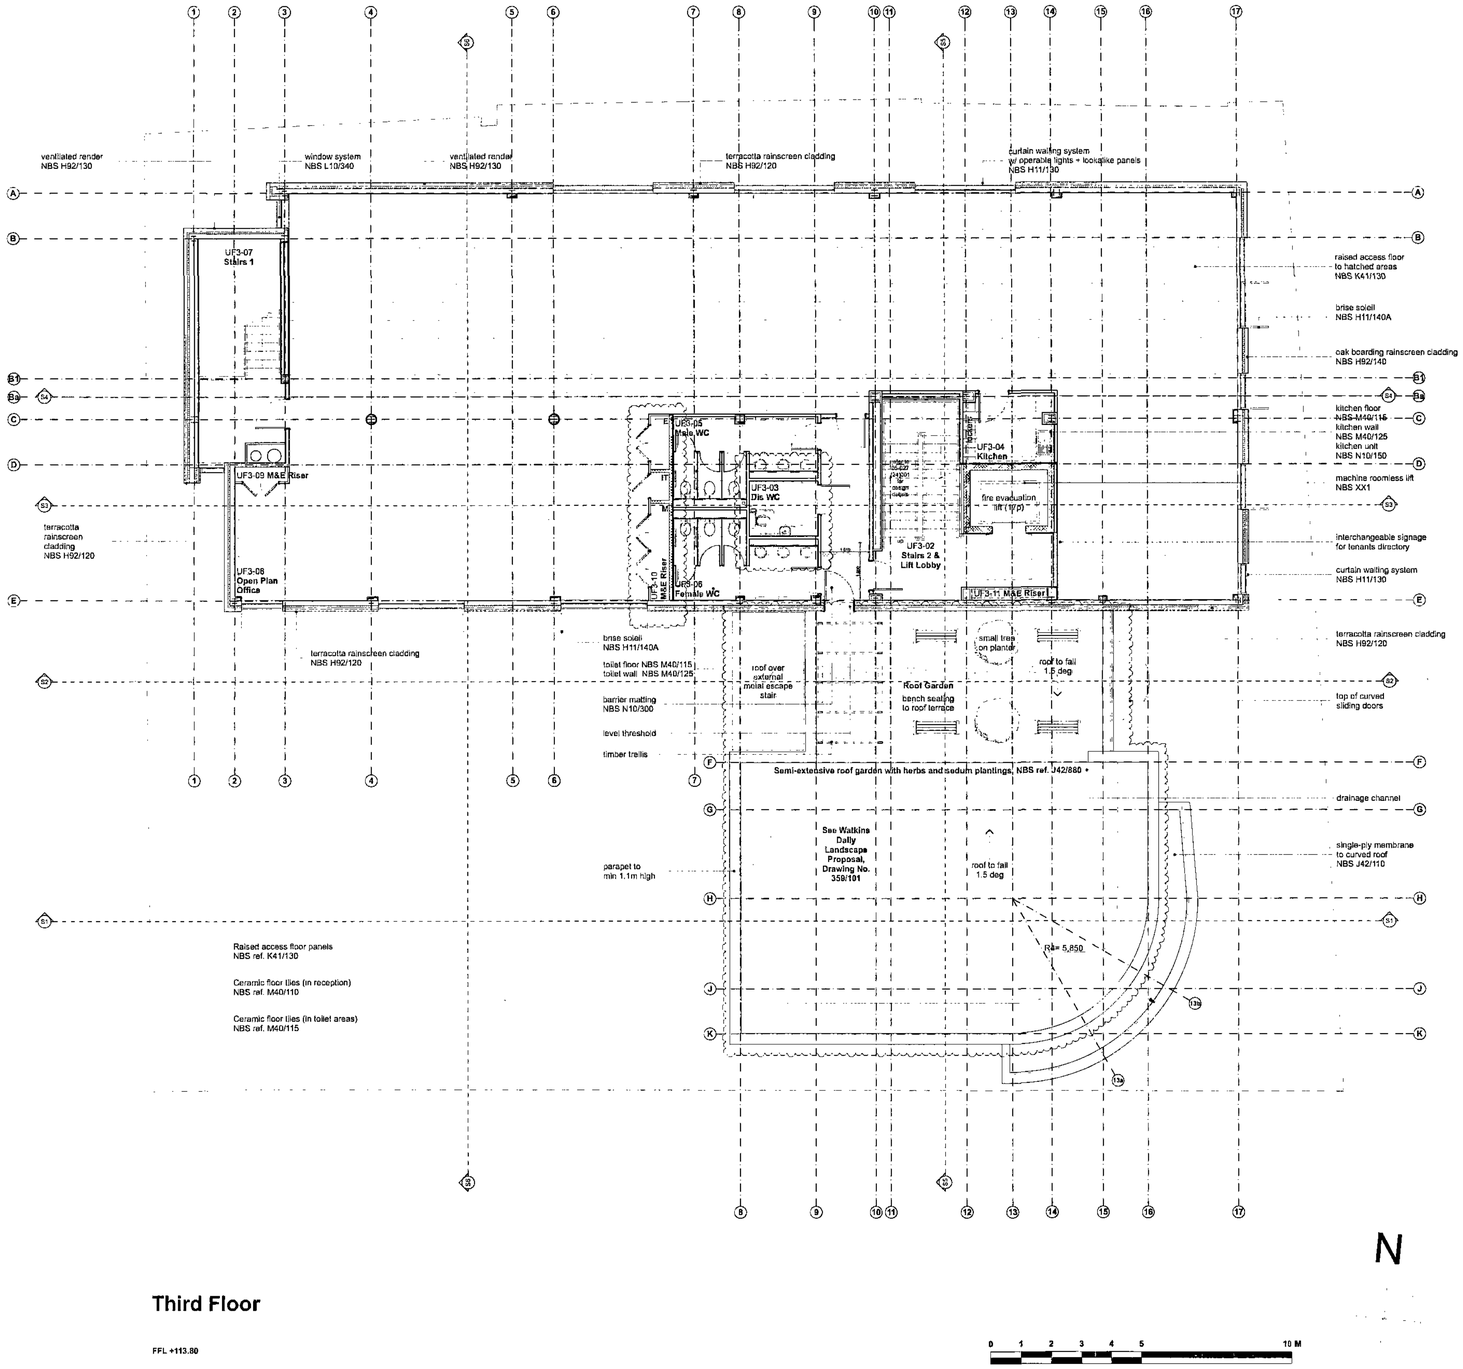

Third Floor

FFL +113.80

C3	External fire escape stair added	28.01.08	BC CT
	for discussion purposes (structural support TBC by others), dis.WC layout amended, for details of roof garden/landscape proposal refer to Watkins Dally drawing no. 359/101.		
C2	Revision to stair core 2 in accordance to BMBC building control recommendations.	02.11.07	VN CT
C1	Studwall on GL3 to stair1 amended.	11.09.07	VN CT
C0	Preliminary Construction Issue	14.08.07	VN CT

revisions

Voluntary Action Barnsley

LOTUS

Bond Bryan Architects

the church studio springvale road sheffield S10 1LP

T +44 (0)114 266 2040 E info@bondbryan.co.uk
F +44 (0)114 268 7021 W www.bondbryan.com

D - design PL - planning PT - pre-tender
T - tender P - preliminary
C - construction R - record

CONSTRUCTION

Voluntary Action Barnsley

THE VCS BUILDING
Courthouse Campus
Barnsley

Voluntary Action Barnsley

Third Floor GA Plan

scale	date	drawn	checked
1:100@A1	14.08.07	VN	SJM

job no	(category) dwg no	revision
05-027	(07)004	C 3

This drawing is © Bond Bryan Architects Ltd. If in doubt ASK. Drawing measurements shall not be obtained by scaling. Verify all dimensions prior to construction. Immediately report any discrepancies on this drawing to Architect. This drawing shall be read in conjunction with associated specifications and related consultant's documents.

Barnsley Metropolitan Borough Council
- 7 FEB 2008
Corporate Mail Room


FOR DISCUSSION PURPOSES ONLY

Third Floor GA Plan

05-027(07)004

notes

1. Exact site boundary to be confirmed by others.
2. This drawing is to be read in conjuction with 05-027(91) NBS Specification for details.
3. This drawing is prepared with the site information provoded by *Malcolm hughes Site Surveyors 9336(14-07-05).*
4. Refer to SKM AH designs and Specifications for all structural information.
5. Refer to SKM designs and specifications for all mechanical and electrical information.

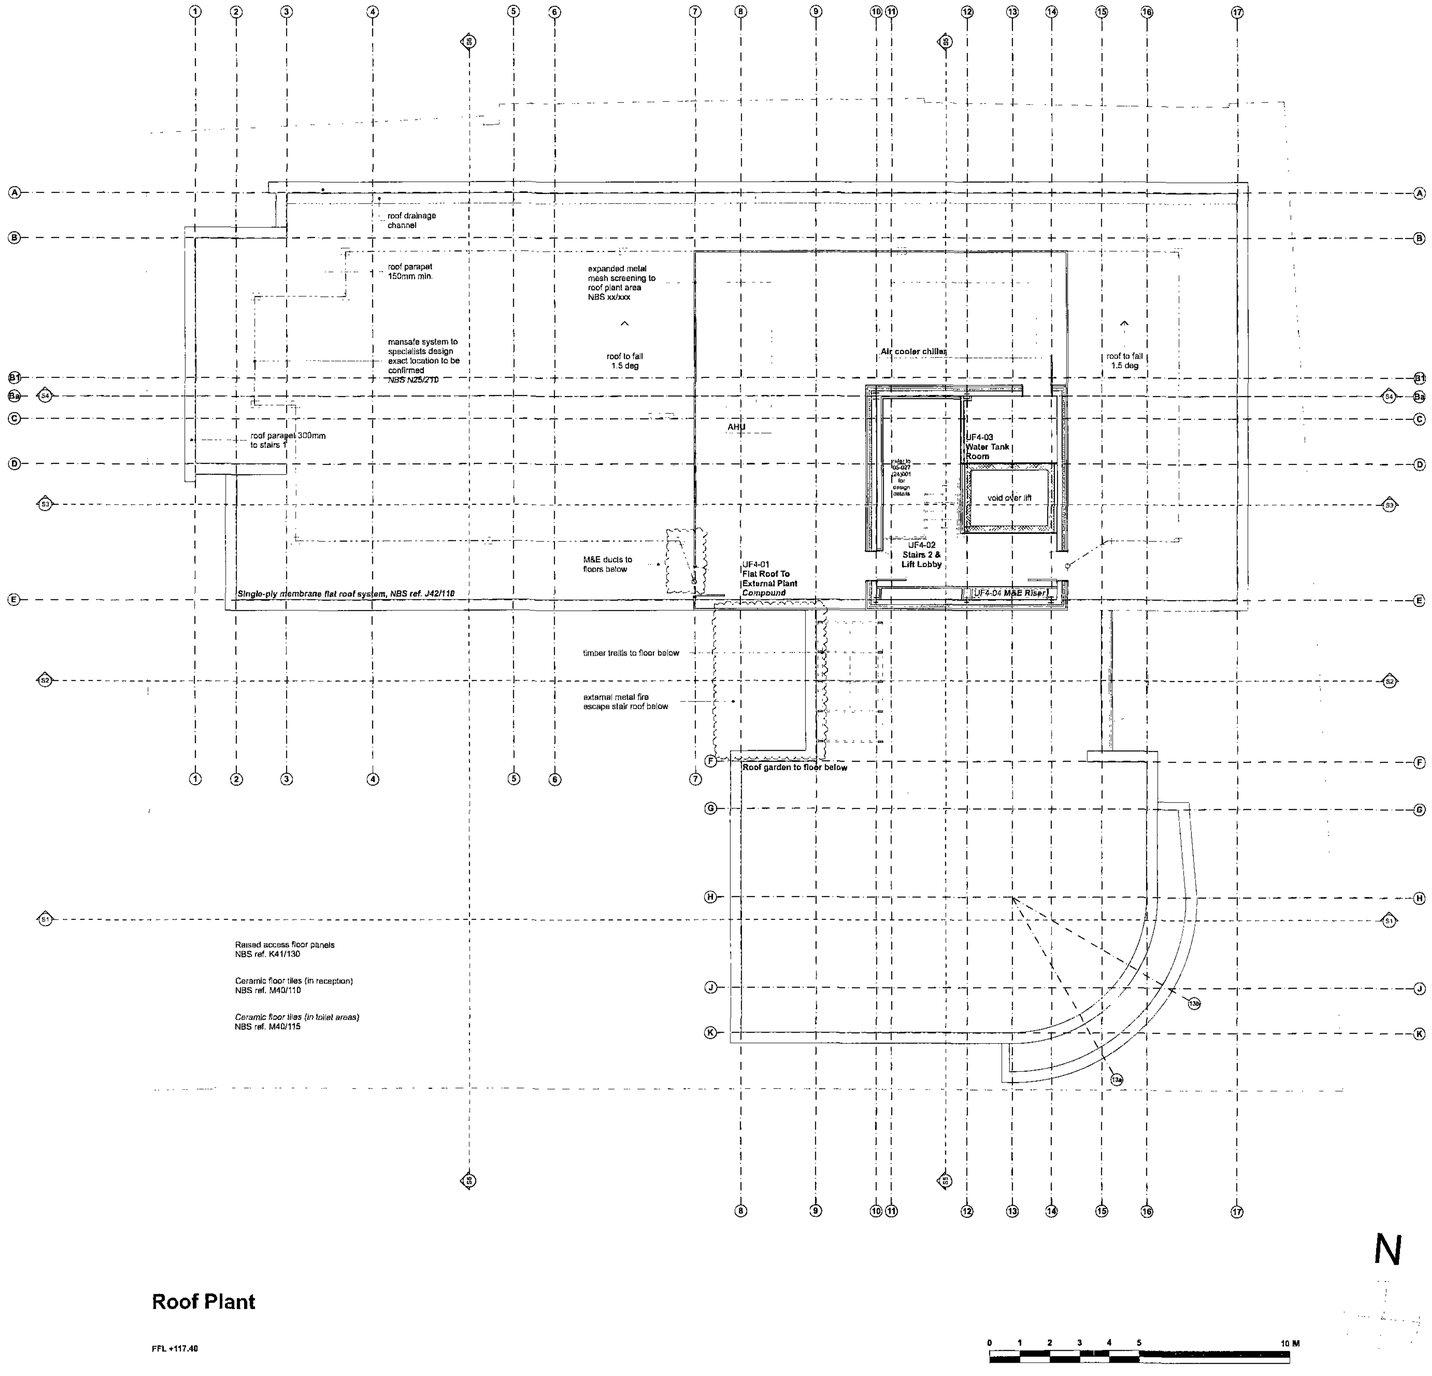

Roof Plant

FFL +117.40

C2 External fire escape stair indicated, roof plant size and location TBC 28.01.08 BC CT
C1 UF4-EX-04 added to Lotus instruction. 11.09.07 VN CT
C0 Preliminary Construction Issue 14.08.07 VN CT
revisions

Voluntary Action Barnsley

LOTUS

Bond Bryan Architects

the church studio springvale road sheffield S10 1LP
T +44 (0)114 266 2040 E info@bondbryan.co.uk
F +44 (0)114 268 7021 W www.bondbryan.com

D - design PL - planning PT - pre-tender
T - tender P - preliminary
C - construction R - record

CONSTRUCTION

Voluntary Action Barnsley

THE VCS BUILDING
Courthouse Campus
Barnsley

Voluntary Action Barnsley

Roof Plant GA Plan

scale	date	drawn	checked
1:100@A1	14.08.07	VN	SJM

job no	(category) dwg no	revision
05-027	(07)005	C 2

This drawing is © Bond Bryan Architects Ltd. If in doubt ASK. Drawing measurements shall not be obtained by scaling. Verify all dimensions prior to construction. Immediately report any discrepancies on this drawing to Architect. This drawing shall be read in conjunction with associated specifications and related consultant's documents.


FOR DISCUSSION PURPOSES ONLY

Barnsley Metropolitan Borough Council
- 7 FEB 2008
Corporate Mail Room

Roof Plant GA Plan
05-027 (07)005

notes

1. Exact site boundary to be confirmed
2. This drawing is to be read in conjuction with 05-027991)-T0 NBS Specification for details.
3. This drawing is prepared with the site information provoded by Malcolm hughes Site Surveyors 9336(14-07-05).
4. Refer to SKM AH designs and Specifications for all structural information.
5. Refer to SKM designs and specifications for all mechanical and electrical information.

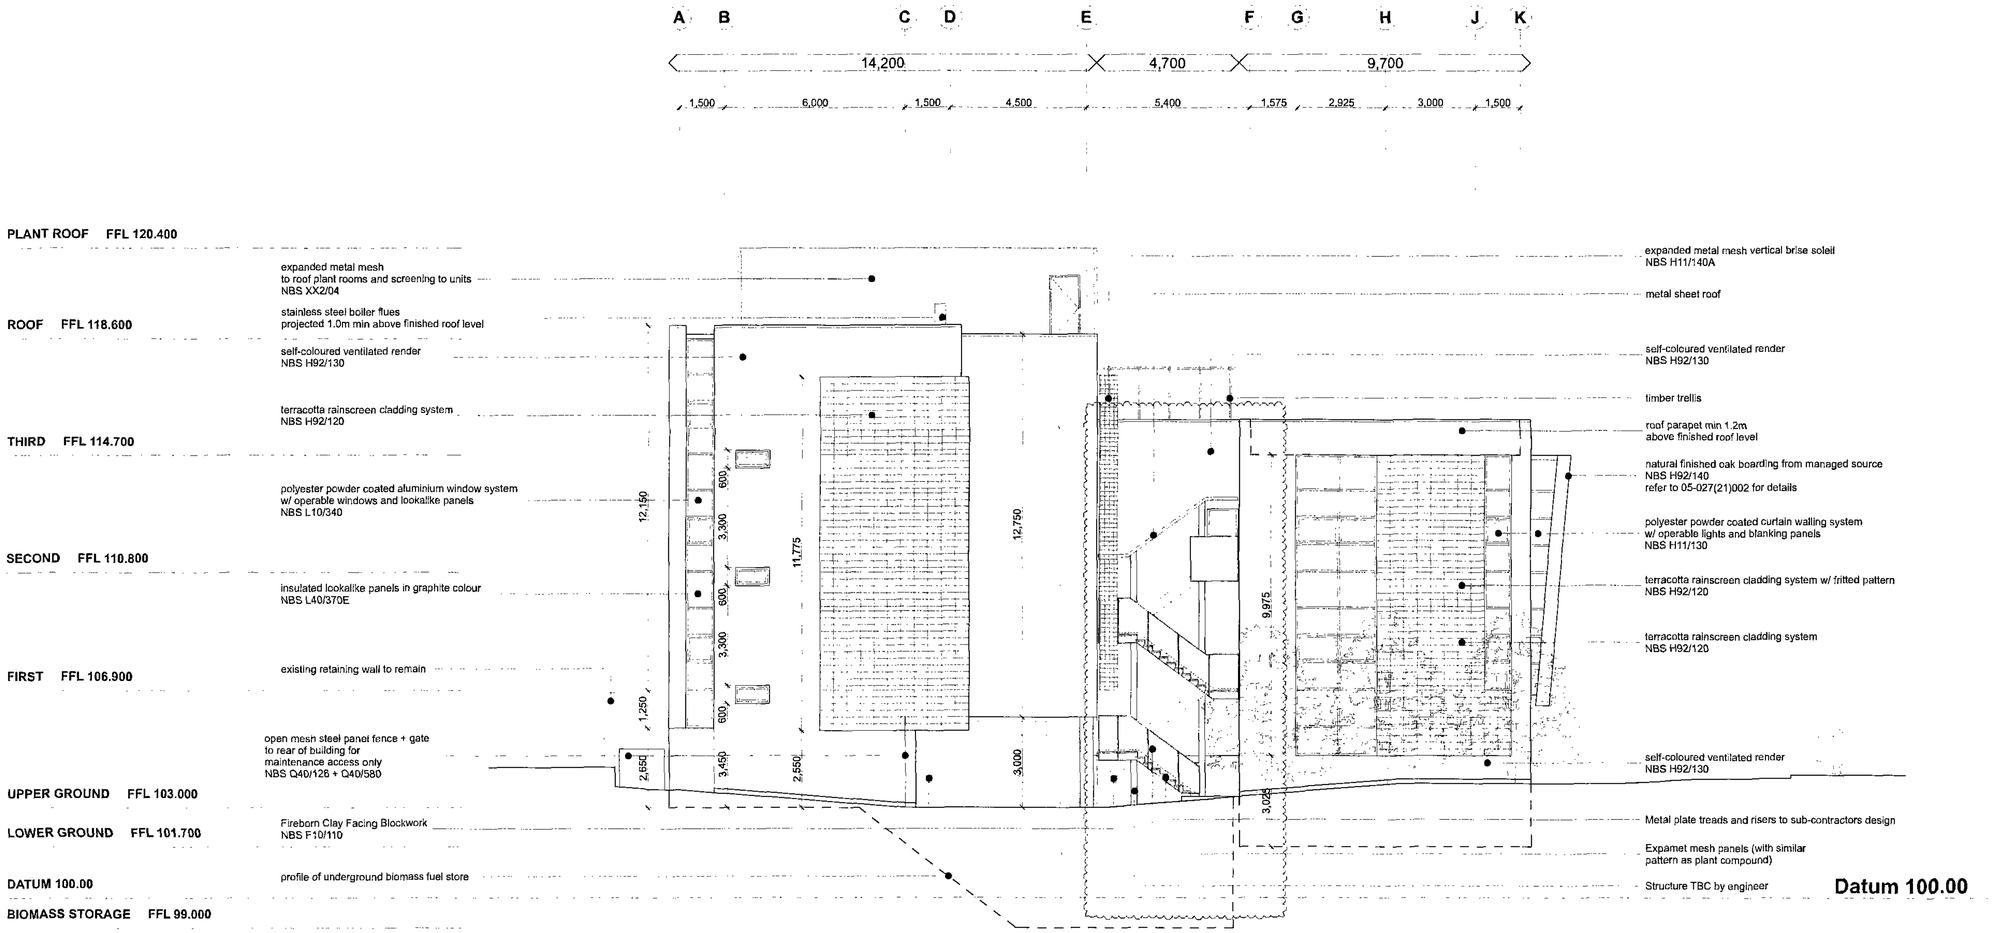

WEST ELEVATION

C2 External fire escape stair added 28.01.08 BC CT
for discussion purposes (structural support TBC by others)
C1 Setting out dims added. 12.09.07 VN CT
Windows and curtain walling updated to window schedule.
C0 Preliminary Construction Issue 14.08.07 VN CT

revisions

Bond Bryan Architects
the church studio springvale road sheffield S10 1LP
T +44 (0)114 266 2040 E info@bondbryan.co.uk
F +44 (0)114 268 7021 W www.bondbryan.com

D - design PL - planning PT - pre-tender
T - tender P - preliminary
C - construction R - record

CONSTRUCTION

Voluntary Action Barnsley

THE VCS BUILDING
Courthouse Campus
Barnsley

West GA Elevation

scale	date	drawn	checked
1:100@A1	14.08.07	VN	SJM

job no	(category) dwg no	revision
05-027	(08)003	C 2

This drawing is © Bond Bryan Architects Ltd. If in doubt ASK. Drawing measurements shall not be obtained by scaling. Verify all dimensions prior to construction. Immediately report any discrepancies on this drawing to Architect. This drawing shall be read in conjunction with associated specifications and related consultant's documents.


Barnsley Metropolitan Borough Council
- 7 FEB 2008
Corporate Mail Room

West GA Elevation

05-027 (08)003

notes

1. Exact site boundary to be confirmed
2. This drawing is to be read in conjuction with 05-027991)-T0 NBS Specification for details.
3. This drawing is prepared with the site information provoded by Malcolm hughes Site Surveyors 9336(14-07-05).
4. Refer to SKM AH designs and Specifications for all structural information.
5. Refer to SKM designs and specifications for all mechanical and electrical information.

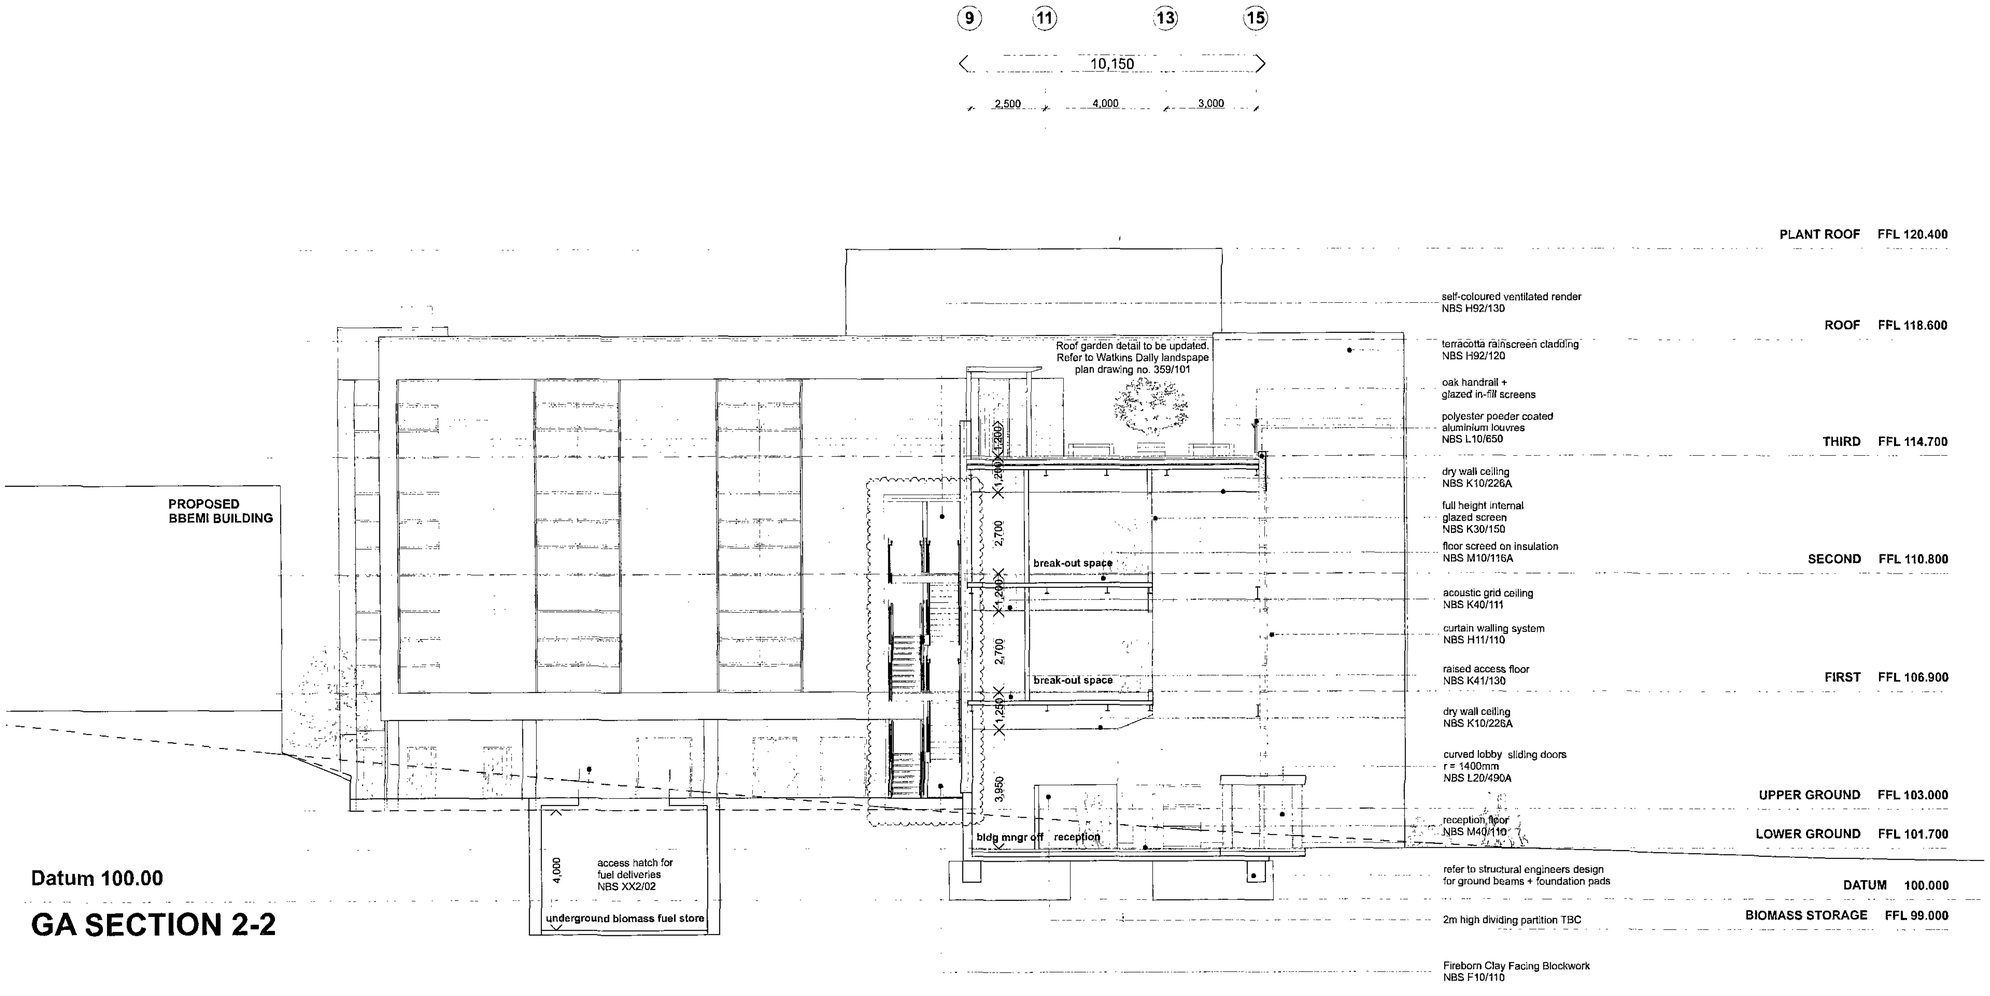

Datum 100.00

GA SECTION 2-2

Barnsley Metropolitan Borough Council
- 7 FEB 2008
Corporate Mail Room

C1 External fire escape stair added 28.01.08 BC CT
for discussion purposes (structural support TBC by others), coordination with GA plan
C0 Preliminary Construction Issue 14.08.07 VN CT
revisions

Bond Bryan Architects
the church studio springvale road sheffield S10 1LP
T +44 (0)114 266 2040 E info@bondbryan.co.uk
F +44 (0)114 268 7021 W www.bondbryan.com

D - design PL - planning PT - pre-tender
T - tender P - preliminary
C - construction R - record

Voluntary Action Barnsley

THE VCS BUILDING
Courthouse Campus
Barnsley

GA Section 2-2

scale	date	drawn	checked
1:100@A1	14.08.07	VN	SJM

job no (category) dwg no revision

05-027 (09)002 C 1

This drawing is © Bond Bryan Architects Ltd. If in doubt ASK. Drawing measurements shall not be obtained by scaling. Verify all dimensions prior to construction. Immediately report any discrepancies on this drawing to Architect. This drawing shall be read in conjunction with associated specifications and related consultant's documents.