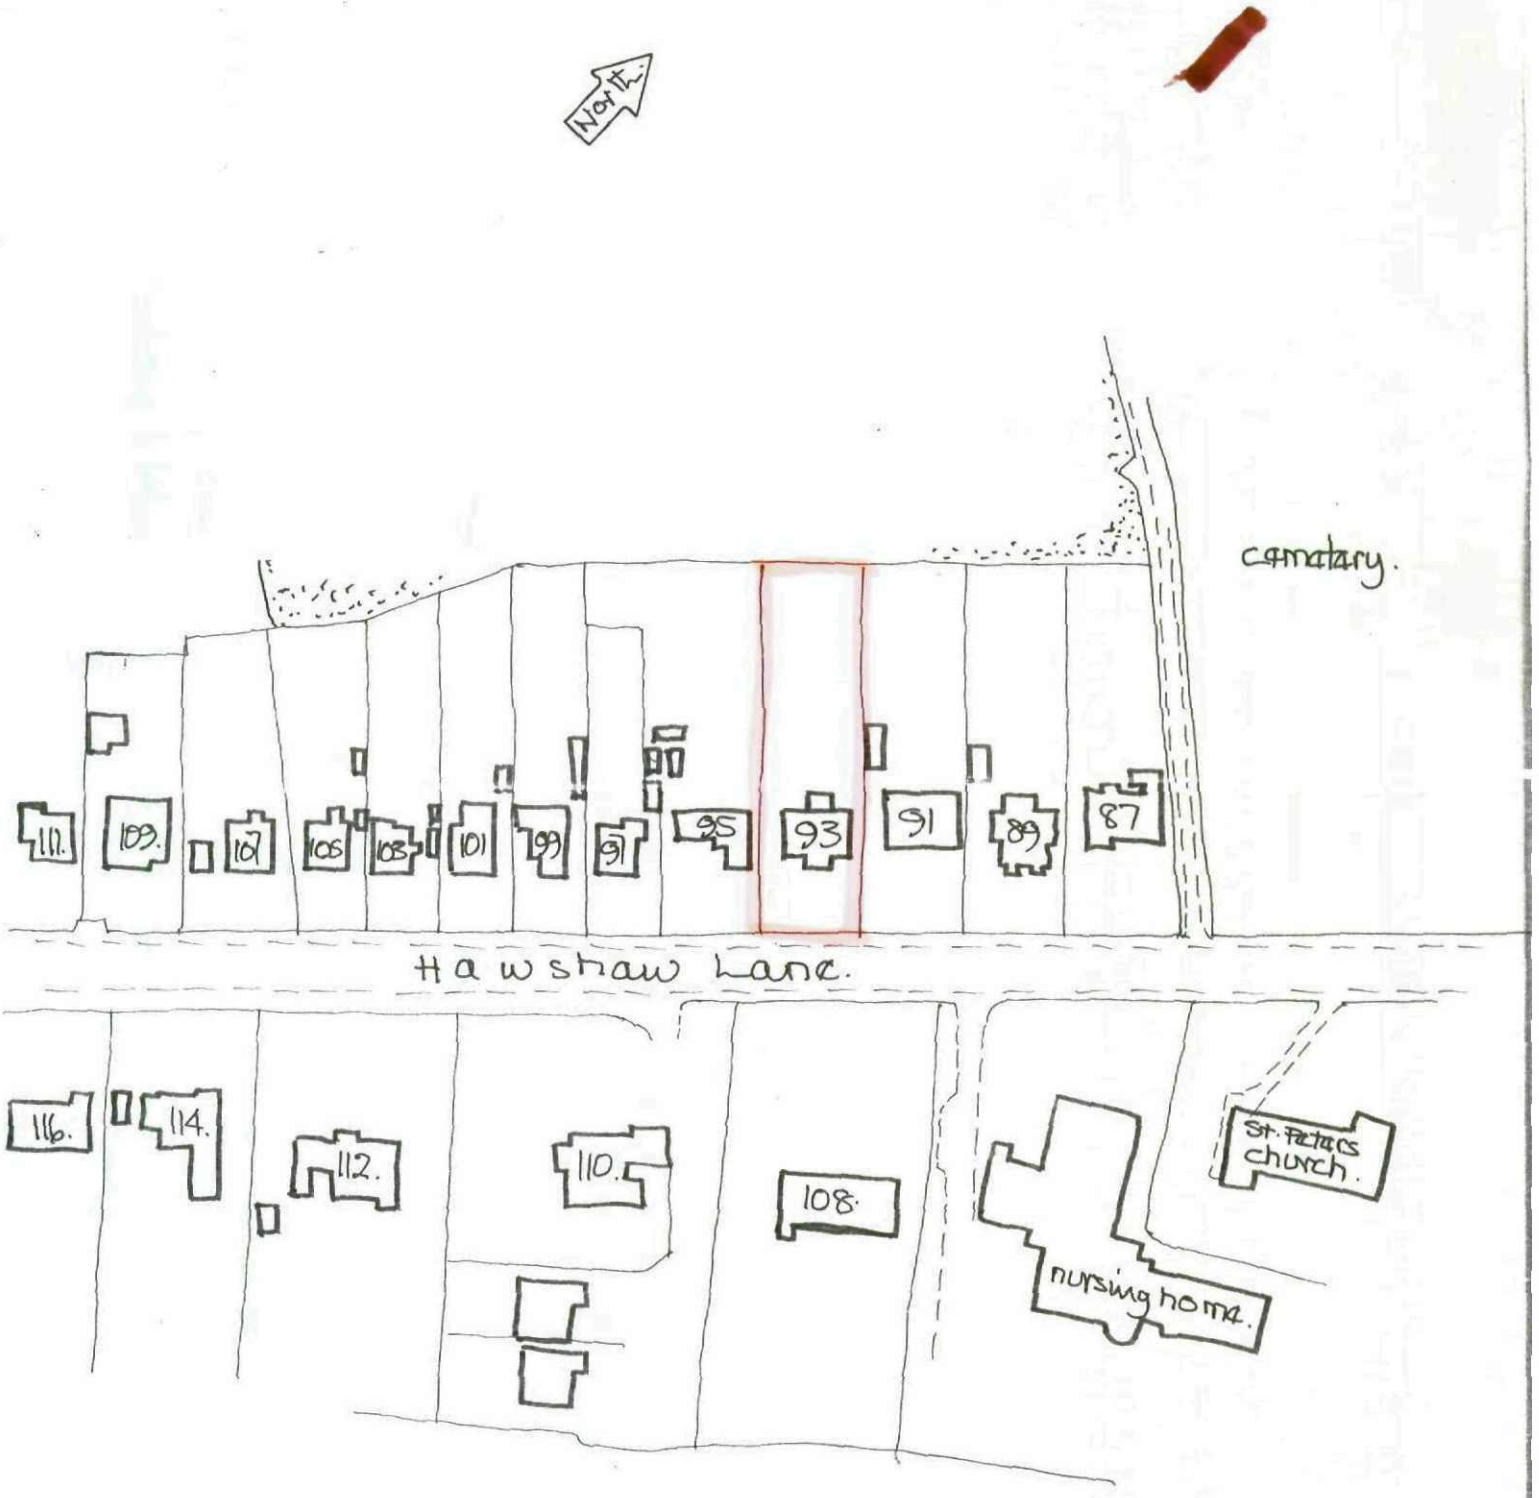


location plan.

scale 1:1250'.

100ϕ upvc drains 1:40 fall - bed + surr. in granular bedding to min 1cum spuwy.

fp.

fp.

900 min path

door to clients choice

200 blk inner skin to reveals

set back as reqd.

plan view.

section:-

matching colour/texture tiles nailed + clipped to makers spec'i over tanalized battens + untearable felt - 125x50 x 400 c/c rafters - 200x50 x 400 c/c ceiling ties - 30x6 galv. m.steel lateral restraint straps 2m max c/c screw nail fixed over 3 members + solid noggings - turned down walls + built in.

100x50 binder

175x50 s/w ridge - all members twice fixed

100ϕ deep flow upvc gutter 75ϕ fp.

household storage

100x50 ties wall fixed to rafters/wall plate + ceiling ties

galv wall plate straps 400 c/c.

matching blk.

dpc 150 above path level.

125 min conc. floor - expansion medium to edges 1000 gdpm taped joints lapped upwards to dpc - sand blind over 125 well compact limestone hardfill

50 cavity

100 f. facing blk.

s/s wall ties 750 c/c H. 450 c/c V.

every bl. depth to reveals.

dpcs all heads + reveals

1/6 range of lintols.

site plan. scale 1:500m.

North.

set back to client's spec'i

95.

93.

Hawthaw Lane.

scales 1:50 + 1:100 + 1:500 m.

front view.

matching blk

roller shutter door 2.1 clearance to clients choice

side view from garden.

optional side windows.

door to clients choice

rear view.

high level windows for natural light

corbell

side view from no 95.