


Do not scale from drawing
Dimensions are to be checked on site
If in doubt please ask

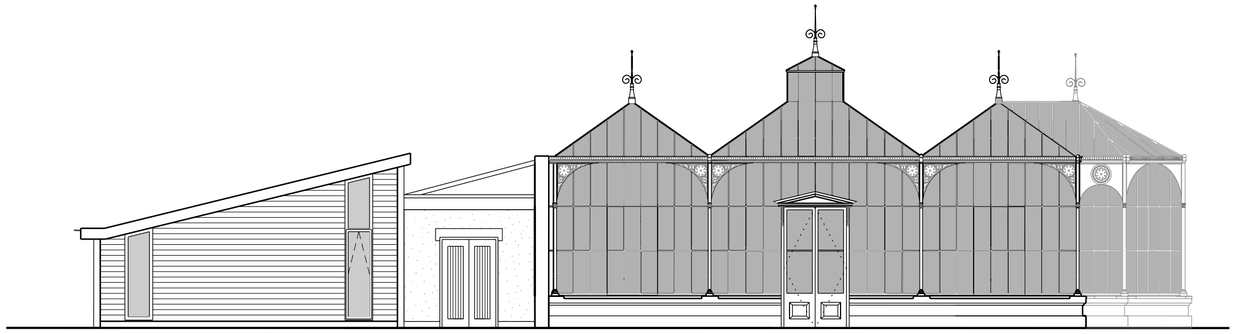


South West Elevation

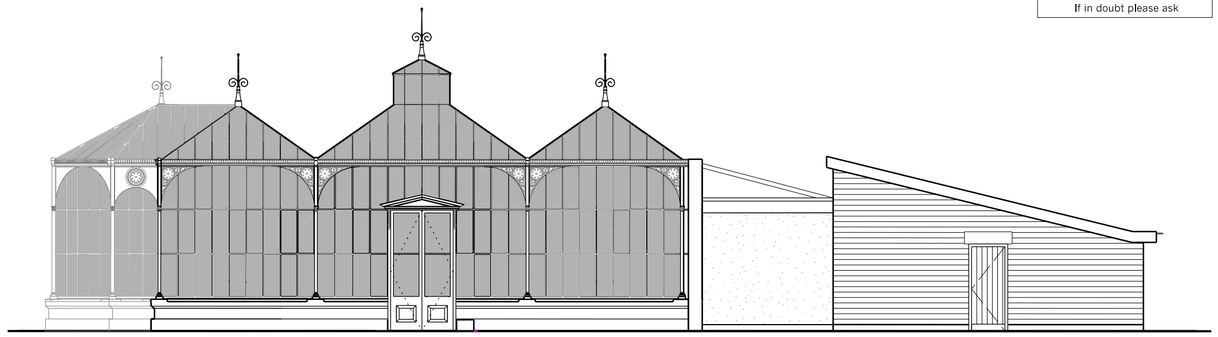

North East Elevation

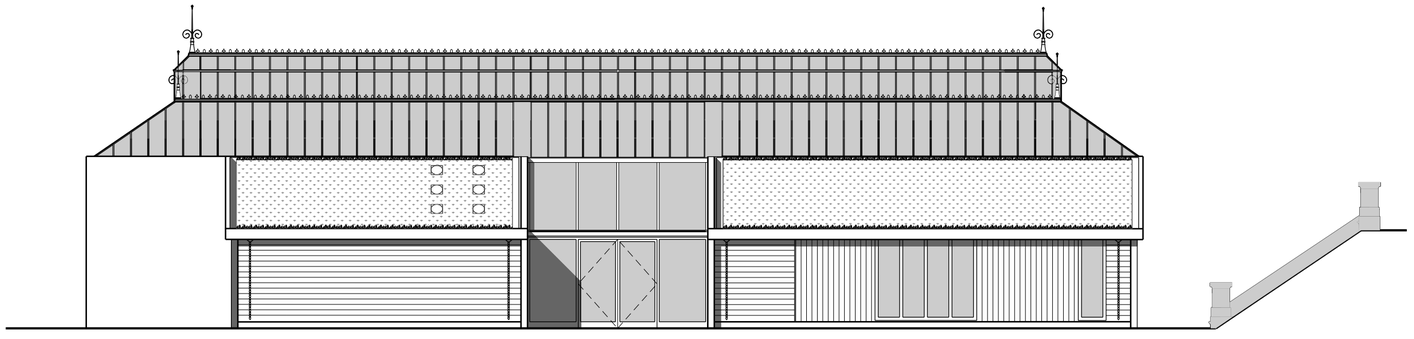

North West Elevation

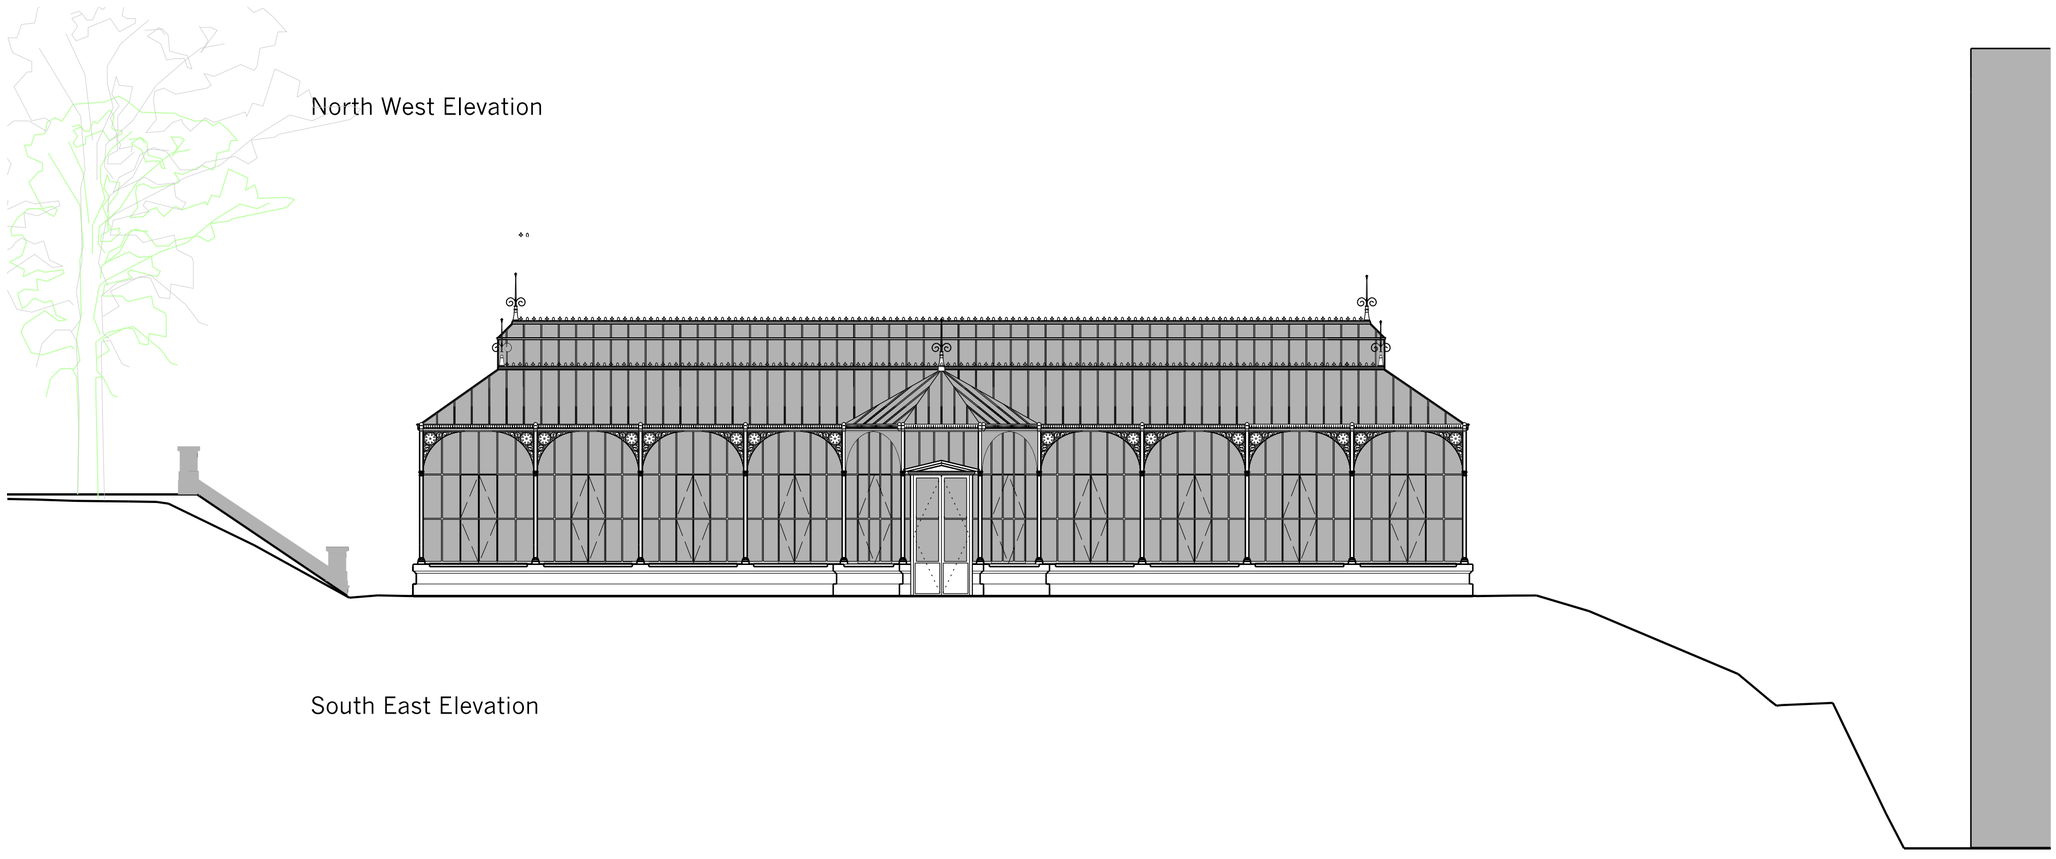

South East Elevation

RevB Stage D Issue GP 12.11.10
RevA Elevations updated GP 08.09.10

Wentworth Castle and Stainborough Park Heritage Trust

Wentworth Castle

–

Proposed Elevations

–

Drwg. No: **7090 (05)001** Rev: **B**

Date : 28.07.10 Scale: 1:100 @A2 Checked by : _

STAGE D

buttress fuller alsop williams · architects

Stanley Hall, Edmund Street, Liverpool L3 9NG • telephone + 44 (0)151 236 3303
fax + 44(0)151 236 6628 • web site:www.bfaw.co.uk • email:liverpool@bfaw.co.uk
Buttress Fuller Alsop Williams Ltd is Registered in England and Wales: 5363573