

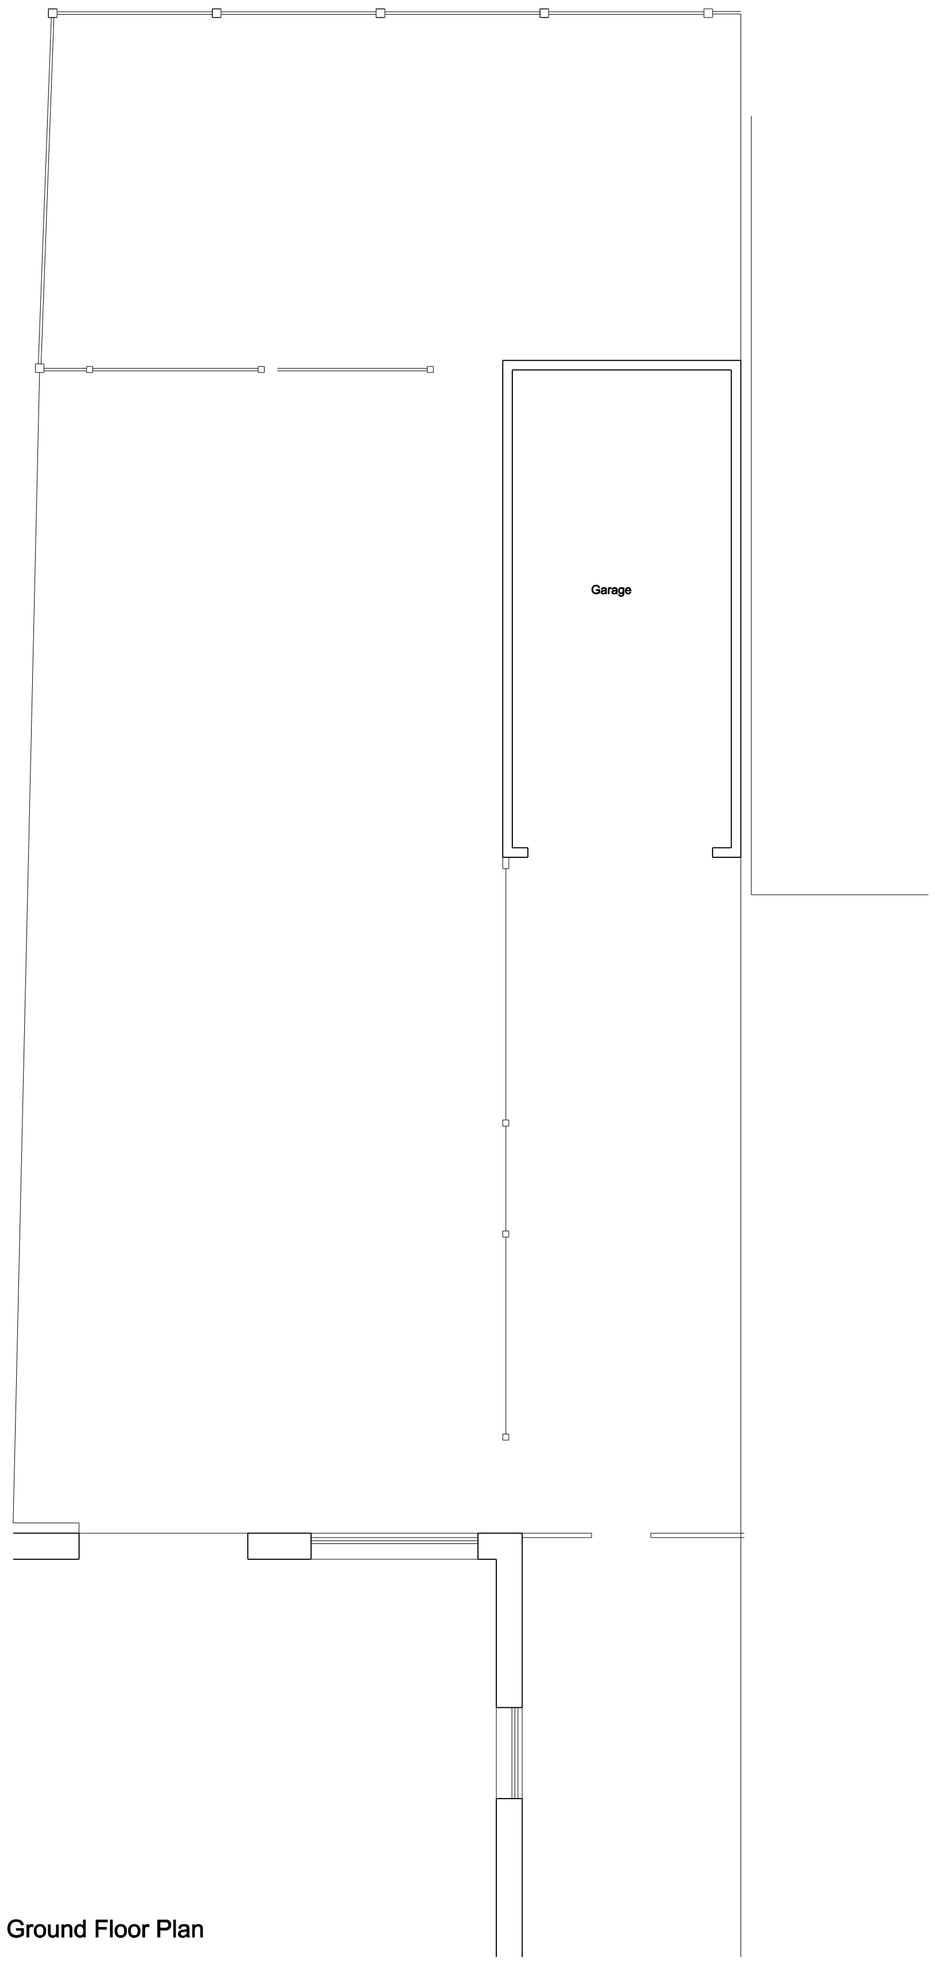



Ground Floor Plan

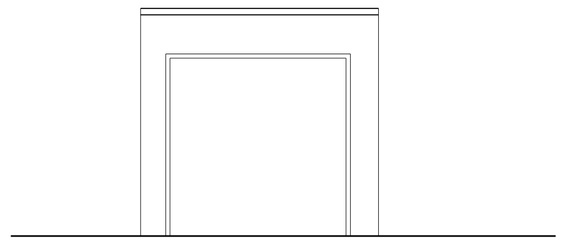


Front Elevation

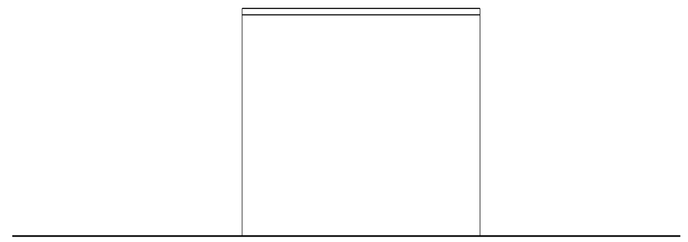

Rear Elevation

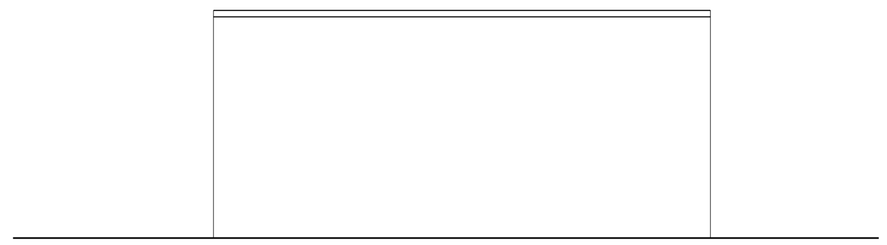

Side Elevation

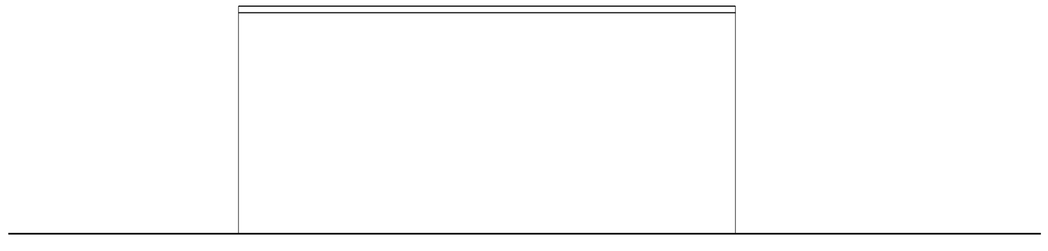

Side Elevation

COPYRIGHT: This drawing and design and all the information contained therein is the sole copyright of M & J H Design and reproduction in any form is forbidden unless permission is obtained in writing.

NOTES:
All dimensions must be checked on site and not scaled from this drawing.

CONTRACTORS PLEASE NOTE:
This drawing must be read in conjunction with any specifications/bills of quantities and related drawings.Any structural work must be carried out to the specification ond requirements of the Structural Engineer and any amendments must have his express prior written authority.
All structural work must be inspected at all relevant stages by the Structural Engineer and Local Building Inspector and comply with their requirements.
Any costs and claims for damages, loss of trade etc, incurred by failing to do so are the sole liability of the contractor.
Any discrepencies between drawings and specification, should be reported to the designer prior to any work commencing.

A		
	Date	Revisions

© Copyright

M & JH Design
Architectural Services

53 Bartholomew Street
Wombwell
Barnsley
S73 8LB

Tel: 07887548711 07790723359
e-mail: enquiries.mjhdesign@gmail.com

Client
Mr

Project
Proposed Alterations
9 Rutland Place
Wombwell
Barnsley
S73 8PE

Title
Existing Plans and Elevations

Scale	1:50		
Drawn by	JRH	Date	June 2022
Drawing No.	1306-01	Revision	