



Fig 1 View from Carr Head Rd looking North



Fig 2 View from Carr Head Rd looking South West

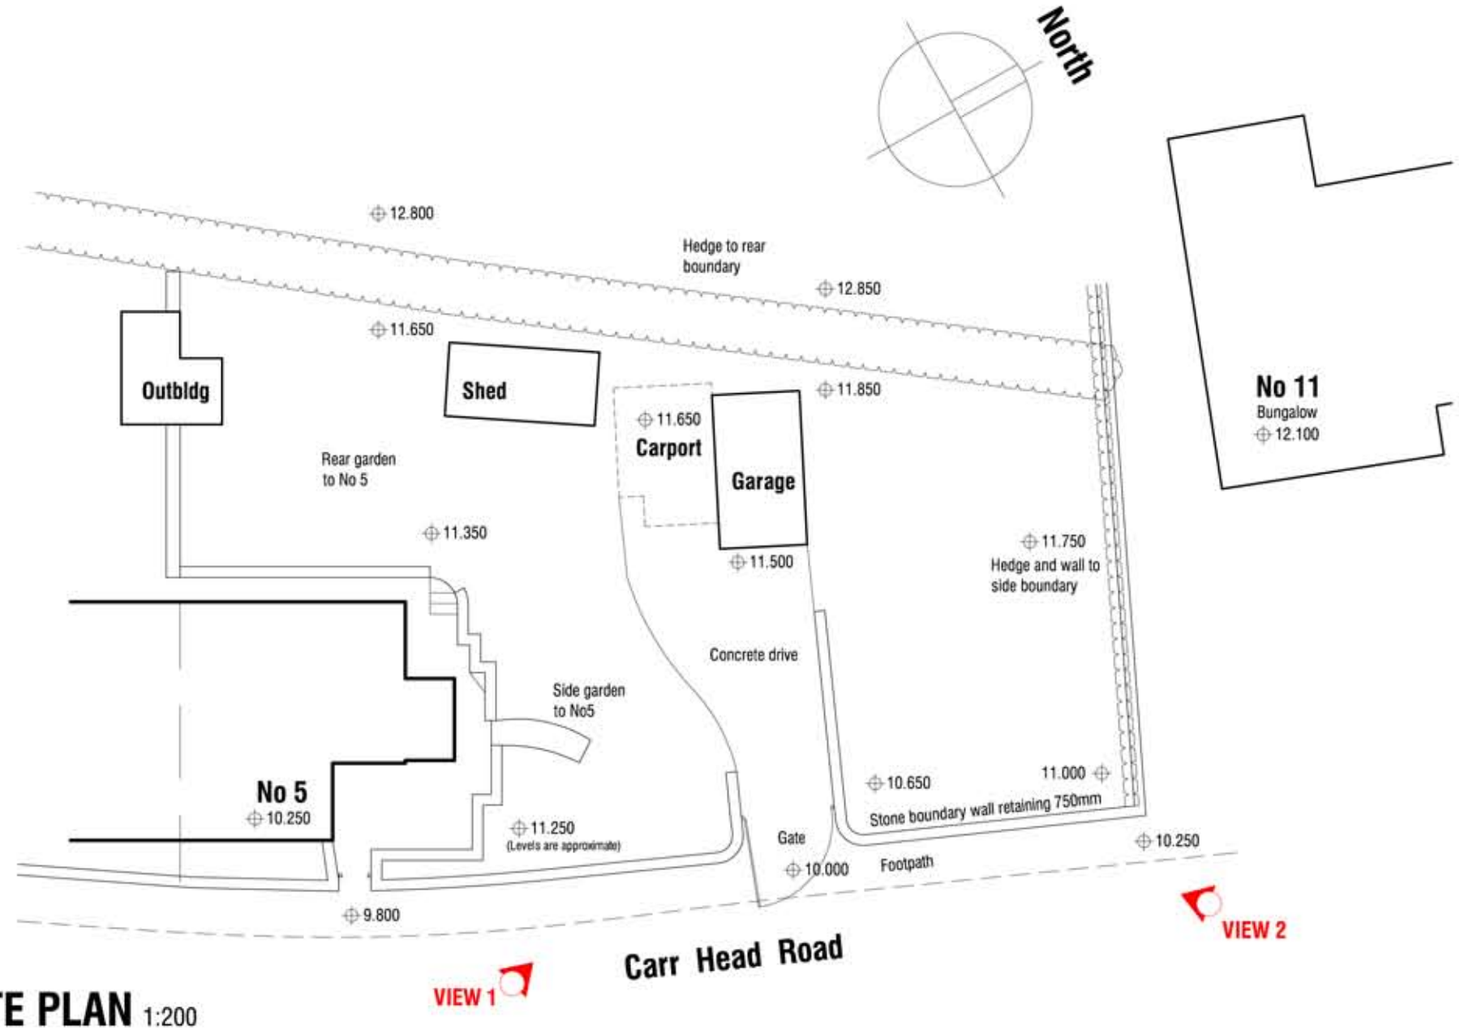

SITE PLAN 1:200

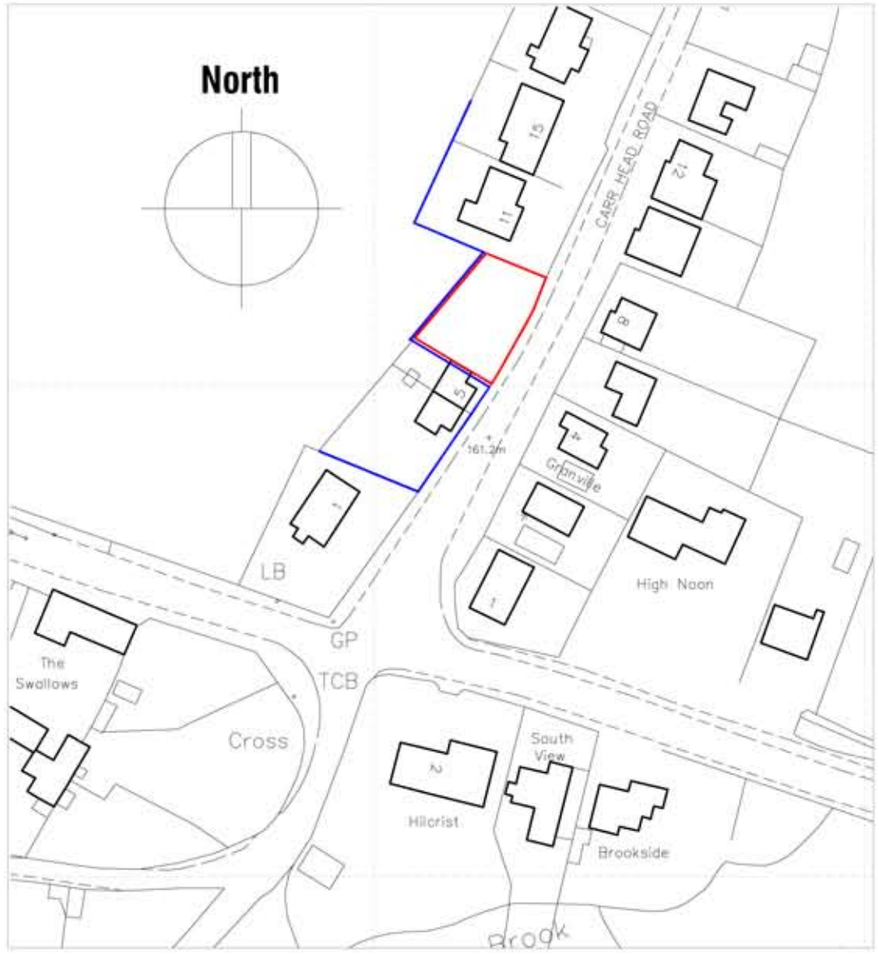

SITE LOCATION PLAN 1:1250

LAND ADJACENT
5 CARR HEAD ROAD
HOWBROOK WORTLEY
SHEFFIELD S35 7HG

AS EXISTING

mboothdesign
architectural design and building consultants

11 Crowden Walk Barnsley
S75 2LU
T: 01226 286256
M: 07881898300
E: mboothdesign@btconnect.com

Scale	As Shown at A3	Drawn	MJB
Date	Sept 2012	Ref.	12.52
Dwg No.	S1	Rev.	

0cm 2cm 4cm

Copyright mboothdesign. All dimensions in millimeters unless otherwise stated. Dimensions for setting out in existing buildings are to be checked and verified on site. to be checked on site