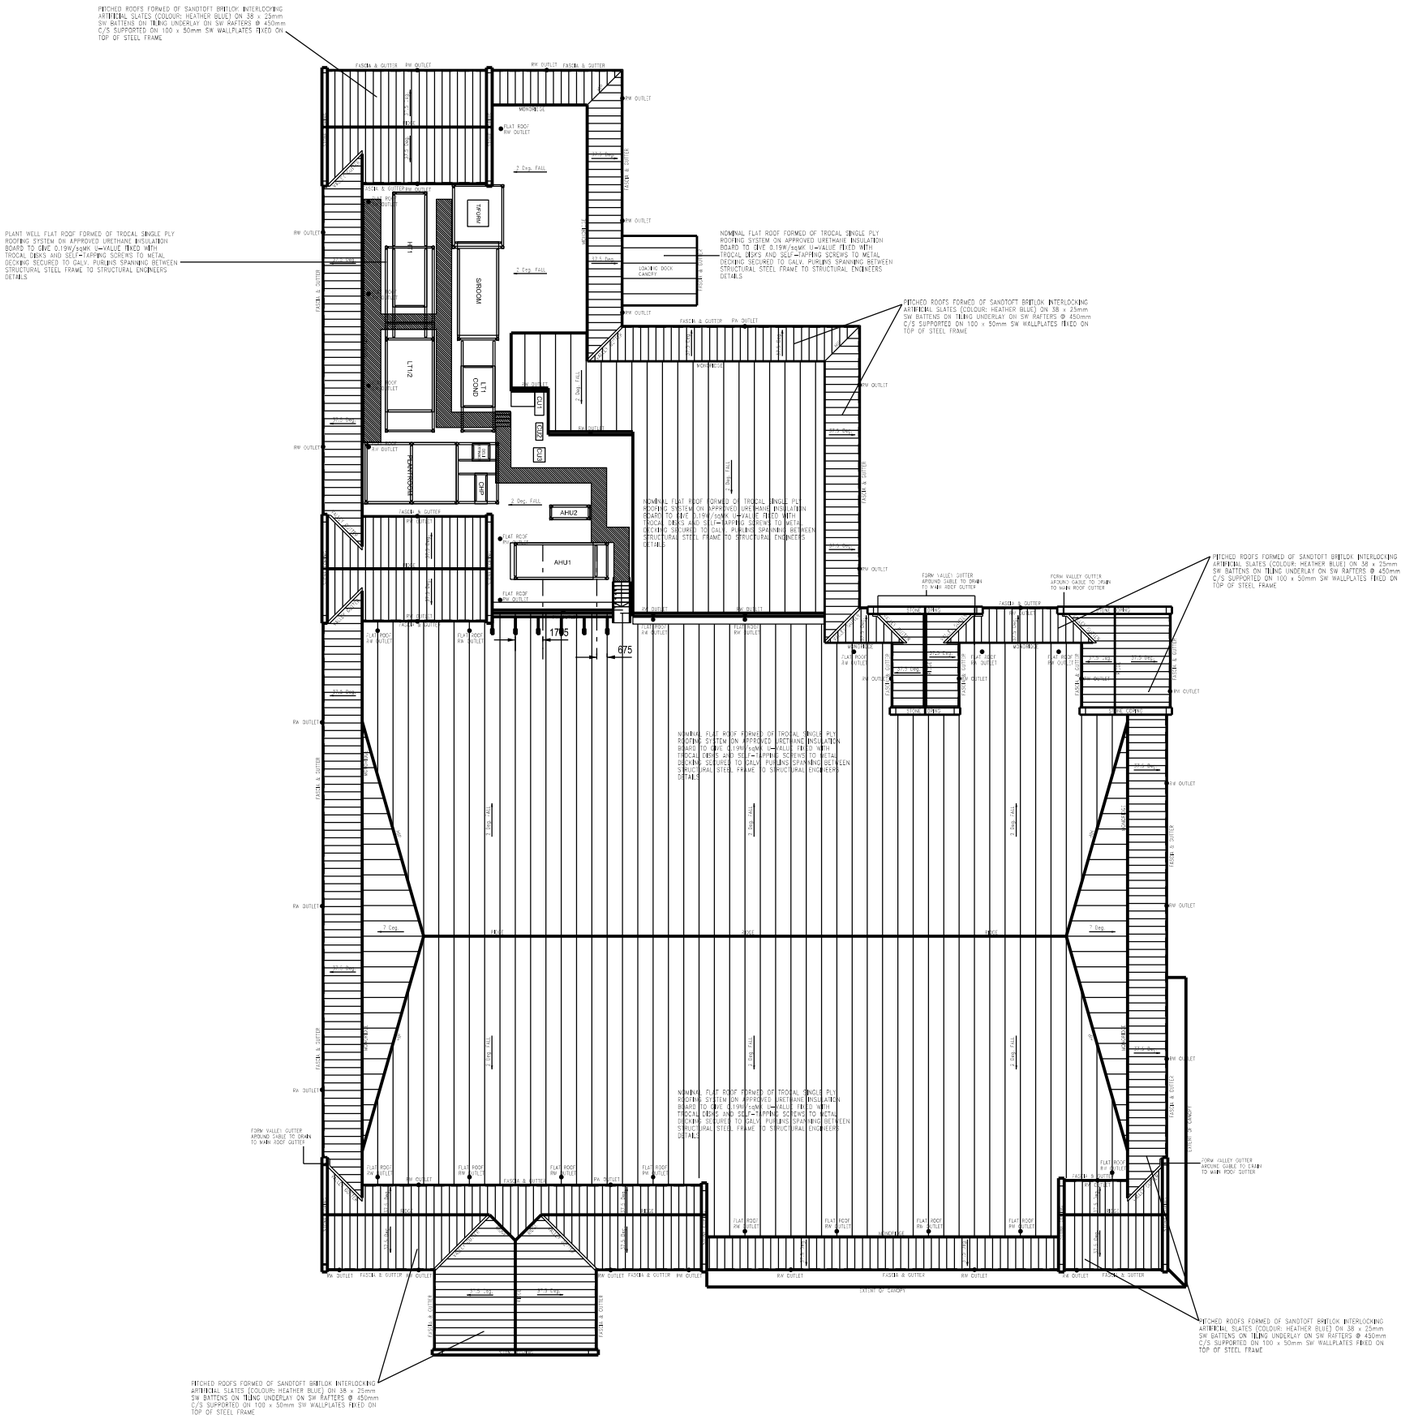


4592./ P12a.

TESCO

MARKET PLACE

PENISTONE

PROPOSED ROOF PLAN SCALE 1:200 @A1

SMITH SMALLEY ARCHITECTS
CRAVEN LODGE
VICTORIA AVENUE
HARROGATE
HG1 5PX
TEL: +44 (0)1423 531 100