Notes:

PLANNING DRAWINGS - THIS DRAWING SHOULD NOT BE USED FOR ANY OTHER PURPOSES THAN THAT SPECIFIED HERE

COPYRIGHT - THIS DRAWING MAY NOT BE REPRODUCED OR MODIFIED IN WHOLE OR PART BY ANY PERSON OR ORGANISATION WITHOUT THE ARCHITECTS CONSENT. ISUING COPIES TO THIRD PARTIES MAY NOT BE DONE WITHOUT THE ARCHITECTS CONSENT

Revision:--

Revision List:

0 5m


Project/ Client: Land Adj. 54 Sheffield Rd / Francis

Drawing Title: Elevations - Existing

Drawing Number: 1074/TP/003

Scale at A3: 1:100

Date: Jul 13

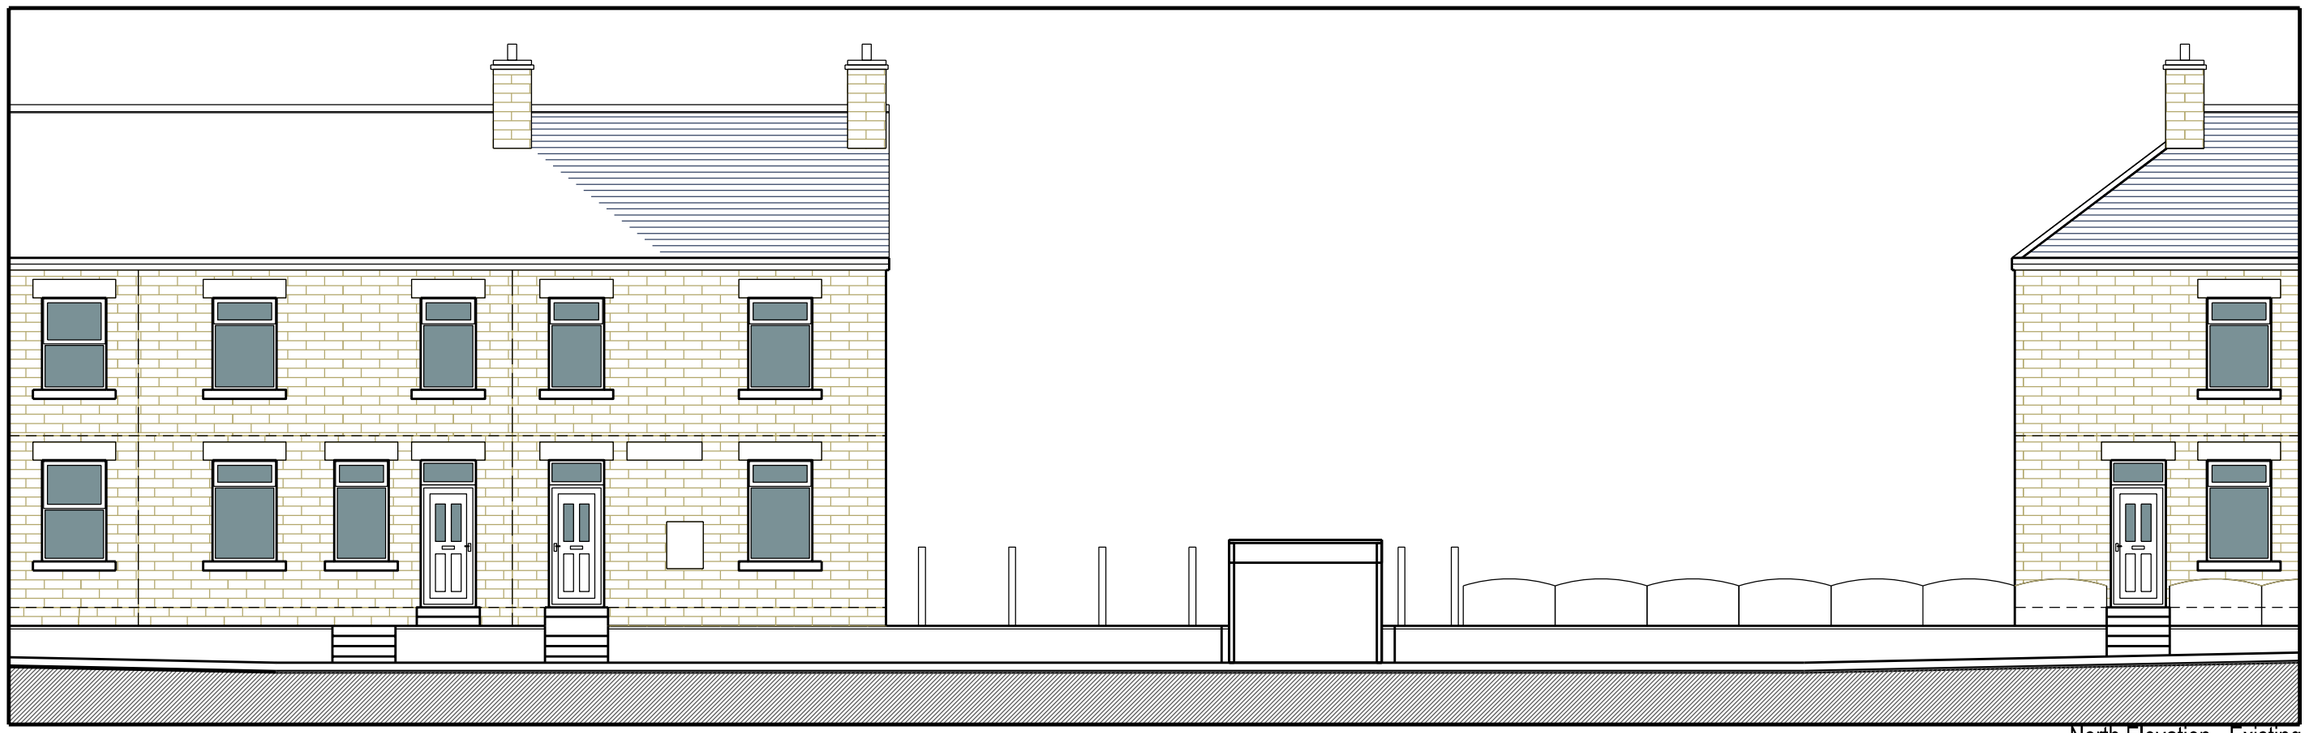


North Elevation - Existing

EXISTING MATERIALS
Roof - Blue slates
Walls - Coursed stone diminishing courses, cut stone flush headers, projecting cills to front elevation, white render with projecting painted stone cills to gable and rear
Doors/ Windows -White PVC frames



South Elevation - Existing

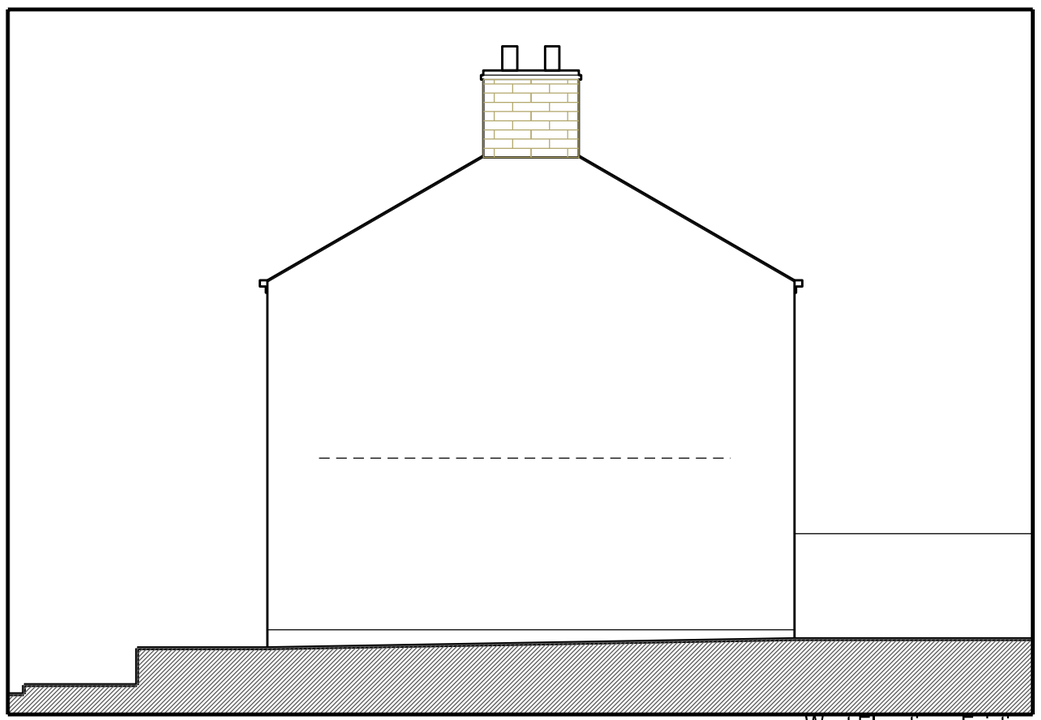

West Elevation - Existing

DSA design space architecture t: +44 (0)1226 762697 e:info@designspacearchitects.co.uk www.designspacearchitects.co.uk