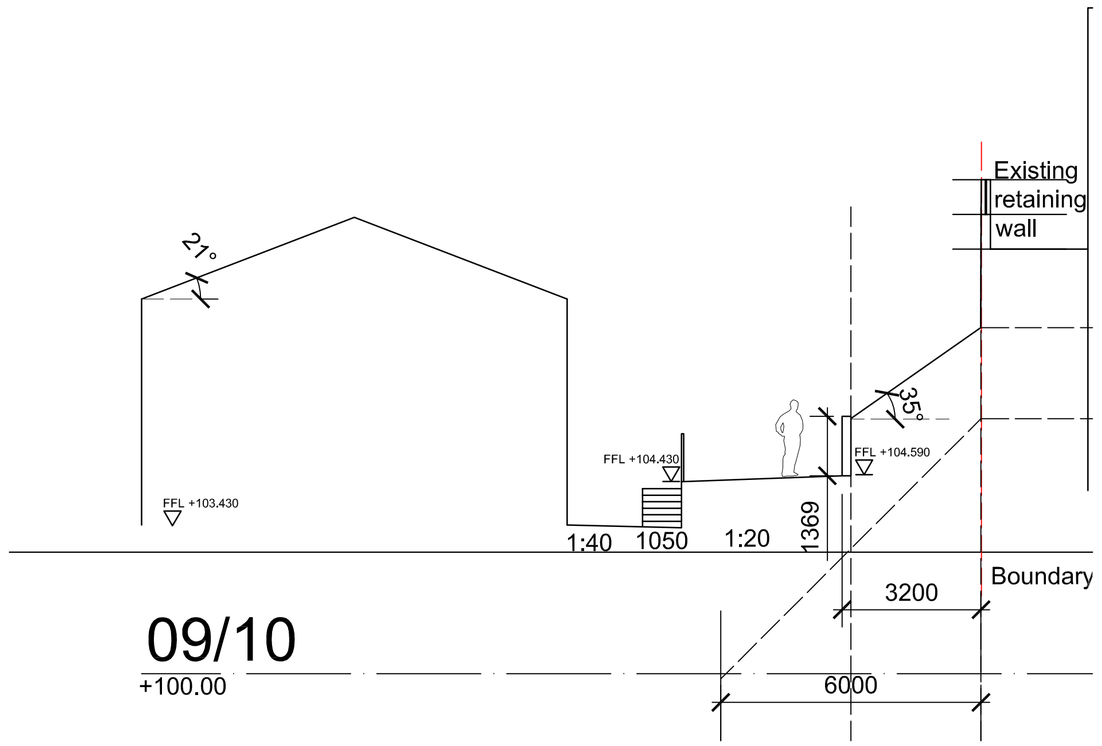

09/10

+100.00

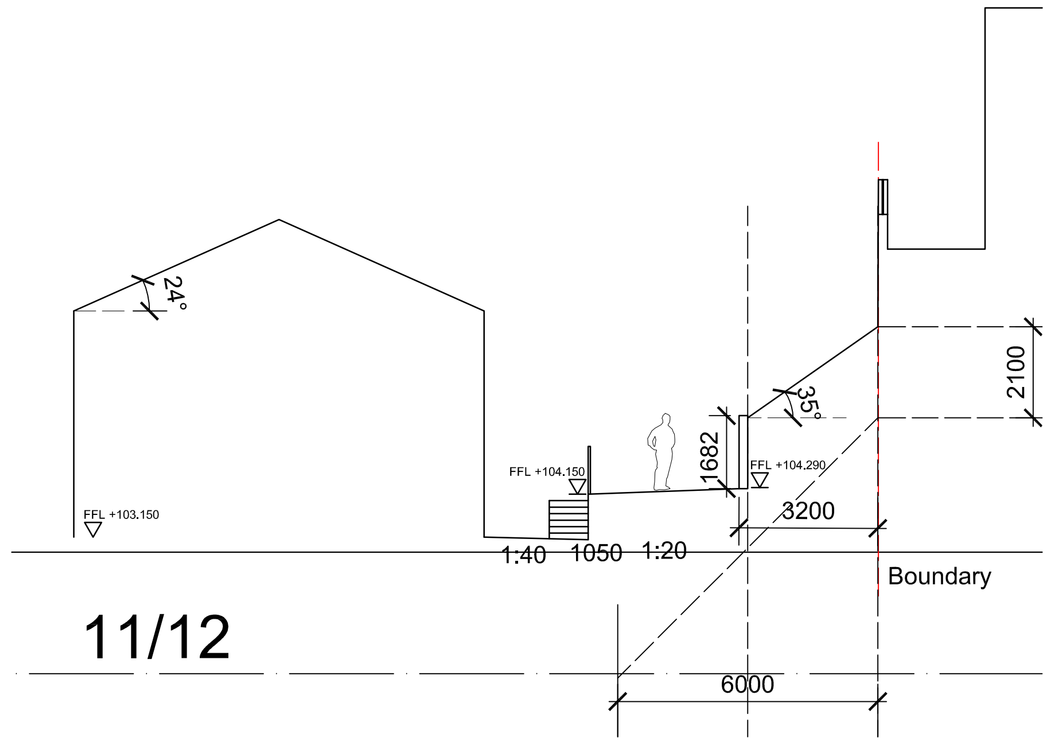

11/12

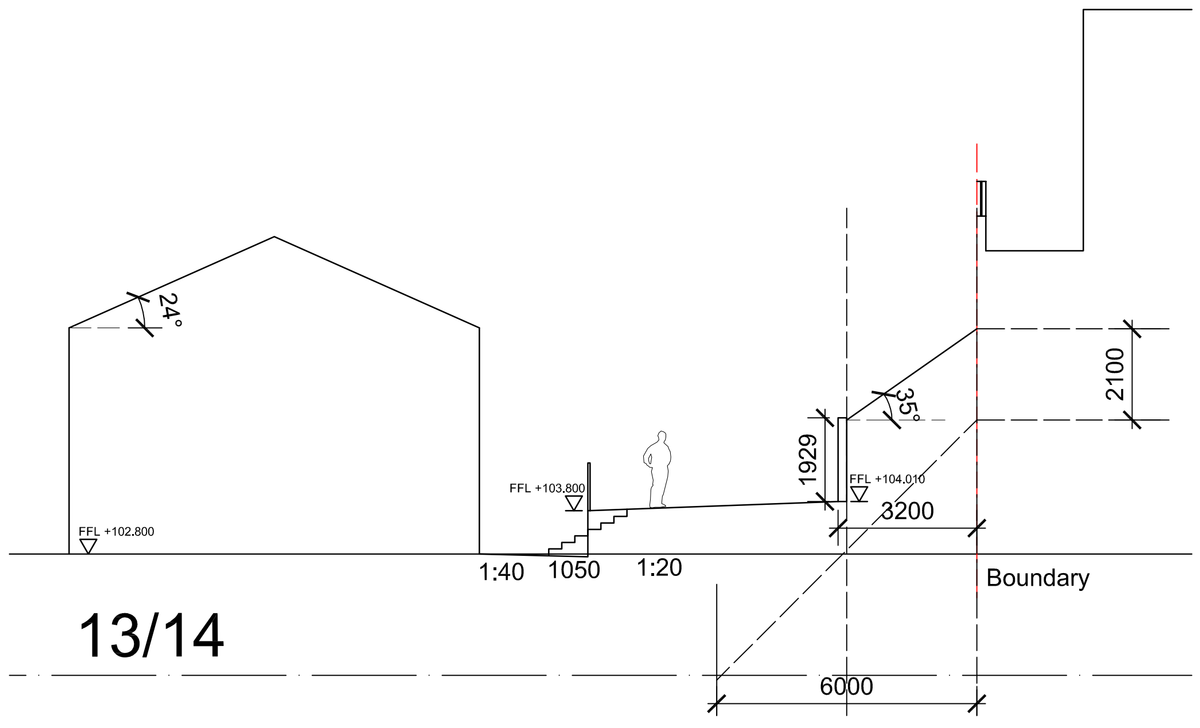

13/14

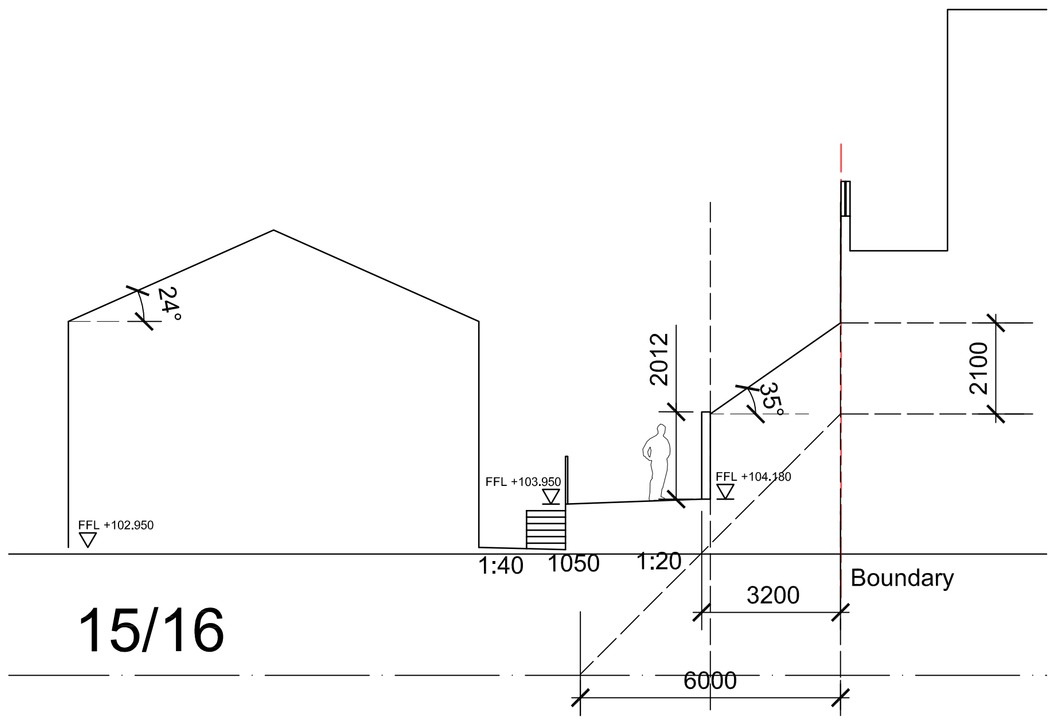

15/16

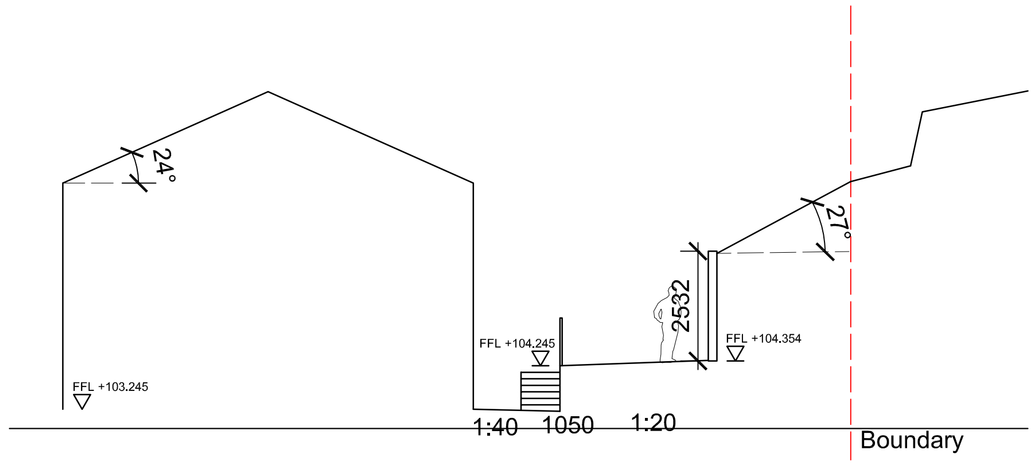

17/18

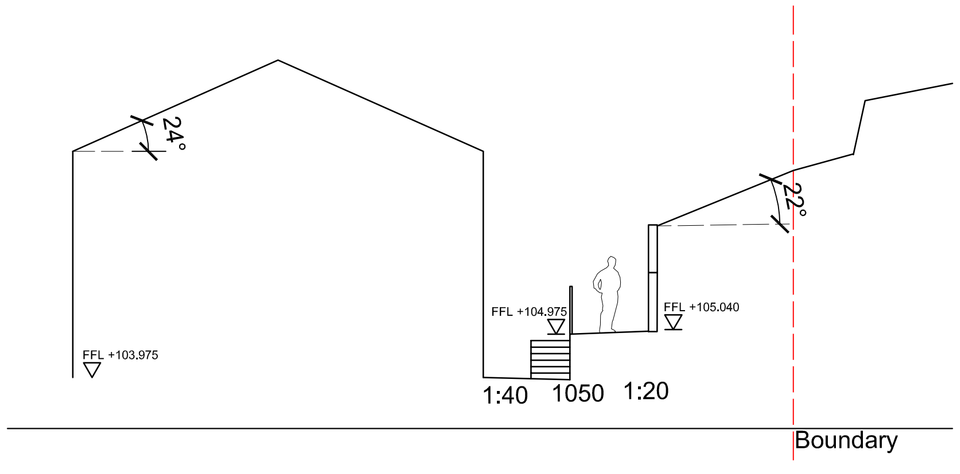

19/20

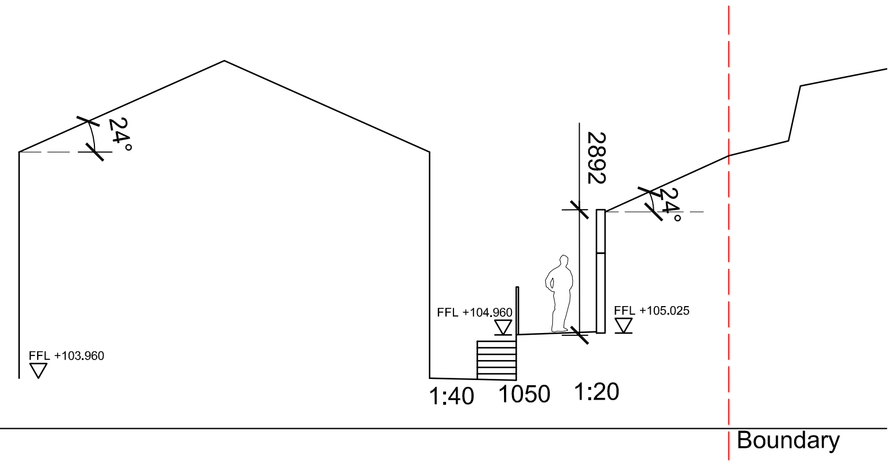

21/22

Indicative retaining wall sections - Units 9-22

Atkinson CONSTRUCTION GROUP

Robin Ashley Architects

Hawk Works,
105 Mary Street,
Sheffield, S1 4RT,
t: 0114 258 7450 f: 0114 258 6379
e: contact@raarchitects.co.uk
www.raarchitects.co.uk

project: Snape Hill Road, Darfield

client: D.J. Atkinson Construction Ltd.
drawing: Retaining wall sections
As proposed

drawing number: 14-041-36

revision: Q [02-05-17]
date: September 16
scale: 1:100
original size: A1
issue: Construction
drawn: DJU
checked:

this drawing may be scaled only for the purposes of planning approval
check all dimensions on site + refer all queries prior to carrying out work
this drawing is to be used only for the purposes for which it is issued
© **robin ashley architects LLP**
registered in england + wales, number OC310 421

Revision H - 11-10-16 - DJU
Additional levels added to foot of retention and head of external steps.

NOTE: This drawing incorporates information from other external sources and its veracity is restricted accordingly.

Sections are shown as the worst case scenario (shortest distance between back of unit and boundary) for each pair of units.

To be read with drawing 14-041-32.
Retaining wall to manufacturer's and structural engineer's detail