

DO NOT SCALE THIS DRAWING

This copy drawing and any design thereon is protected by copyright and is the property of LHA Design. It is to be used only for the purpose for which it was expressly loaned and is not to be copied in any format, nor is any information taken therefrom to be transmitted or passed on to others.

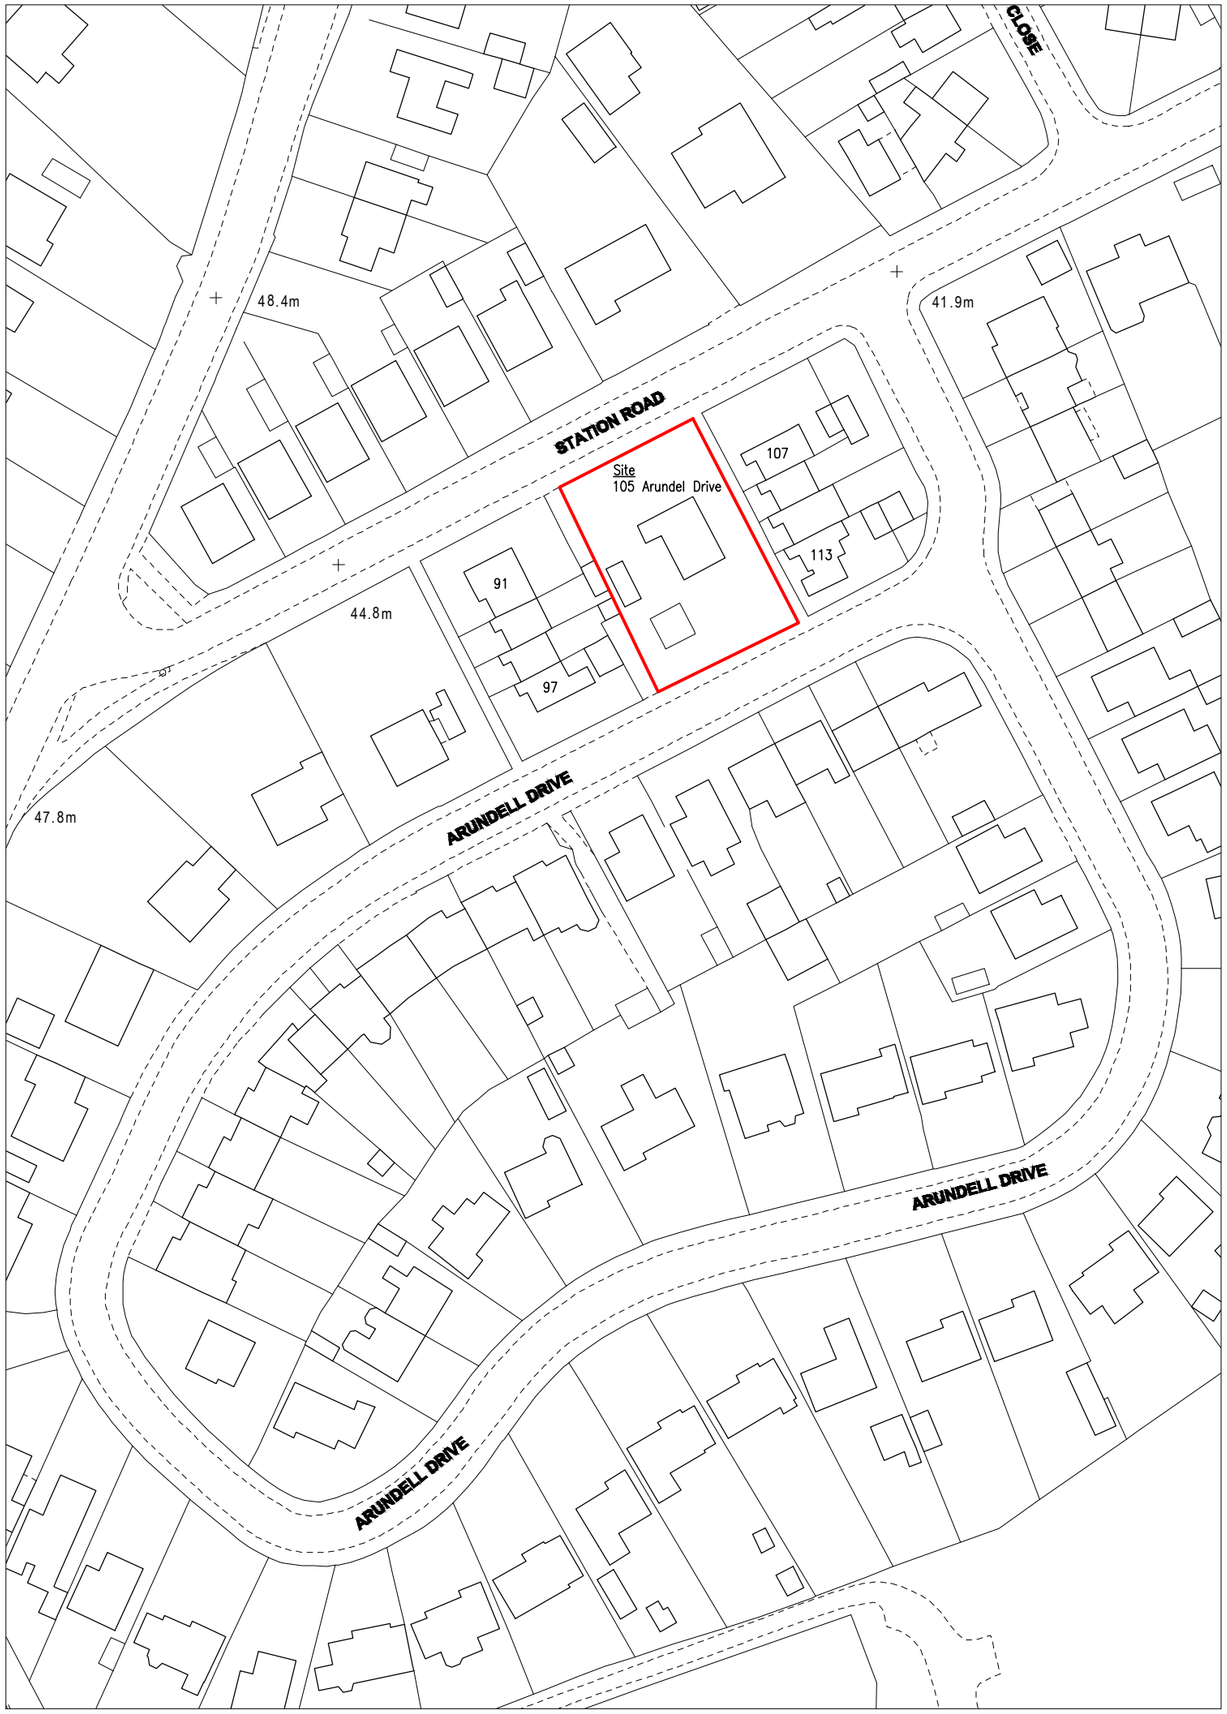

Location Plan Scale 1:1250

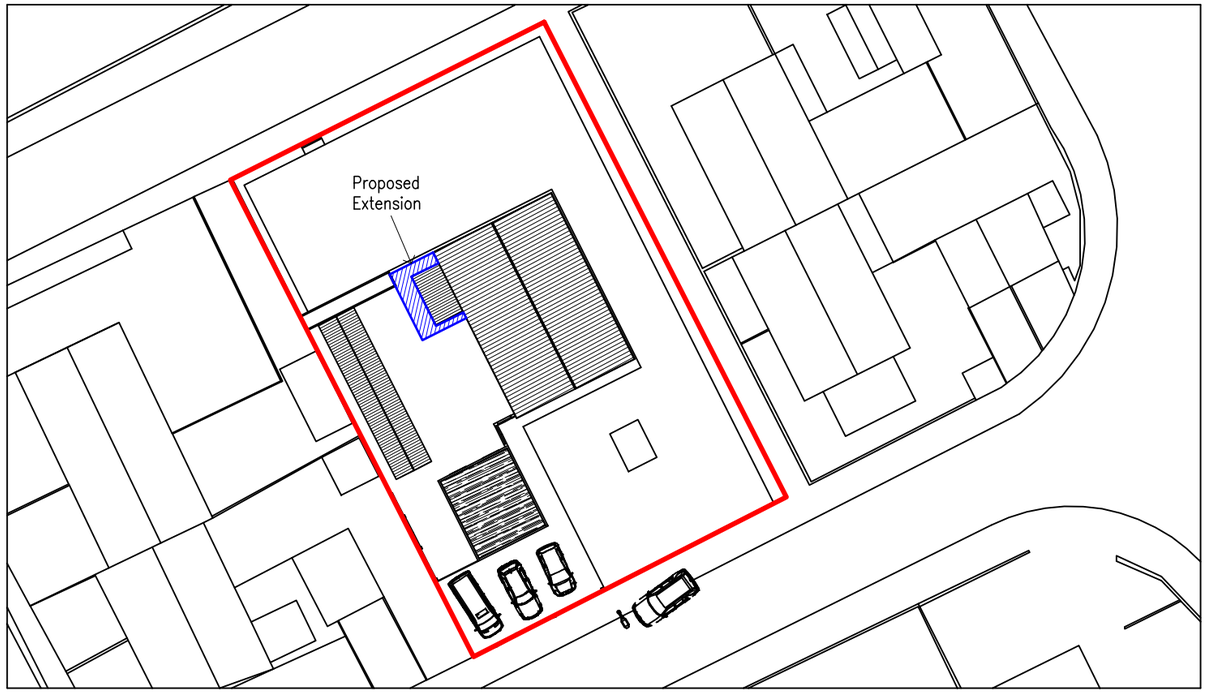

Site Plan Scale 1:500

Rev	Description	Date

L H A DESIGN

B E S P O K E
A R C H I T E C T U R E

w w w . L H A D E S I G N . c o m

Planning

Project: **Side Extension**

Client: Mr & Mrs Hirst

Site: 105 Arundel Drive,
Lundwood, Barnsley
S71 5LF

Drawing: **Location Plan**

Drg No: **LHA-01-01** Rev: **--**

Scale: **Varies** Paper: **A3** Date: **Feb 2018**