

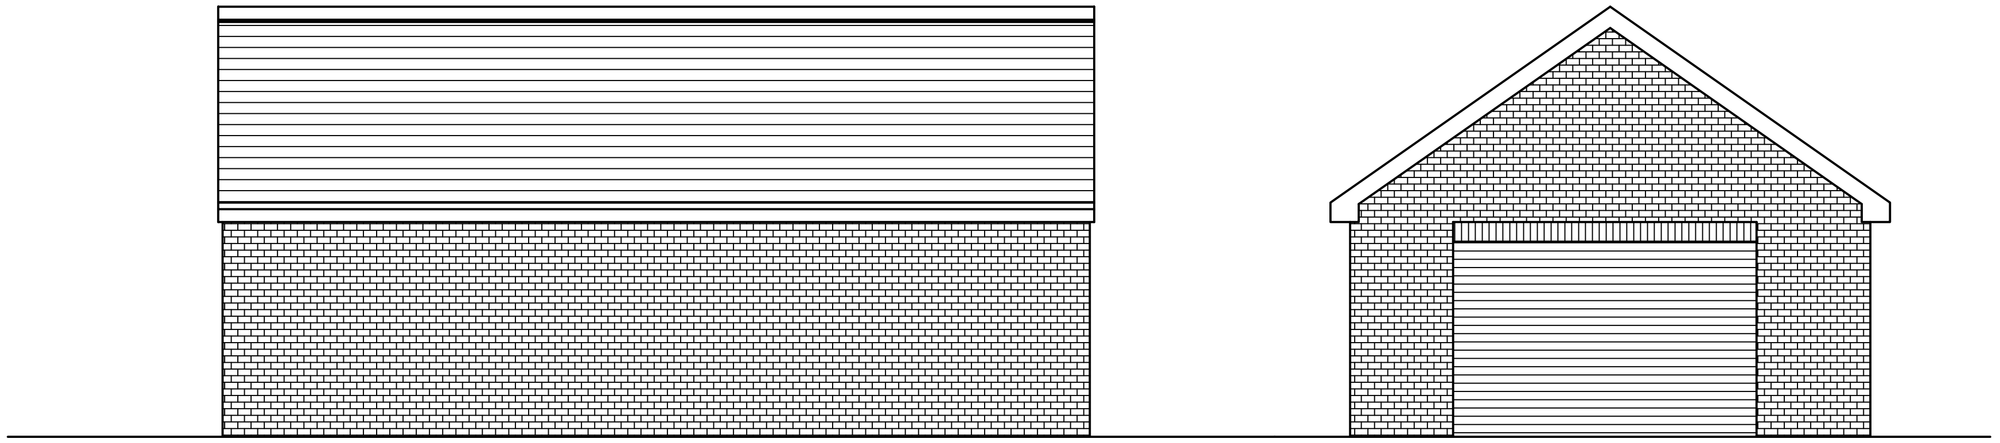


Proposed Side Elevation


Proposed Front Elevation

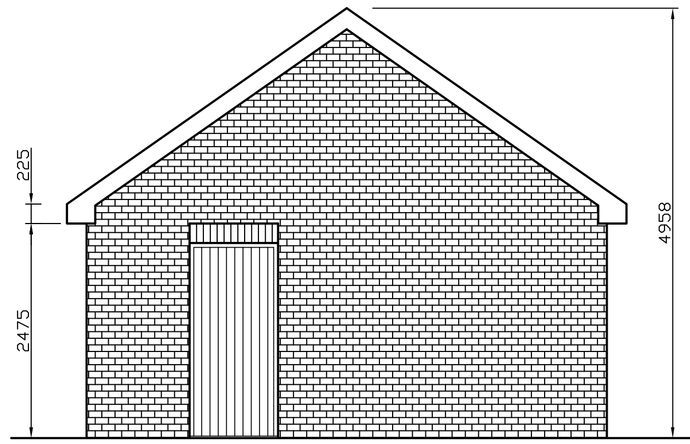

Proposed Rear Elevation

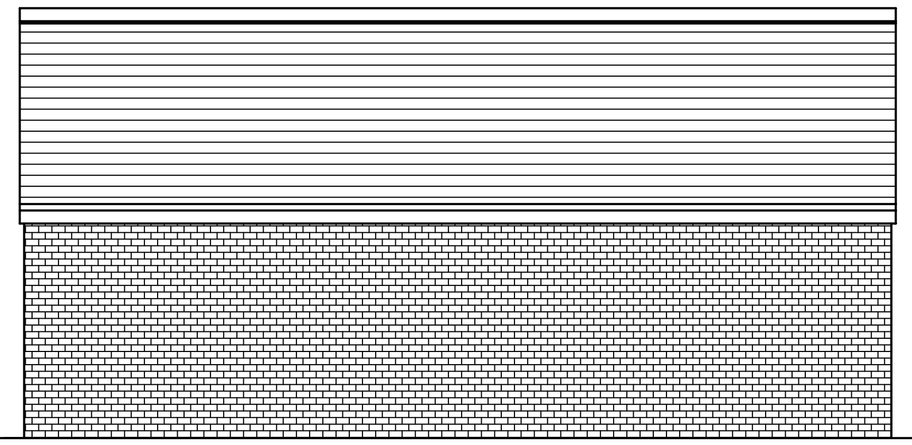

Proposed Side Elevation

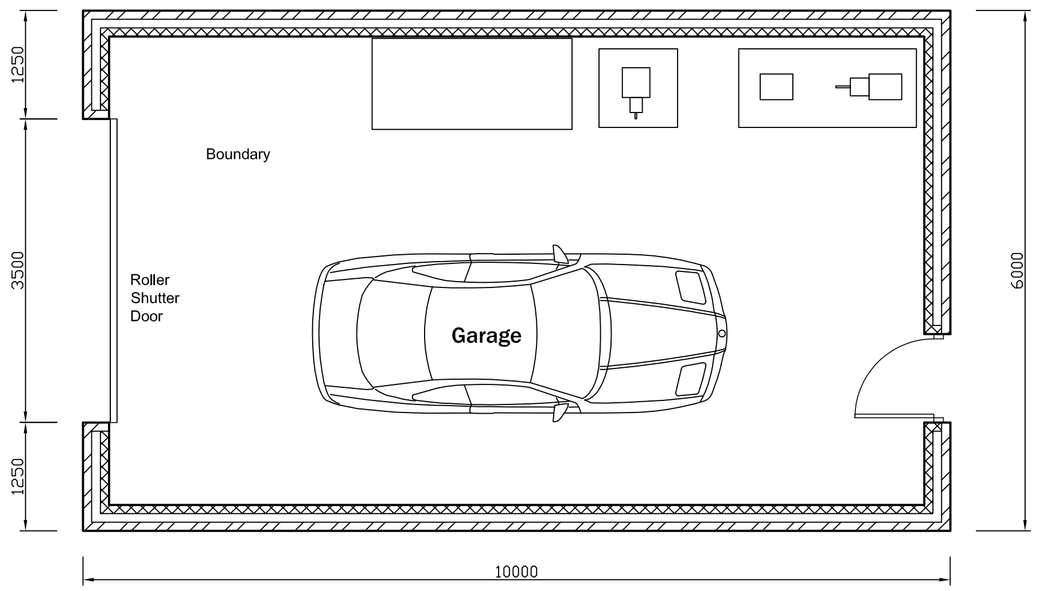

Proposed Ground Floor Plan

General Notes

Do not scale from this drawing. If in doubt ask.
Copyright exists on all drawings and drawing should not be copied without the consent of P.N. Bakes Architectural Consultancy.

Drawing to be read in conjunction with all relevant Specifications and other Consultants drawings.

All dimensions and levels to be checked on site prior to commencement. Any descrepancies to be notified to PN Bakes Architectural Consultancy immediately.
All materials and workmanship to comply with British Standards and Codes of Practice and meet current Building Regulations.

Ref.	Revision	Date
B -	Amended as per clients comments.	Apr. 14
C -	Reduced in size.	July 14

PNBakes
Architectural Consultancy

502 Thornton Road, Thornton, Bradford, BD13 3JD
Tel/Fax : 01274 830355 Mobile : 07989 579231
Email : info@pnbakesarchitectural.co.uk

Client : Mr. C. Little

Plan : Proposed Plan and Elevations

Project : Garage and Workshop at 5, Barnsley Road, Brierley, Barnsley.

Drawing No.	Scale :	Date :
BN/14/985/02C	1 : 50	Feb. 2014