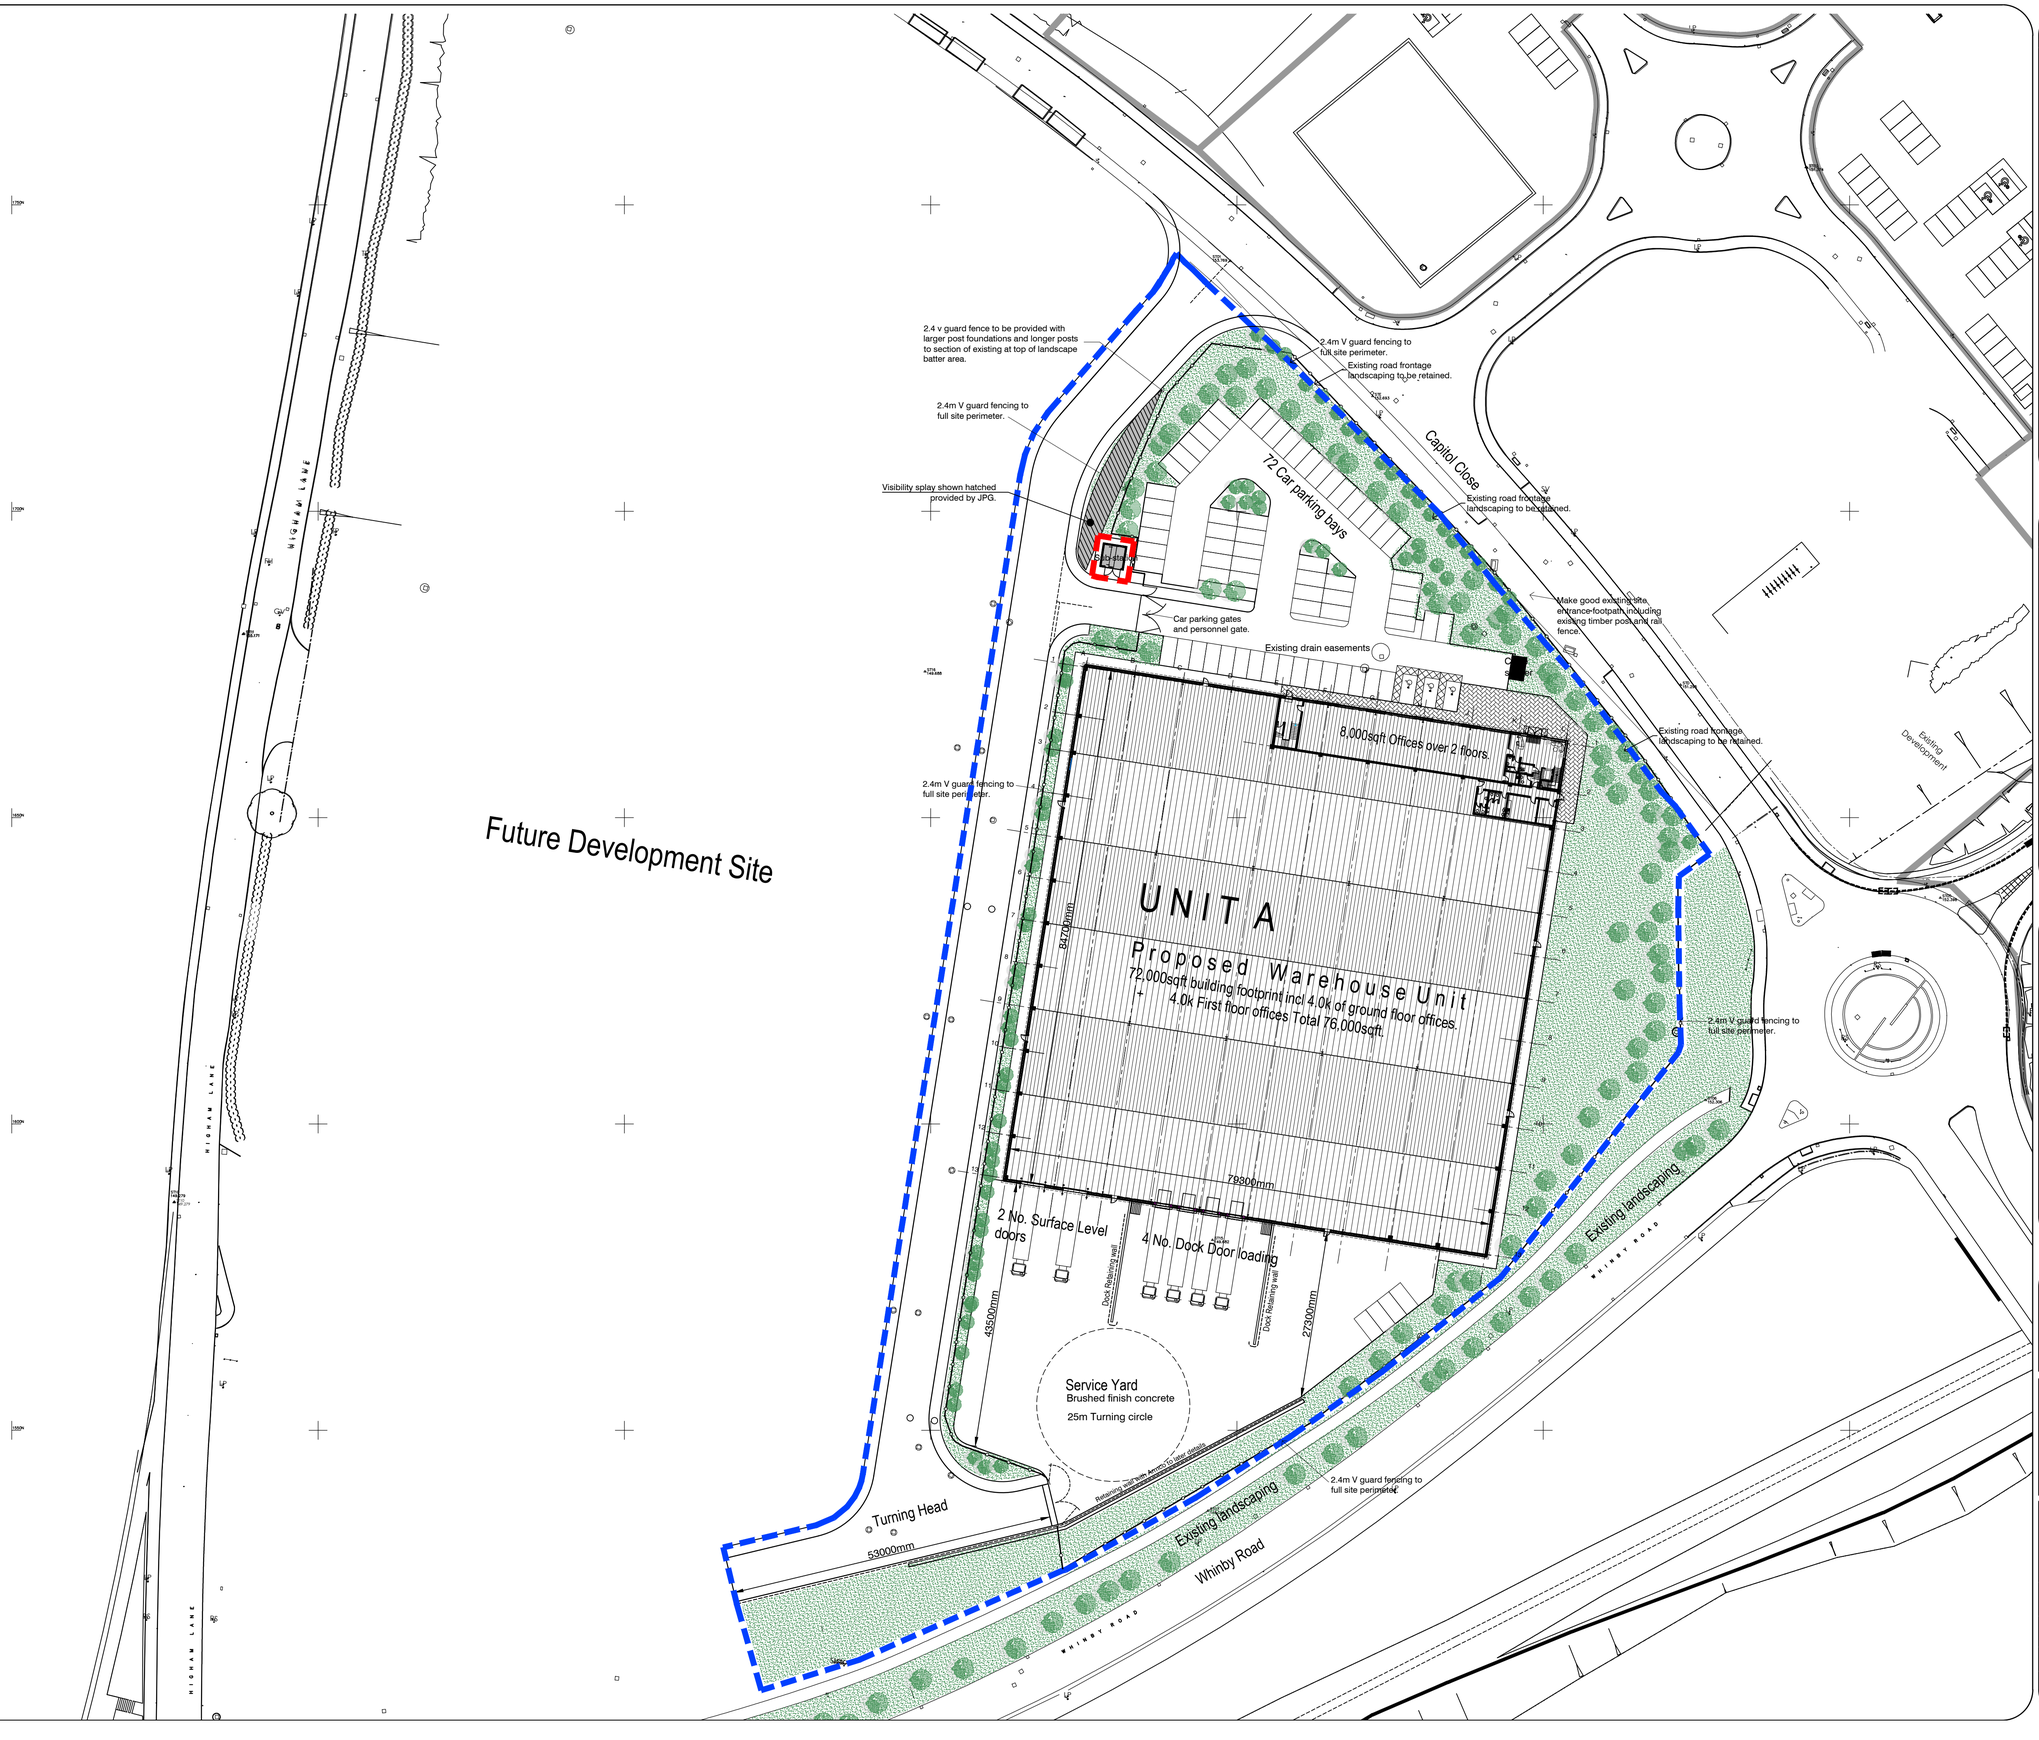


COPYRIGHT RESERVED

Notes

Revisions

Rev	Date	Description

BUILDING MANAGEMENT SERVICES LTD

Huddersfield Road
Elland, West Yorkshire
HX5 9BW
TELEPHONE : ELLAND (01422) 371616
FAX No : (01422) 376717
email : mail@bmselland.com

Building Management Services

Client

commercial development projects limited

Project

Proposed Warehouse Unit A
Capitol Close, Capitol Park,
Barnsley.

Sheet

Proposed site plan - Sub-station.

Drawn	Date
DCH	3.4.17

Scale: 1:500@ A1

Status: PLANNING

Drawing No.: M3016-01-Sub

Revision: