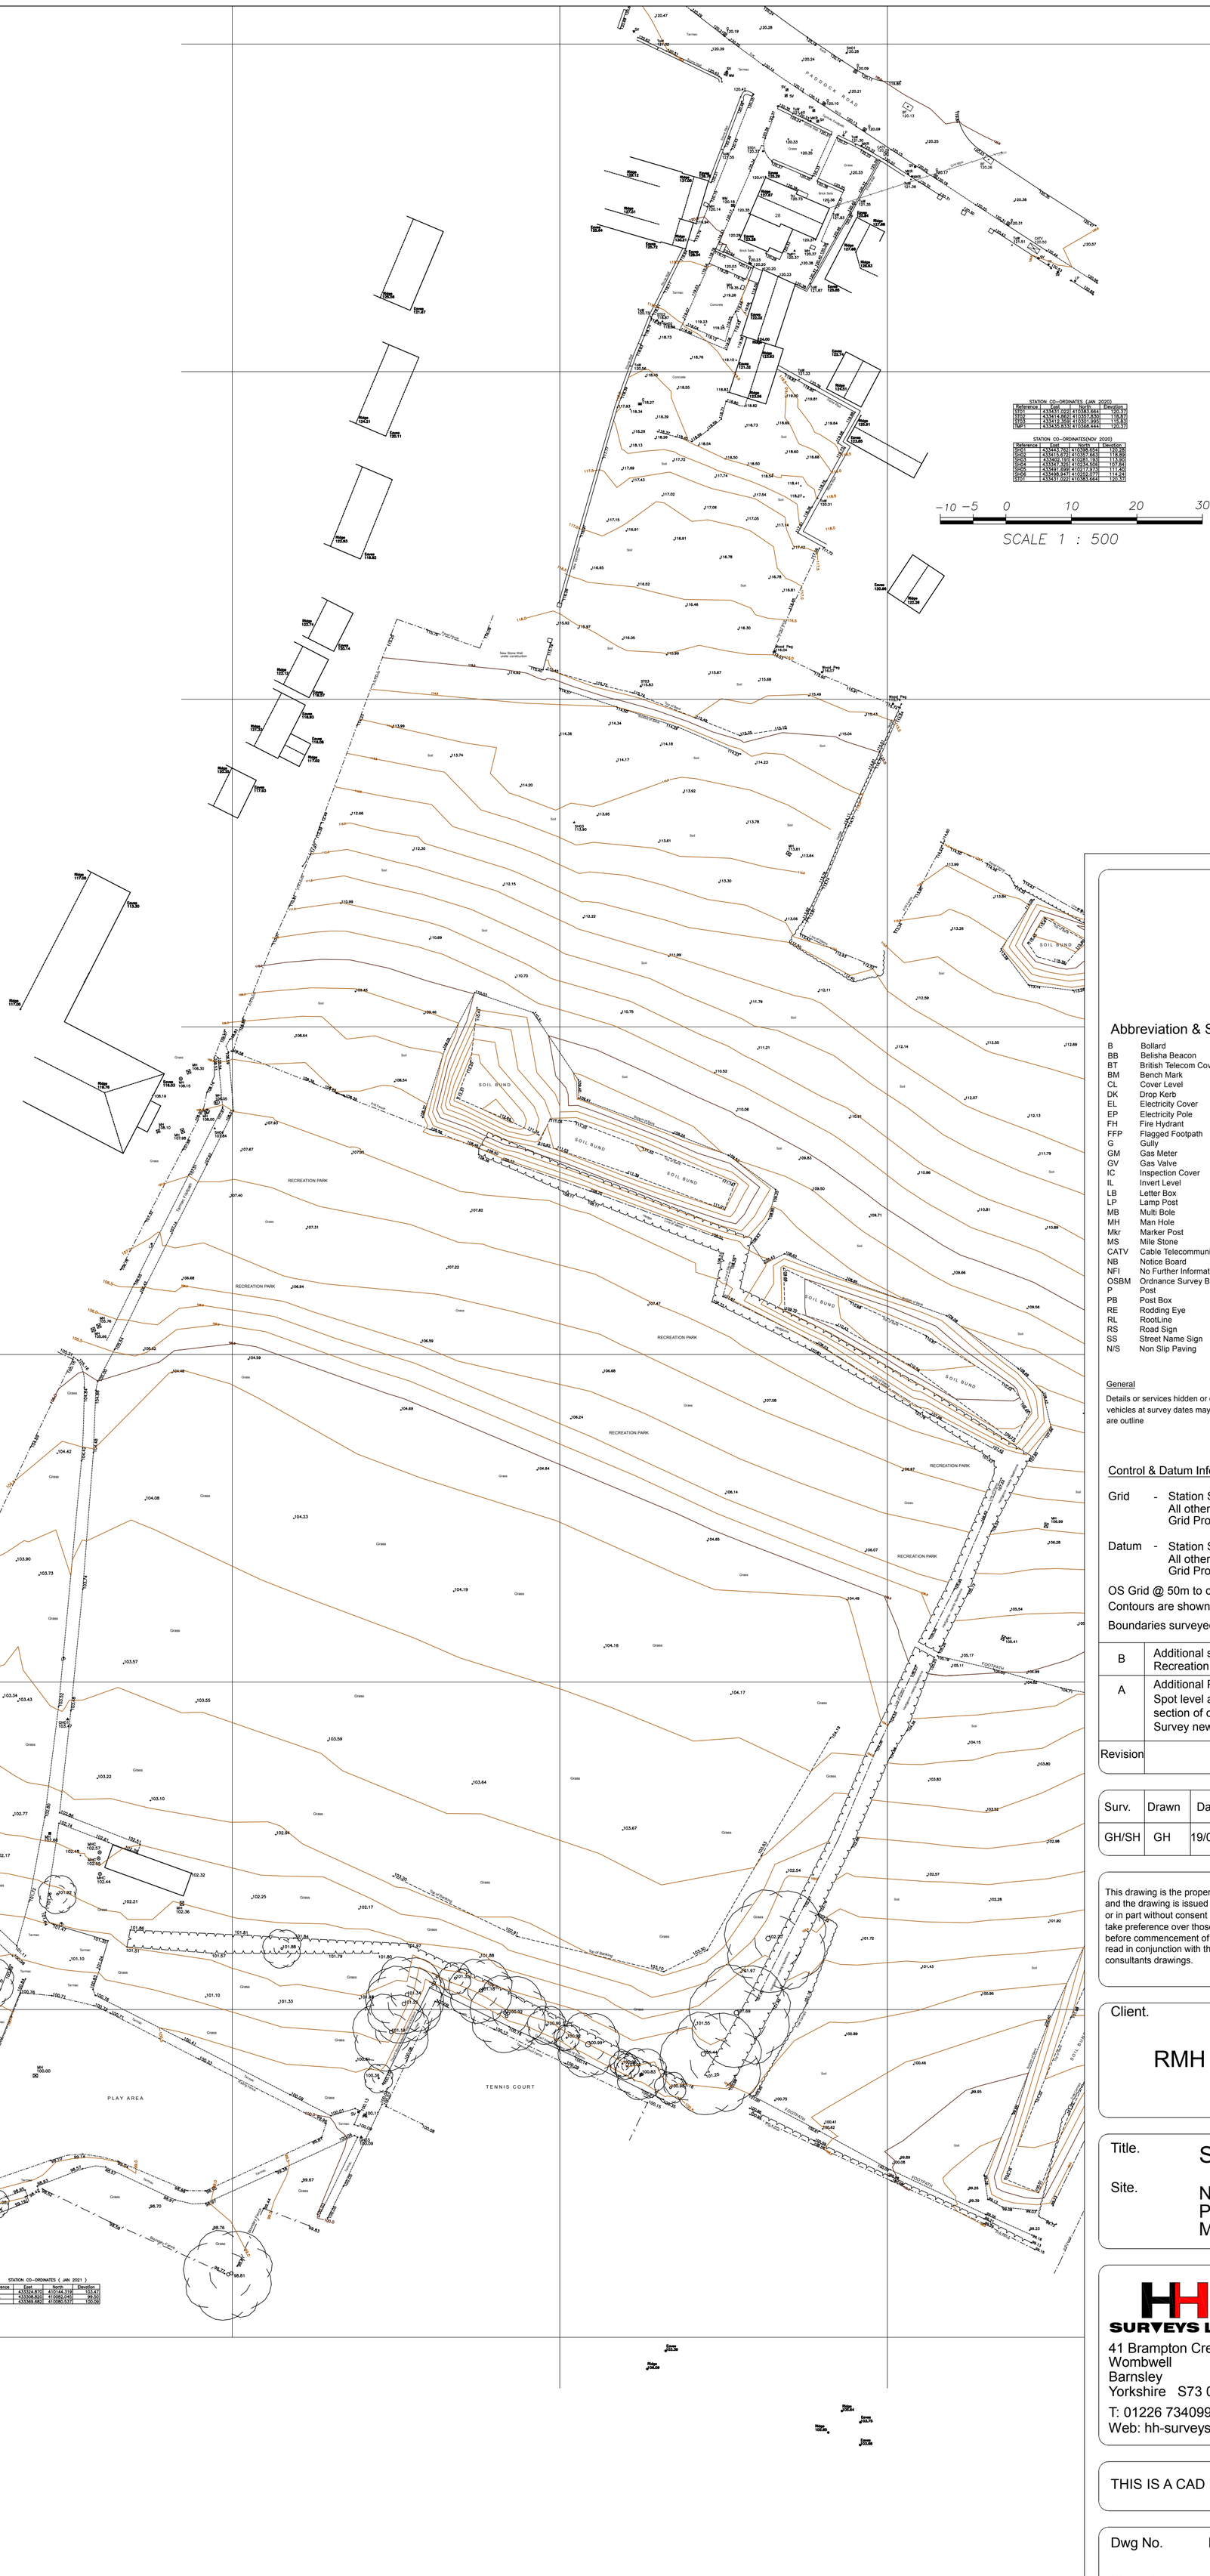


Abbreviation & Symbol Key.

B	Bollard	RSC	Rolled Steel Column
BB	Belisha Beacon	RSJ	Rolled Steel Joist
BT	British Telecom Cover	RWP	Rain Water Pipe
BM	Bench Mark	SC	Stop Cock
CL	Cover Level	SP	Sign Post
DK	Drop Kerb	STP	Stand Pipe
EL	Electricity Cover	SV	Stop Valve
EP	Electricity Pole	SVP	Soil Vent Pipe
FH	Fire Hydrant	SWG	Storm Water Gully
FFP	Flagged Footpath	SW	Storm water
G	Gully	TFP	Tarmac Footpath
GM	Gas Meter	TL	Traffic Light
GV	Gas Valve	TP	Telegraph Pole
IC	Inspection Cover	UTL	Unable To Lift
IL	Invert Level	VP	Vent Pipe
LB	Letter Box	WM	Water Meter
LP	Lamp Post	WP	Waste Pipe
MB	Multi Bole		
MH	Man Hole		
Mkr	Marker Post		
MS	Mile Stone		
CATV	Cable Telecommunications		
NB	Notice Board		
NFI	No Further Information		
OSBM	Ordnance Survey BM		
P	Post		
PB	Post Box		
RE	Rodding Eye		
RL	RootLine		
RS	Road Sign		
SS	Street Name Sign		
N/S	Non Slip Paving		

Fences & Walls

Ret	Retaining Wall
B/W	Barbed Wire
C/B	Close Boarded
C/I	Corrugated Iron
C/L	Chain Link
C/P	Chestnut Paling
I/R	Iron Railing
Lat	Lattice
P/C	Post & Chain
P/R	Post & Rail
P/W	Post & Wire

Trees

0.25/10/10/Syc
Diameter/Height/Spread/Species

General

Details or services hidden or obscured by vegetation, debris or vehicles at survey dates may be omitted. Hedge & Vegetation details are outline

Control & Datum Information

Grid - Station ST01 Coordinates are OS GPS RTK
All other Stations are relative to this in Plane Grid Projection and Grid North

Datum - Station ST01 datum is OS GPS RTK
All other Stations are relative to this in Plane Grid Projection

OS Grid @ 50m to cover Site

Contours are shown at 0.5m intervals

Boundaries surveyed do not indicate Legal ownership

Revision	Description	By	Date
B	Additional survey detail Recreation Ground Area	SH,GH	5/01/21
A	Additional Paddock Road detail. Spot level and re contour west section of original survey. Survey new land purchase	SH,GH	4/11/20

Surv.	Drawn	Date	Chkd	Date	Appr'd	Date
GH/SH	GH	19/01/20	SH	20/01/20		

This drawing is the property of H&H Surveys. Copyright is reserved by them and the drawing is issued on the condition that it is not copied either wholly or in part without consent in writing of H&H Surveys. Figured dimensions to take preference over those scaled. All dimensions to be checked on site before commencement of any work or shop drawings. This drawing is to be read in conjunction with the specification when existing and all other consultants drawings.

Client.

RMH Properties Ltd

Title. SITE PLAN

Site. No 28
Paddock Road
Mapplewell,Barnsley

HH SURVEYS LTD
41 Brampton Crescent
Wombwell
Barnsley
Yorkshire S73 0SZ
T: 01226 734099 , E: stephen@hhsurveys.co.uk
Web: hh-surveys.com

THIS IS A CAD DRAWING - DO NOT ALTER

Dwg No. RB/301/SP REV B

Sheet No.

SCALE	1/500	REV.	