
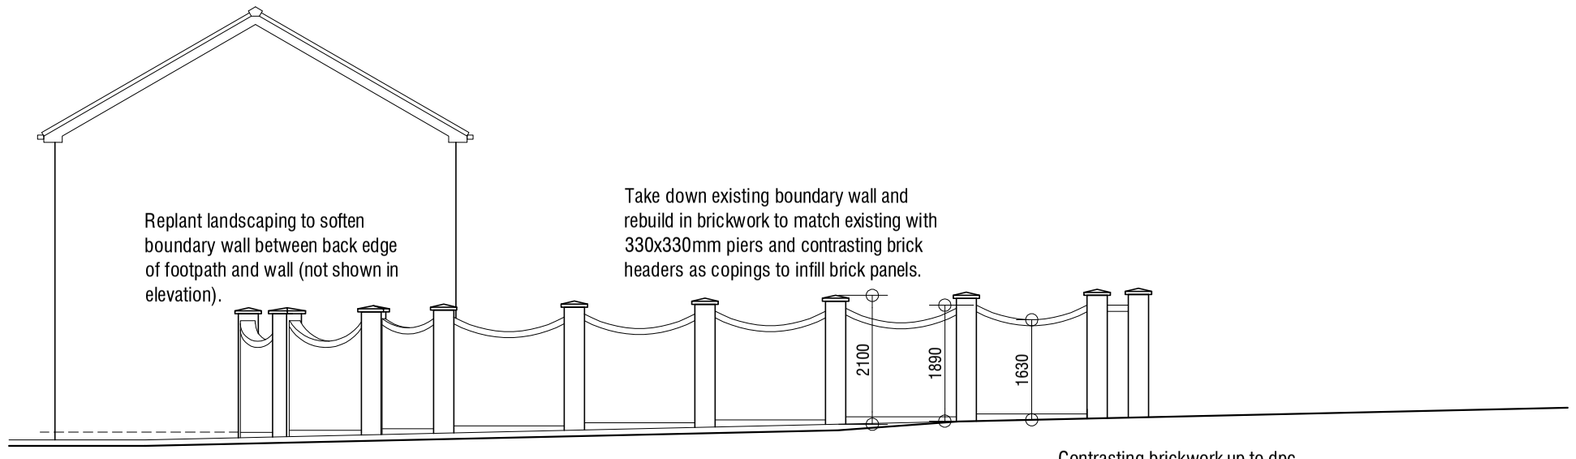


North West Elev - Boundary Wall to Skye Croft 1:100

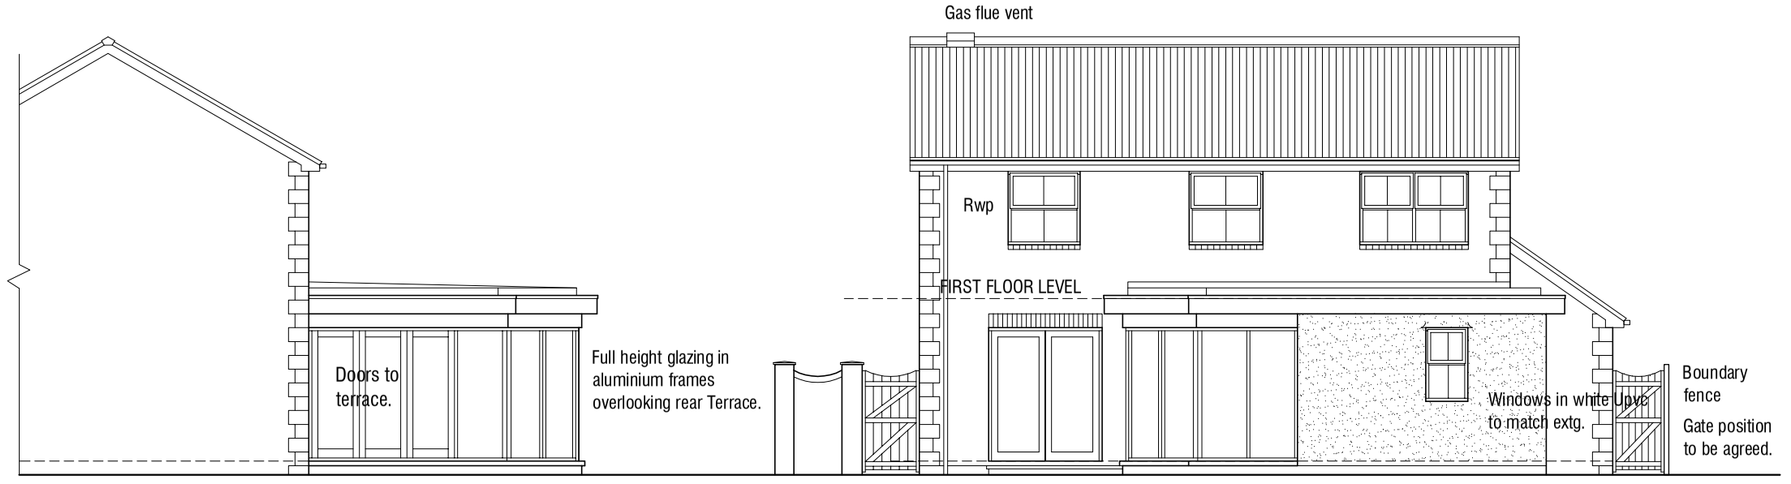


North West Elevation 1:100

South West Elevation 1:100

South East Elevation 1:100

NE Elev 1:100

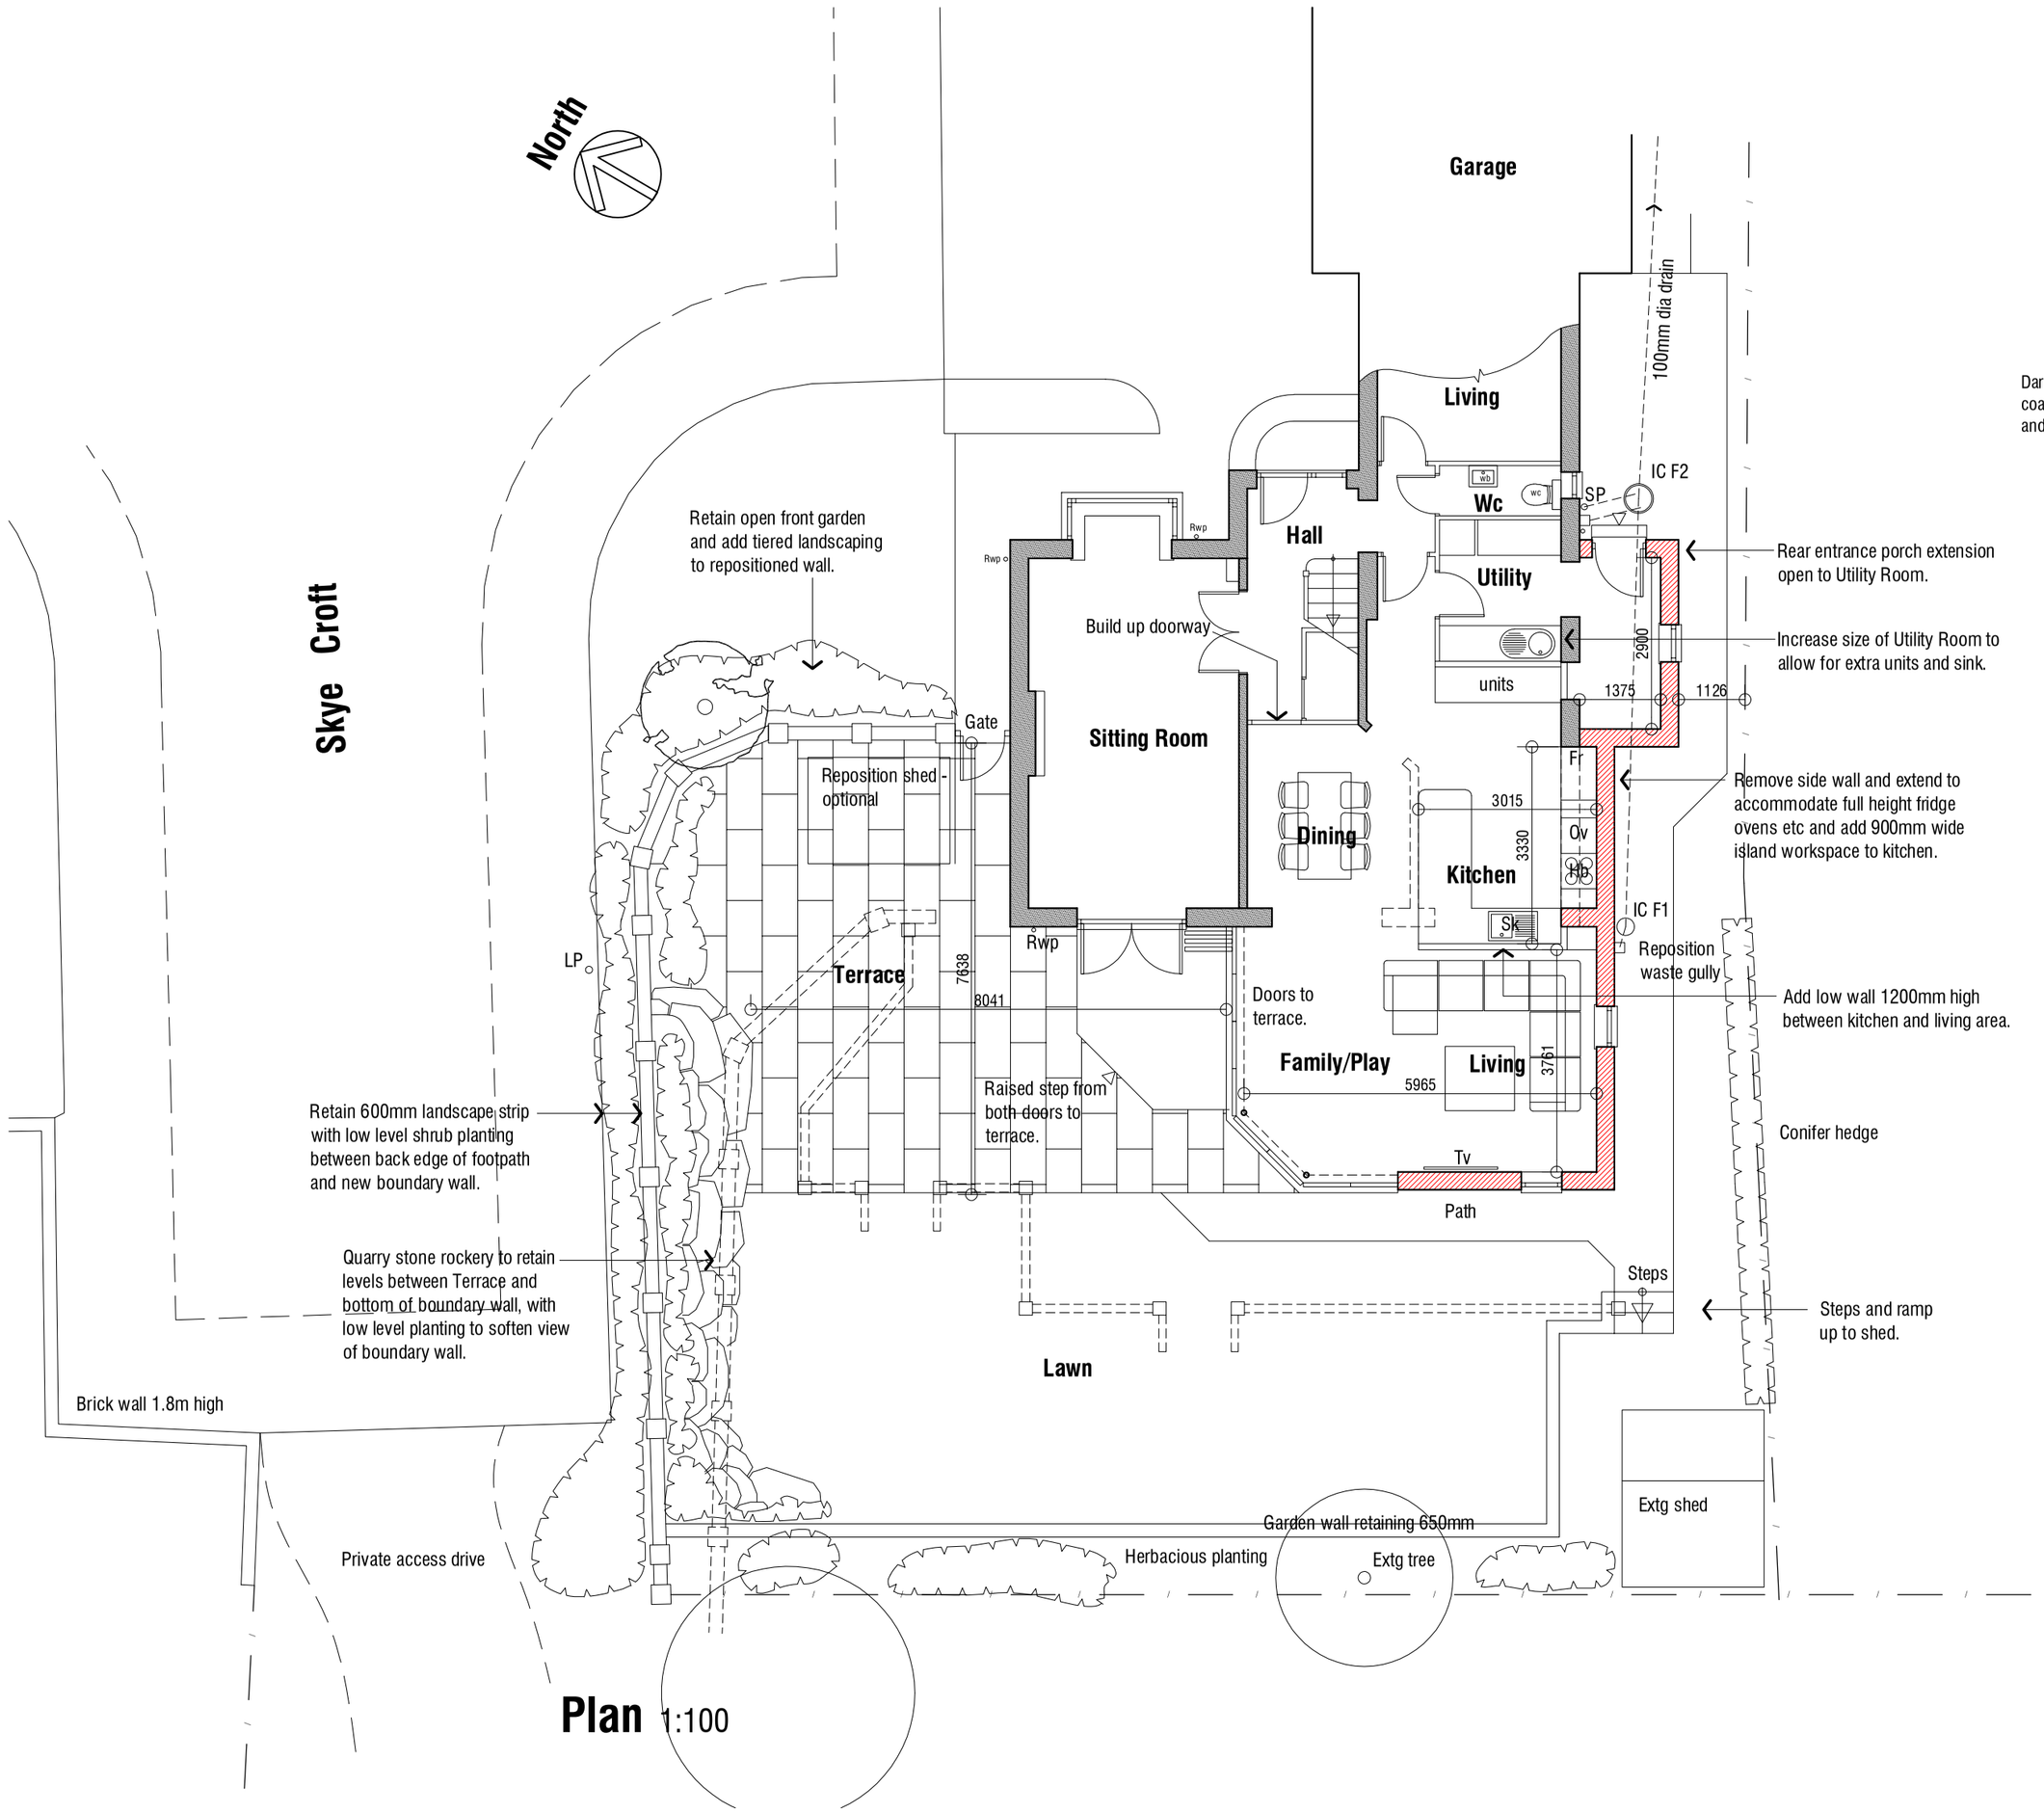

Plan 1:100

B 10.08.2018 - Add boundary wall details.
A 14.06.2018 - Amendments to design.

21 SKYE CROFT
ROYSTON
BARNSLEY
S71 4EL

PROPOSALS

PLAN AND ELEVATIONS

mboothdesign
architectural design and building consultants

Fairfield House
Berneslai Close Barnsley
S70 2FL
T: 01226 286256
M: 07881898300
E: mboothdesign@btconnect.com

Scale	1:100 @ A2	Drawn	MJB
Date	MAY 2018	Ref.	18.11
Dwg No.	P1	Rev.	B

0cm 2cm 4cm 6cm

Copyright mboothdesign. All dimensions in millimeters unless otherwise stated. Dimensions for setting out in existing buildings are to be checked and verified on site.