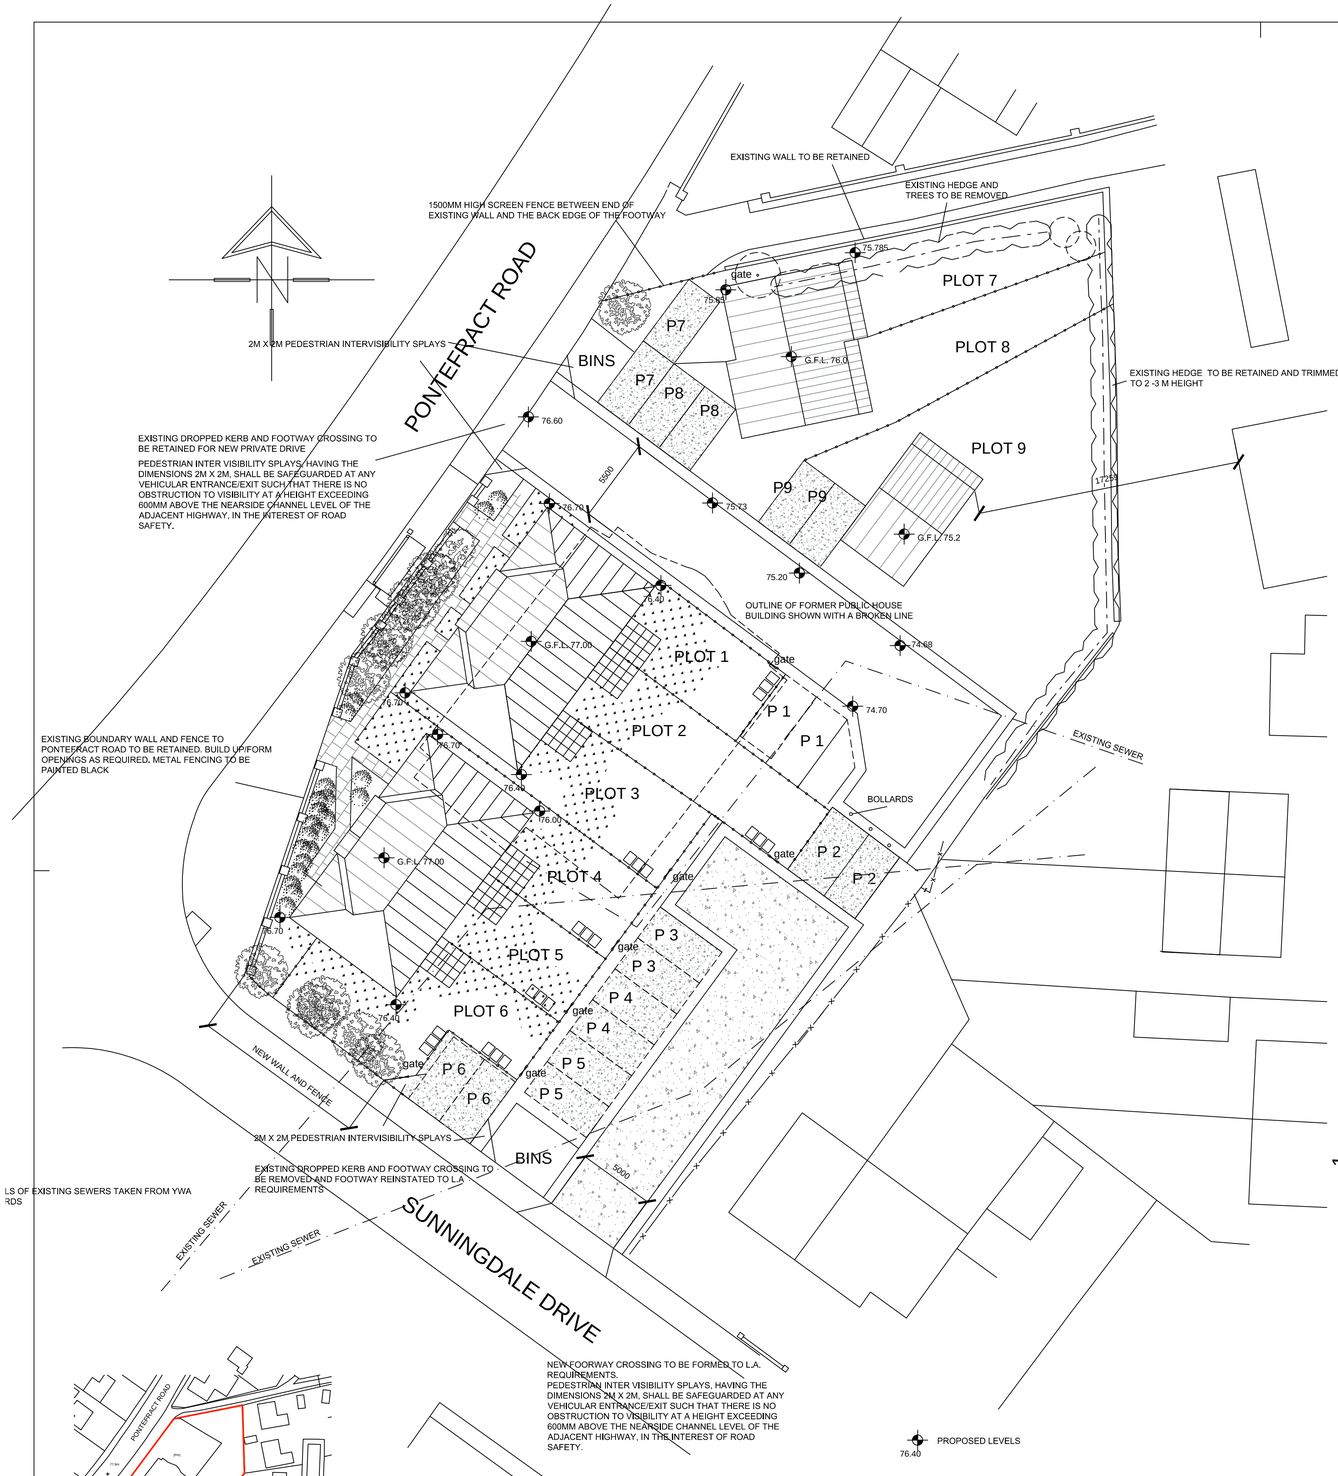

ELEVATION OF PLOTS 1-6 FROM PONTEFRACT ROAD

LOCATION PLAN
SCALE 1:1250

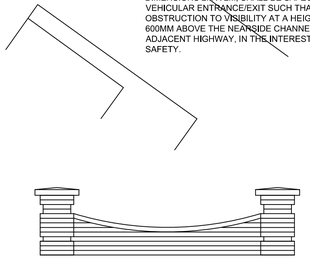

WALL TO FRONTAGE

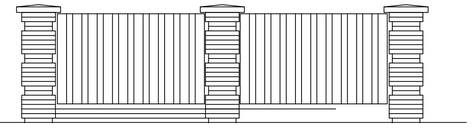

FENCE TO SUNNINGDALE DRIVE

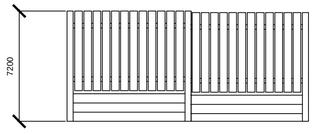

SCREEN FENCE
1800MM HIGH OR AS DESCRIBED

CONC POSTS
125X25MM DARK STAINED TIMBER FENCING AND RAILS
CONC GRAVEL BOARDS

White Agus PARTNERSHIP
ARCHITECTURAL SERVICES AND SURVEYORS
8 MORSTON BUSINESS PARK, WHALEY ROAD, BARUGH GREEN, BARNSLEY. S75 1HQ
Phone: 01226 208482
Fax: 01226 283030
Email: info@whiteaguspartnership.co.uk
Web: www.whiteaguspartnership.co.uk

Project.	Client.
RESIDENTIAL DEVELOPMENT ON SITE OF 'THE DARDS' PONTEFRACT ROAD CUDWORTH, BARNSLEY	ATTA DEVELOPMENTS LTD
Drawing Title. SITE PLAN	Date. OCT 2013 / Scale. 1:200 @ A1
	Ref. 13-043 / Dwg. No. 01 / Rev. D

Date	Suffix	Description
28-11-13	A	SECTION LINES ADDED
03-12-13	B	PLOTS 7-10 REVISED
11-12-13	C	REVISED TO P.O. REQUIREMENTS
16-12-13	D	HIGHWAY DETAILS ADDED AS REQUESTED BY P.O.