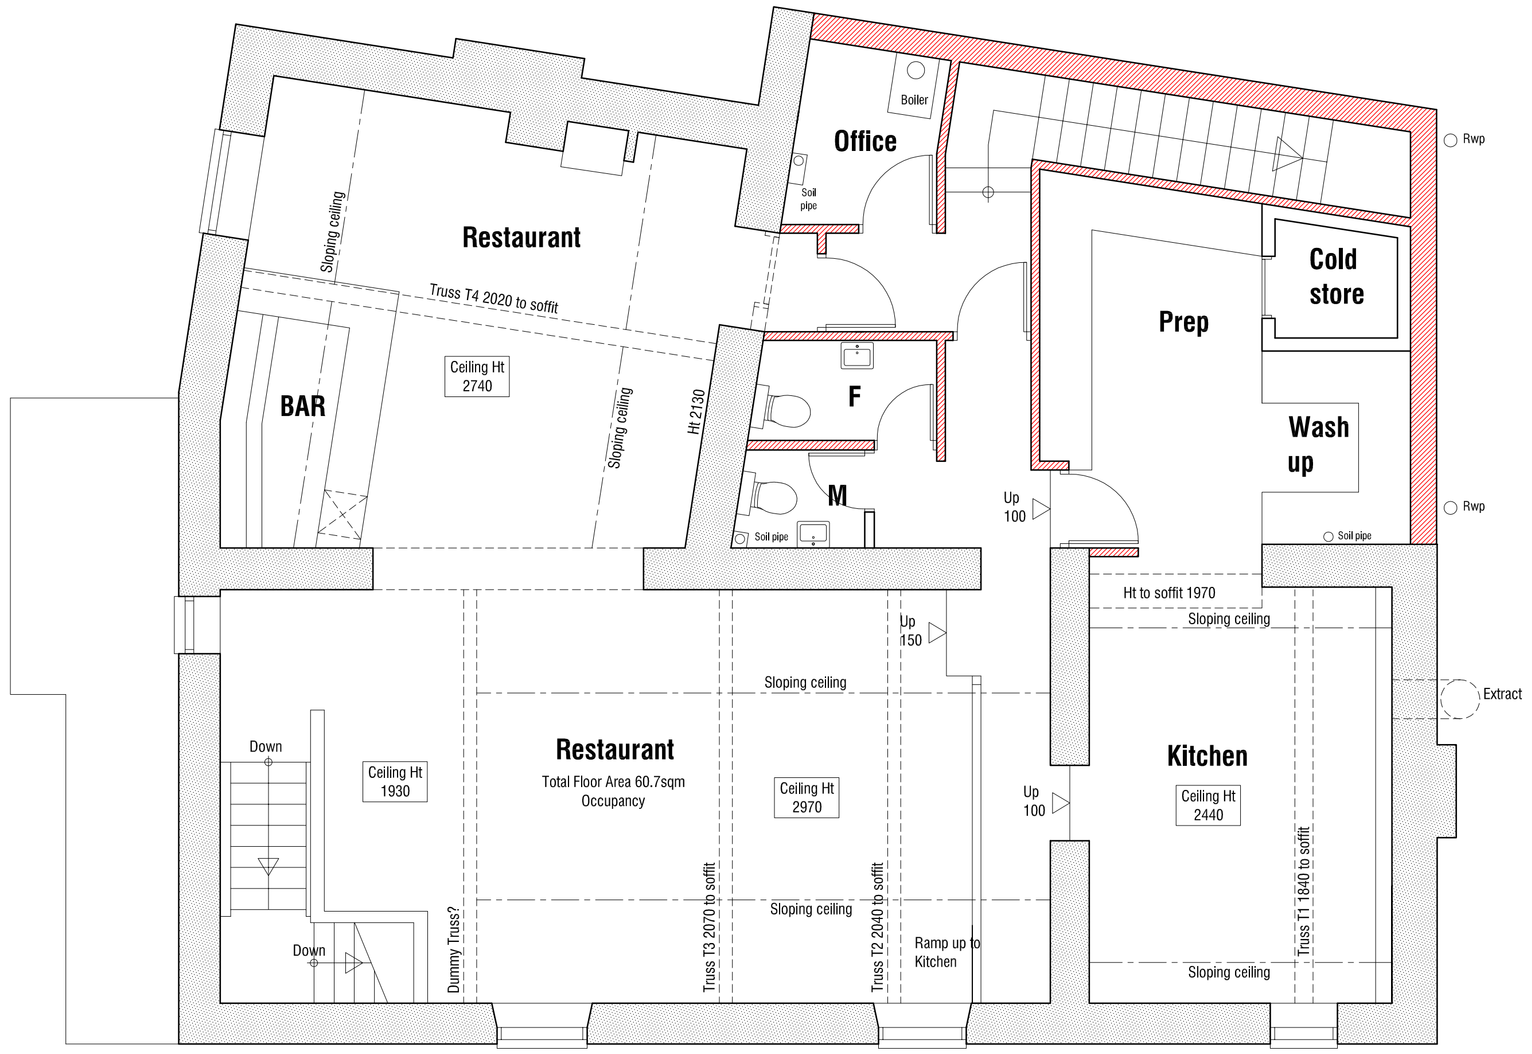

FIRST FLOOR PLAN 1:50

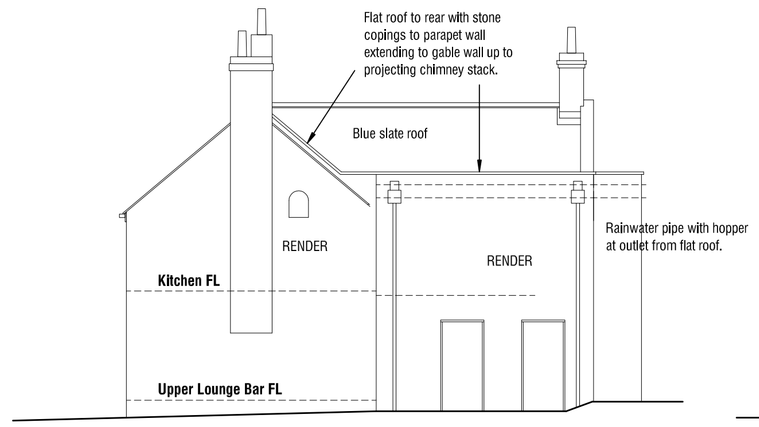

SIDE ELEVATION 1:100

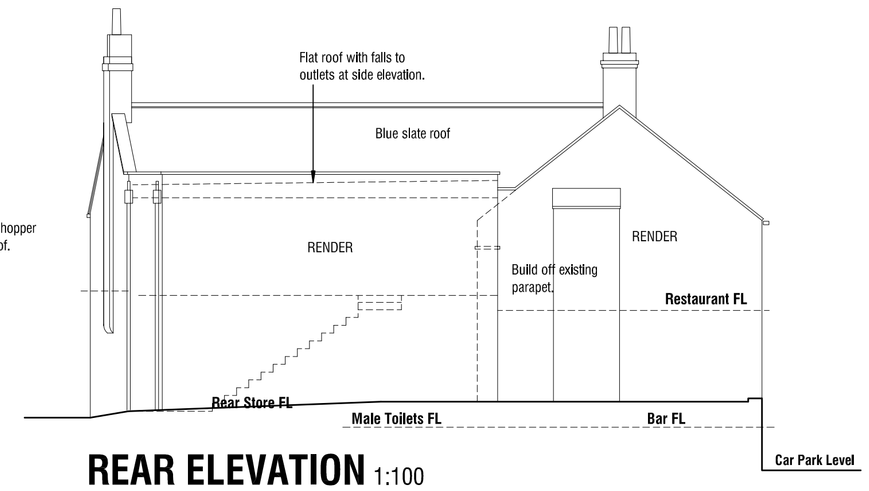

REAR ELEVATION 1:100

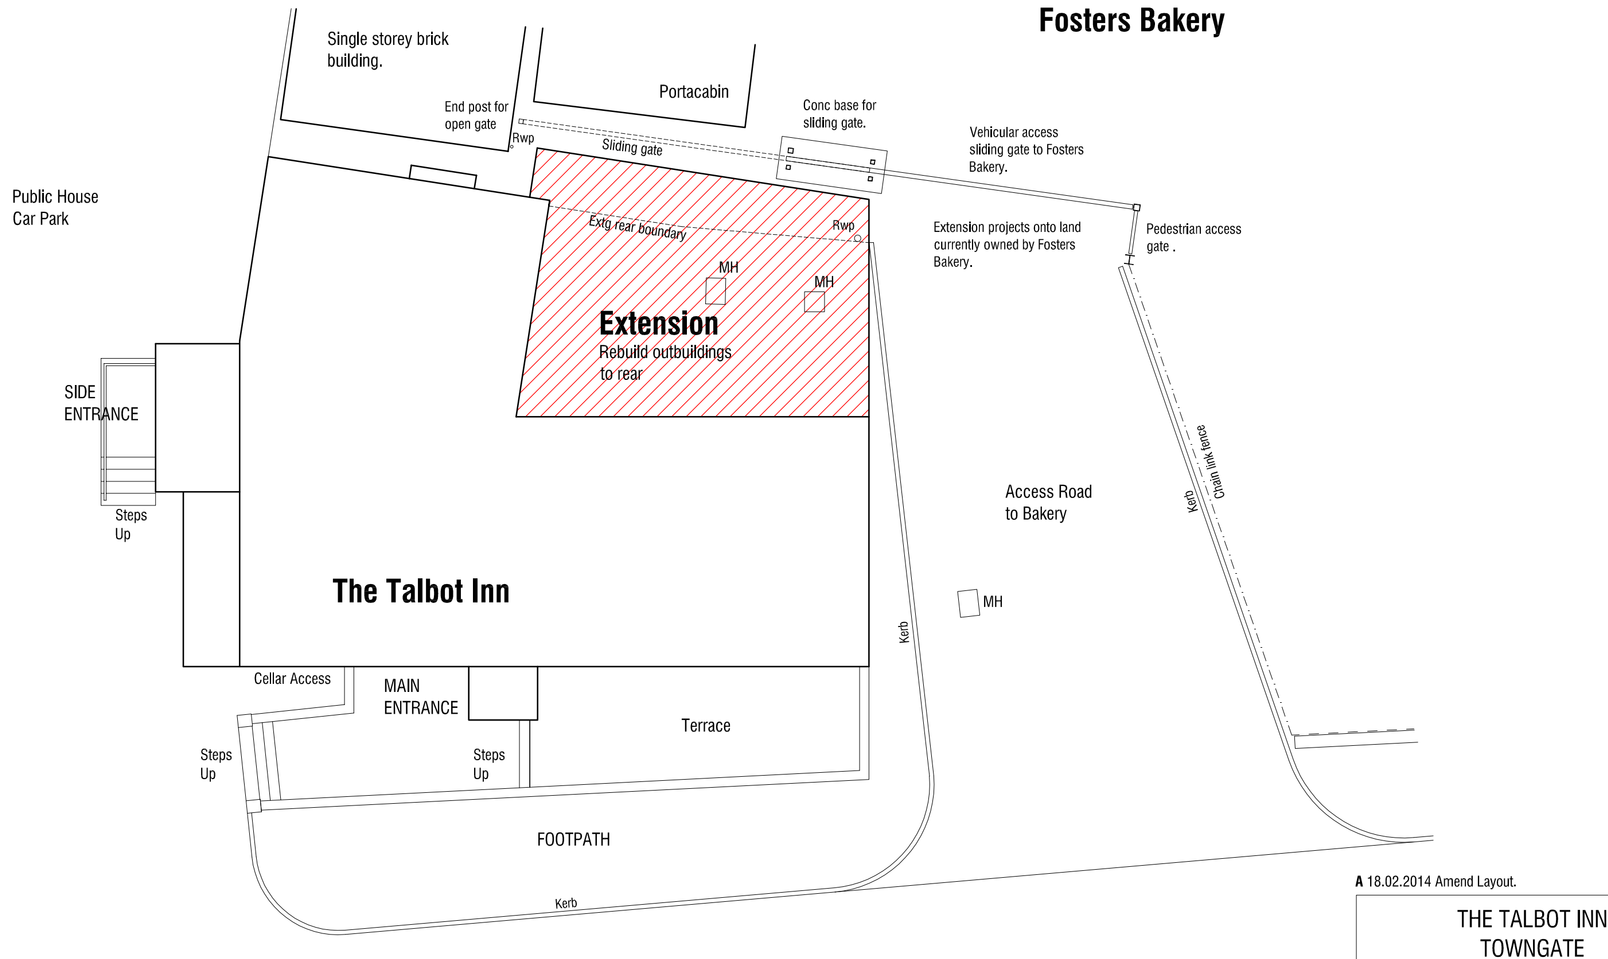

BLOCK PLAN 1:100

GROUND FLOOR PLAN 1:50

A 18.02.2014 Amend Layout.

THE TALBOT INN
TOWNGATE
MAPPLEWELL
BARNSLEY

PROPOSALS

mbooth design
architectural design and building consultants
Fairfield House
Bernesiai Close Barnsley
S70 2FL
T: 01226 286256
M: 07881898300
E: mbooth design@btconnect.com

Scale 1:50 1:100 @ A1		Drawn	MJB
Date JAN 2014		Ref.	13.29
Dwg No. **P2**		Rev.	**A**

0cm 2cm 4cm 6cm

Copyright mbooth design. All dimensions in millimeters unless otherwise stated. Dimensions for setting out in existing buildings are to be checked and verified on site.