


Front Elevation
PS-Type-F



Side Elevation
PS-Type-F



Side Elevation
PS-Type-F

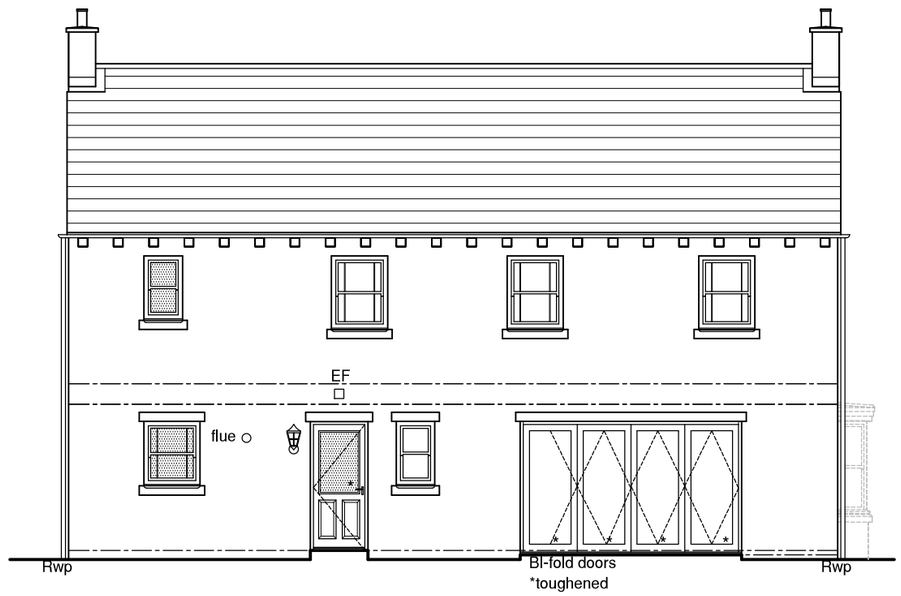

Rear Elevation
PS-Type-F

Slate roof

Wet clipped roof verge

Black round gutters and RWP's

Fall & rise bracketed gutters on stone supports

Black NG02 side door
Black NG06 rear door

Cream external fretted double glazed windows

140mm coursed natural stone finish to all elevations

All reconstituted feature stonework supplied by specialist manufacturer

140mm stone heads

140mm stone cills

Stone portico

Black vertically boarded garage doors

* Toughened to all glass below 800mm a.f.f.l.

L = Laminate Glass

Scale 1:100
Date 19/08/15
Drawn MF
Checked
Drawing No. PS-Type-F-001
Rev. A

duchy homes

4100 Park Approach
Thorpe Park
Leeds
LS15 8GB
0113 3970437
www.duchyhomes.co.uk

Rev Description Date

House Type PS-Type-F 2009 sq/ft
Drawing Title Elevations - Planning
Site Penistone