

THIS DRAWING IS COPYRIGHT, AND REMAINS THE PROPERTY OF HTC ARCHITECTS. IT MUST NOT BE REPRODUCED, USED, DISCLOSED OR TRANSMITTED TO THIRD PARTIES IN ANY FORM, IN WHOLE OR IN PART, WITHOUT PRIOR WRITTEN PERMISSION.


ALL DIMENSIONS SHOULD BE CHECKED ON SITE BEFORE WORK COMMENCES

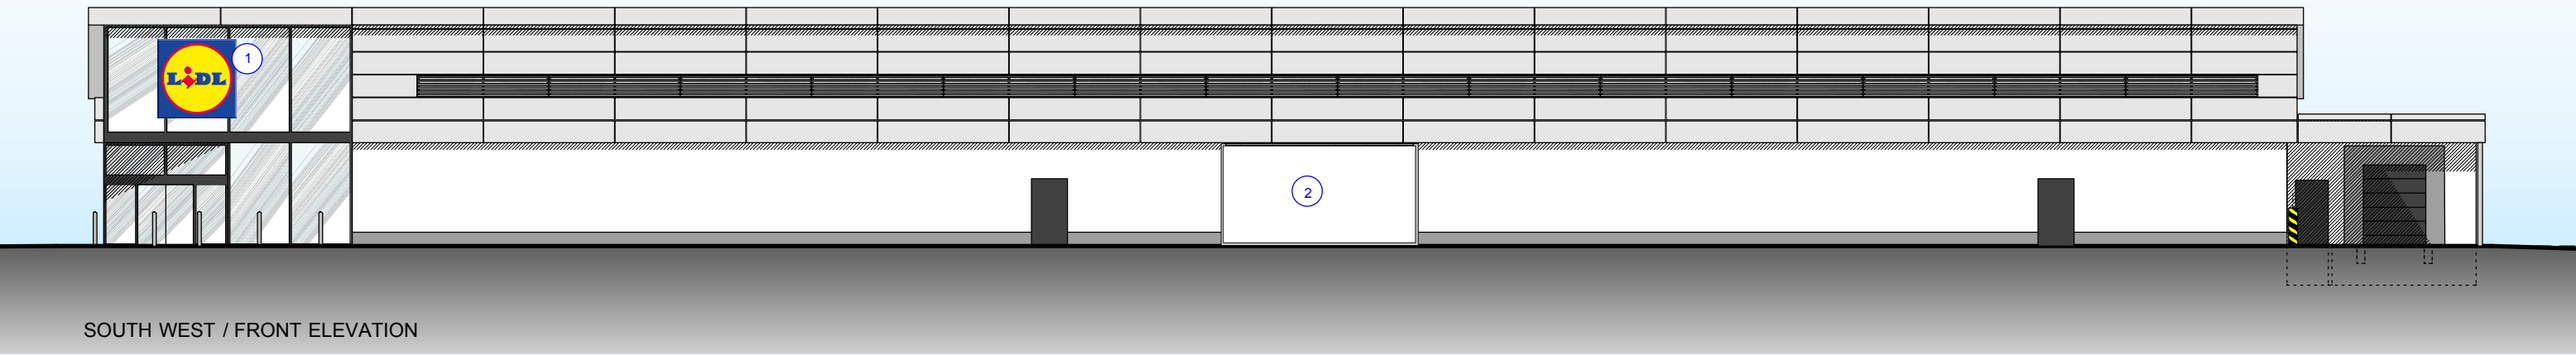


SOUTH WEST / FRONT ELEVATION

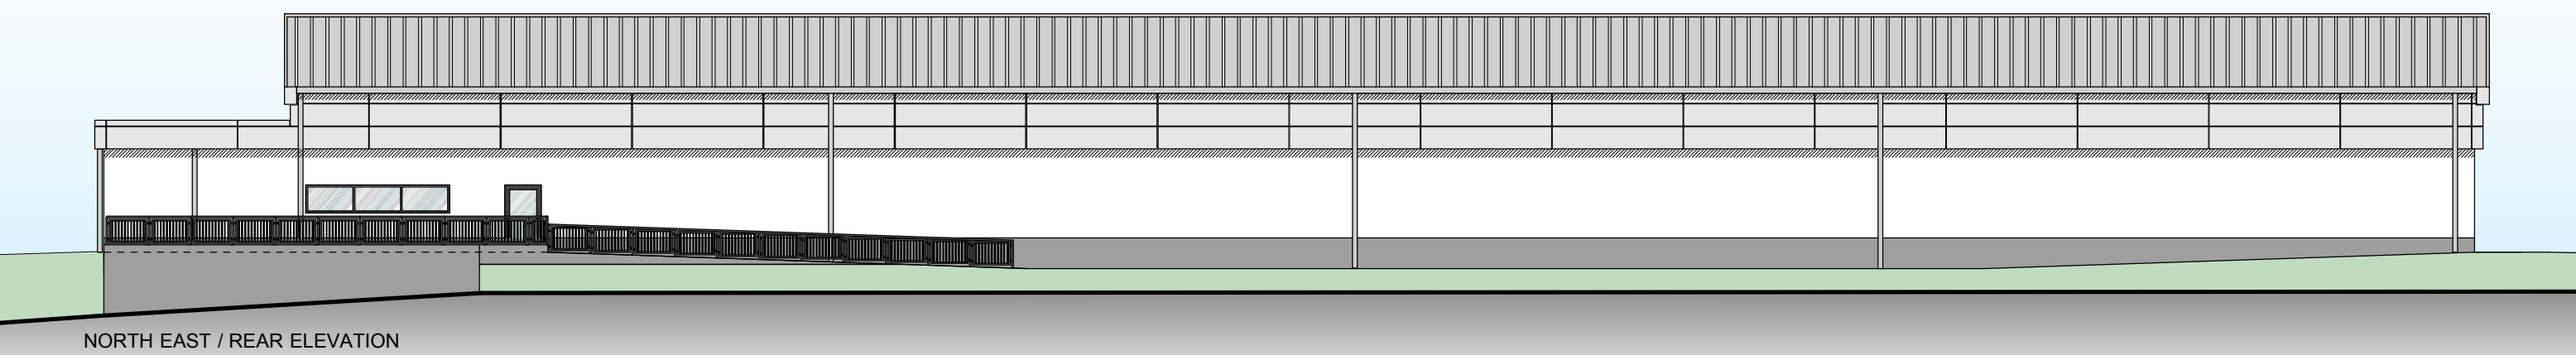

NORTH EAST / REAR ELEVATION

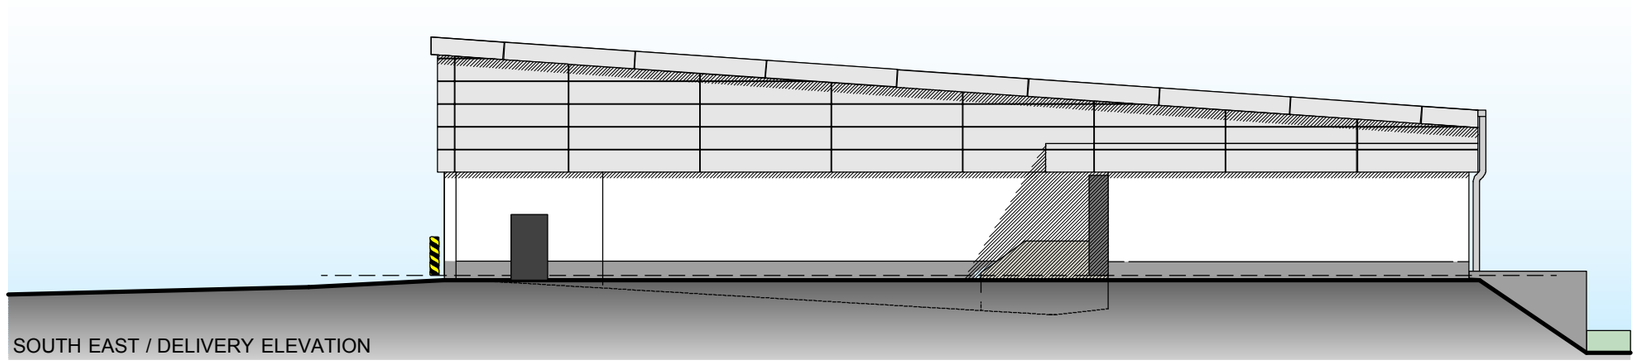

SOUTH EAST / DELIVERY ELEVATION

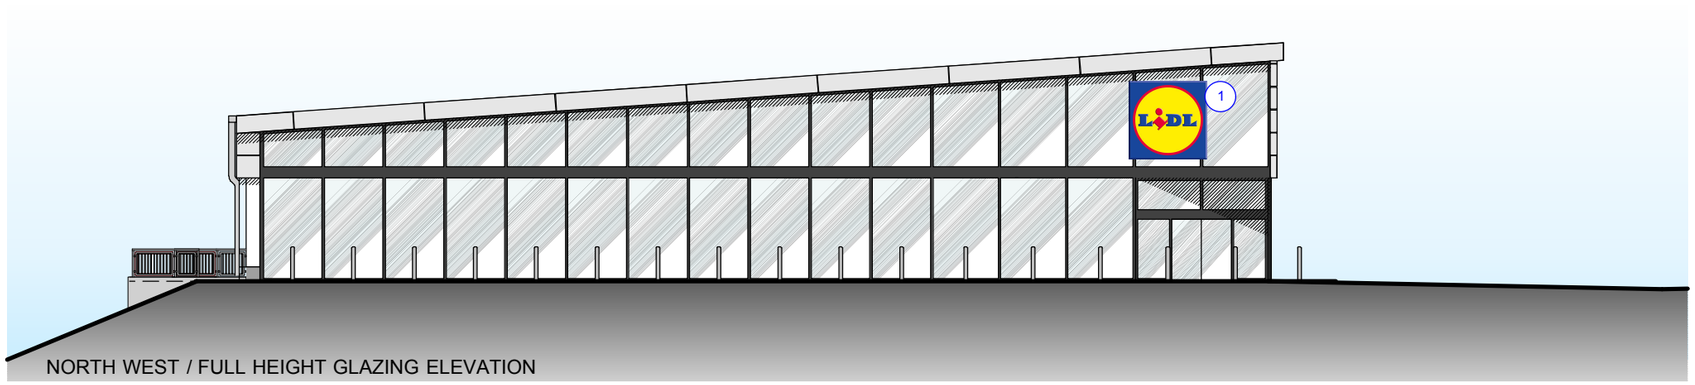

NORTH WEST / FULL HEIGHT GLAZING ELEVATION

Signage Key

1. New wall mounted 2500 x 2500 internally illuminated signage in accordance with Lidl spec
2. New 6300 x 3250 timber advertising billboard with LED strip lighting in accordance with Lidl spec

Rev	Date	Description	Drawn

htcarchitects
York Place Studio
8 Britannia Street
Leeds
LS1 2DZ
t:(0113) 244 3457
w: www.htcarchitects.co.uk
e: admin@htcarchitects.co.uk

client
Lidl UK GmbH

project
New Store,
Mitchells Way, Wombwell,
Barnsley.

drawing title
Signage Location Elevations

date	September 2015				
status	Planning Issue				
scale	1:200 @ A3				
drawn	PC	checked	MH		
job no.	1849	dwg no.	21	rev.	-