
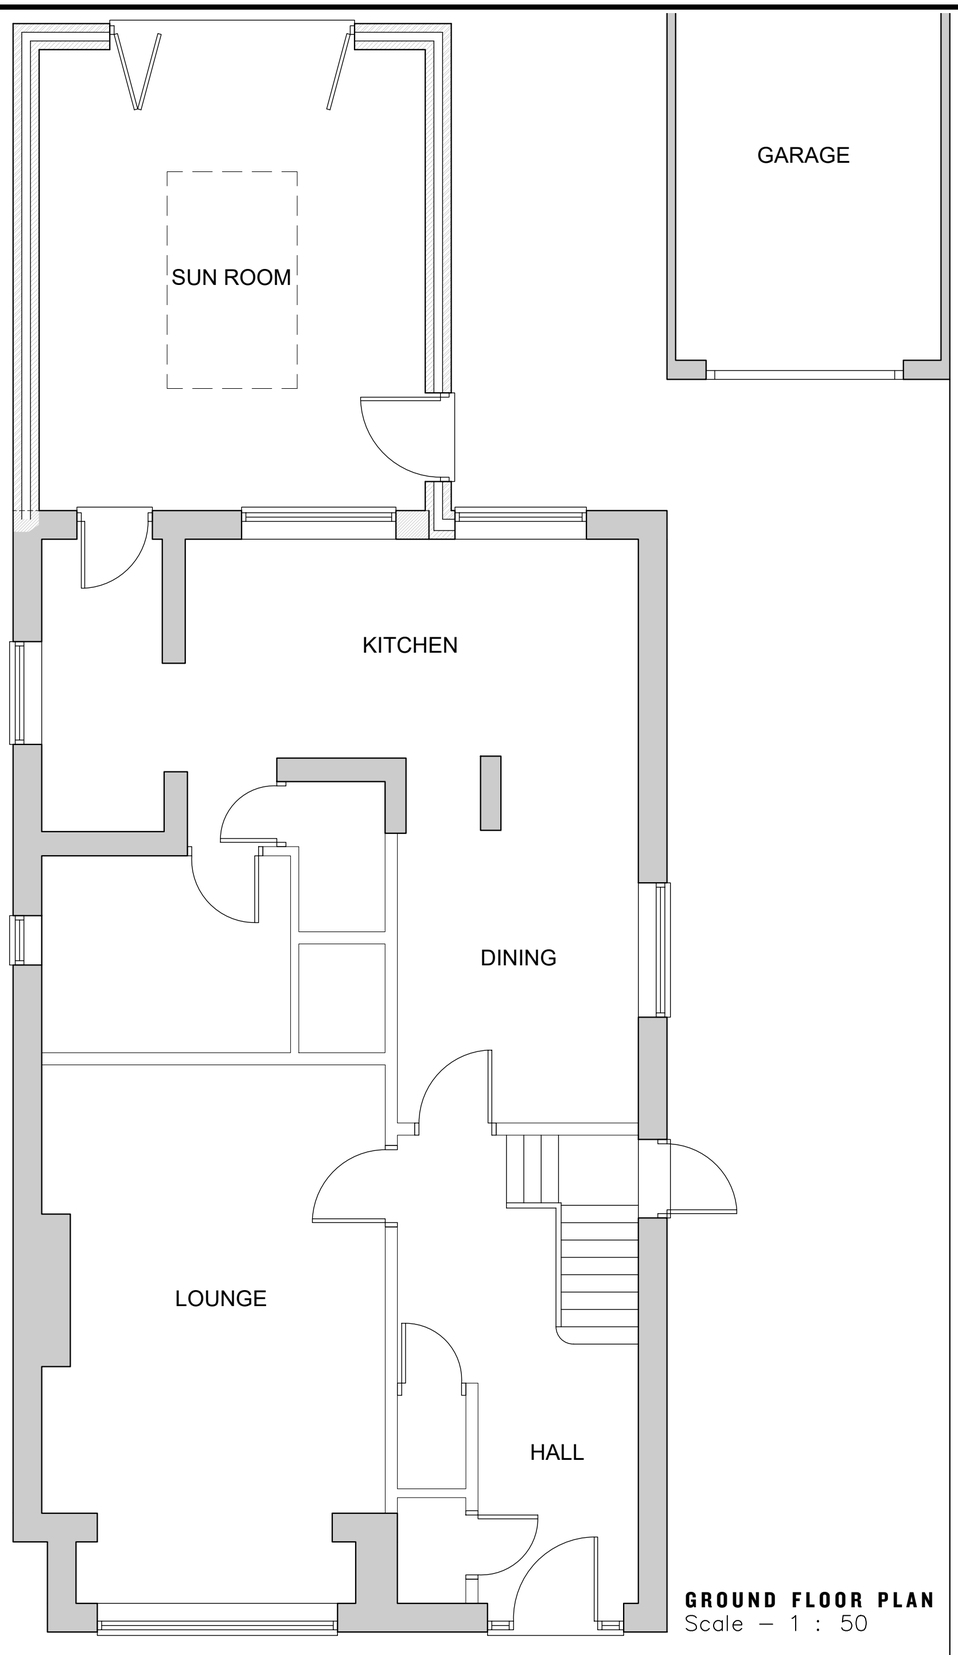


GROUND FLOOR PLAN
Scale – 1 : 50

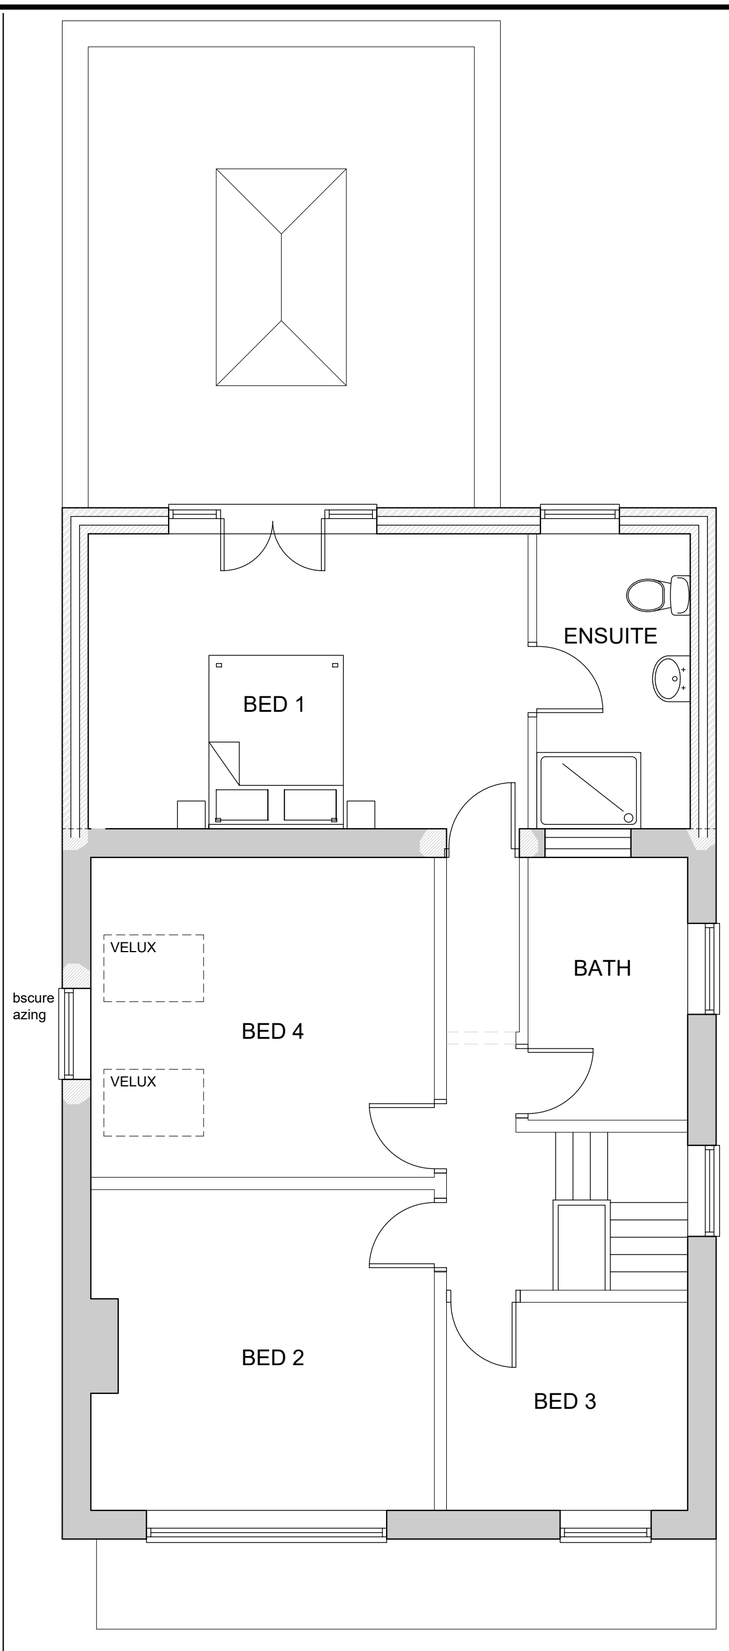

FIRST FLOOR PLAN
Scale – 1 : 50

GENERAL NOTES

Figured dimensions only to be taken from this drawing
Do not scale. If in doubt ask.

© Copyright exists on design and information contained in this drawing

No.	Revision/Issue	Date

Client Name
Mr A. Marron

Project Name
RESIDENTIAL EXTENSION

Project Address
101 HAWSHAW LANE
HOYLAND
BARNSLEY

Drawing Title
Proposed Plans

Drawn By **CR** | Checked By **TJ**

Office Ref
20/20.032/Marron/101HawshawLn

Project Number **20.032**
Date **26.05.2020**
Scale **1:50@A2**
Drawing Number **PL04**

JENKINS VEITCH NOLAN

Appleby House
Unit 19 Ravenshorn Way
Renishaw, Sheffield S21 3WY

T: 01246 432 338
F: 01246 436 794
E: info@jvnarchitecture.com