The drawing is copyright © Eight One Two Architects ltd. If in doubt... ASK.
Drawing measurements shall not be obtained from scaling from the drawing. All dimensions are to be site verified prior to construction. Any discrepancies are to be reported to Eight One Two Architects ltd immediately. This drawing is to be read in conjunction with all associated drawings and specifications including all relevant sub-consultants information.

RIBA Chartered Practice

Architects Registration Board

**Notes_**

# PLANNING


N

0 500 1000 1500 2000 2500mm

SCALE 1:50



PLOT 02_
FRONT ELEVATION_
AS PROPOSED_
Scale 1.50

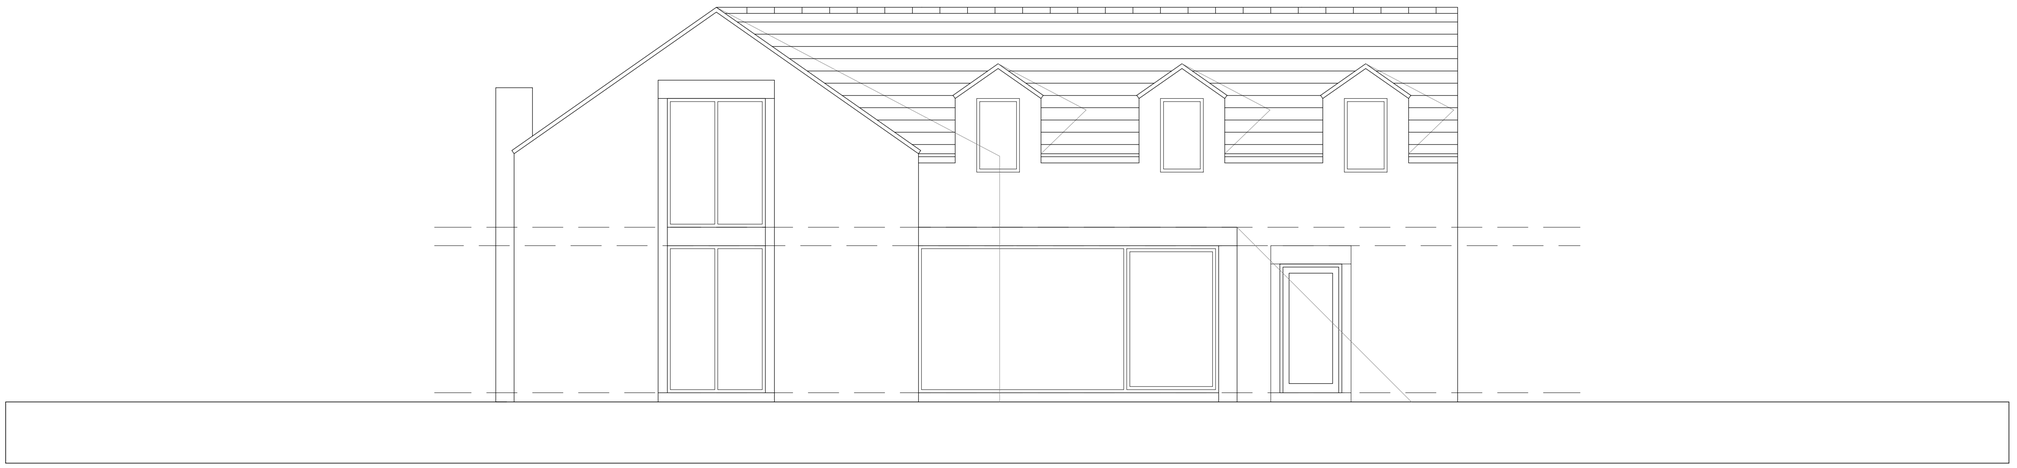

PLOT 02_
REAR ELEVATION_
AS PROPOSED_
Scale 1.50

**Note:**
Surrounding contextual buildings and information are based on received ordinance survey drawings and are shown for illustrative purposes only.
assumed site boundary is subject to confirmation to legal confirmation

**Note:**
Information is based on OS map and received information and is subject to full topographical survey.
Assumed site boundary and site constraints subject to legal confirmation.
All Legal easements and extent of existing underground services locations are subject to confirmation.

| Rev_ | Date_ | Amendments_ | By_ | Apr'd_ |
|---|---|---|---|---|
| C_ | 11/07/25 | Updated to planners comments | JaL | JaL |
| B_ | 08/11/24 | Updated to planners comments | JaL | JaL |
| A_ | 11/09/24 | Updated for draft comment | JaL | JaL |

Eight_
OneTwo
Architects

Tel_ +44 (0)7761 570735
Email_ mail@eightonetwo.co.uk
www.eightonetwo.co.uk
Studio A5_Brooke's Mill_Armitage Bridge_Huddersfield_HD4 7NR

Drawing Status_
PLANNING

**Client_**
MR. ADRIAN WANT

**Project_**
SORREL BANK_ WORTLEY_ SHEFFIELD

**Drawing Title_**
AS PROPOSED_ FRONT + REAR ELEVATIONS_ PLOT 02

| Drawing Scale_ | Drawn By_ | Checked By_ |
|---|---|---|
| 1:50 | SLD | JaL |
| **Paper Size_** | **Drawn Date_** | **Checked Date_** |
| **A1** | NOV 2023 | DEC 2023 |

**Drawing Number_**
23_824 105 C