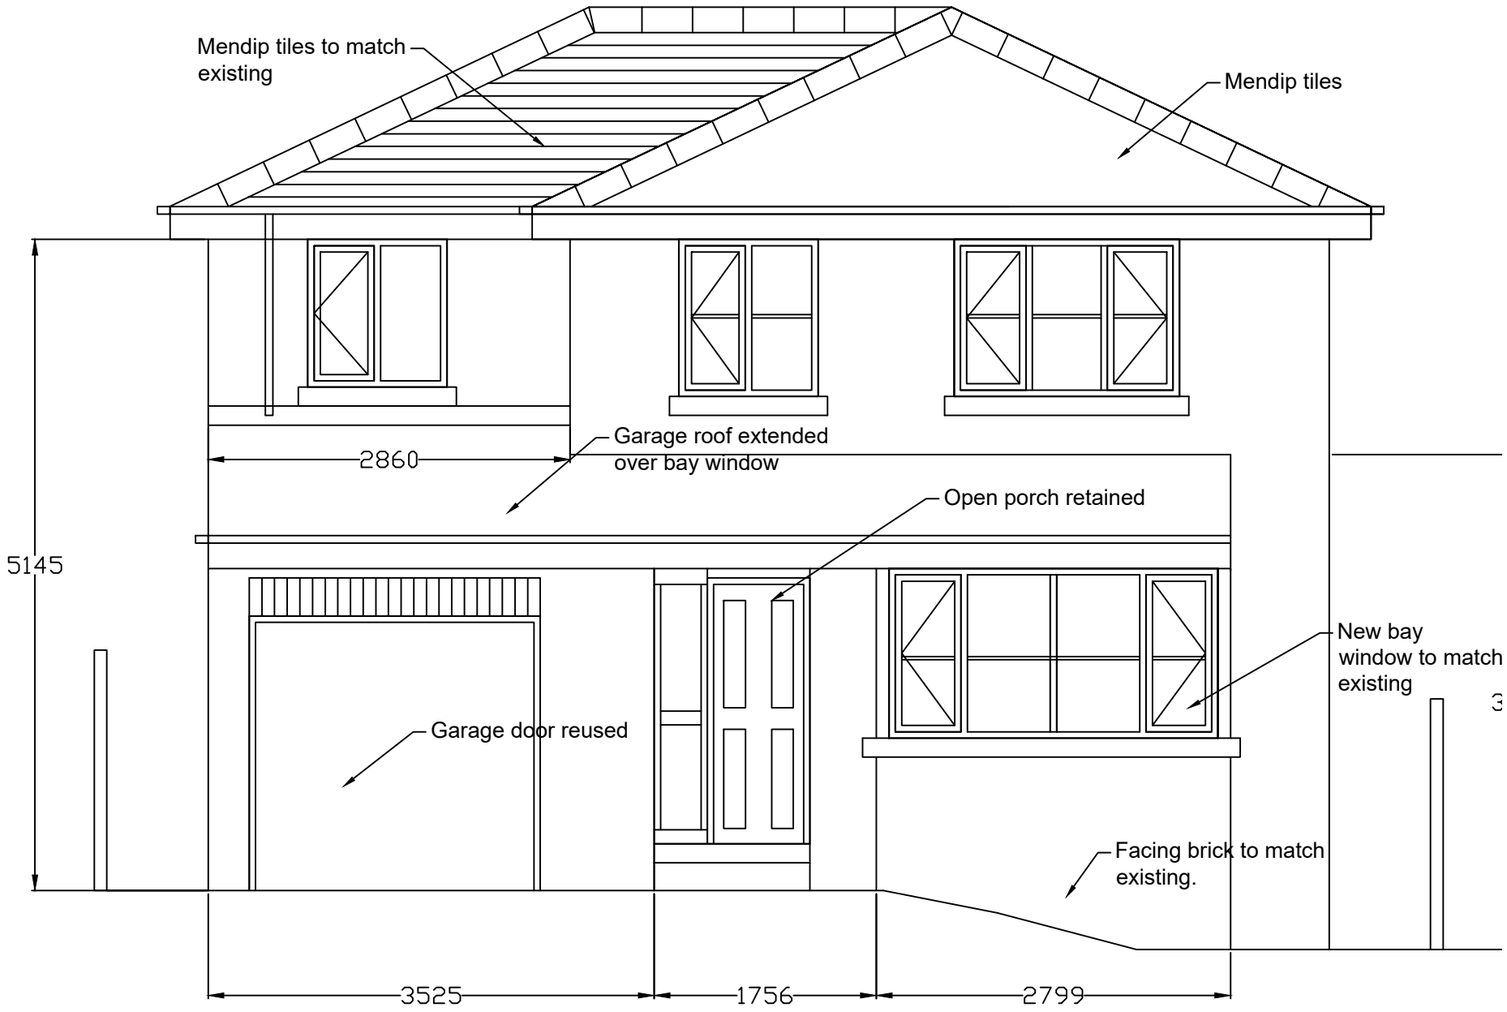


Proposed front elevation
1:50

Revisions	C. Bay window reduced	09-02-22
Revisions	B. Garage extended to porch and bay window added	22-01-22
Revisions	A. Hipped roof amended	22-07-21

This drawing is for planning permission only and is not a construction drawing.

Drawing Title	PROPOSED-FRONT-ELEVATION		
Job No. - Dwg No.	LB/2021/6	.	-
Client:	Lee Bridgewater 43 Croft Drive Mapplewell Barnsley S75 6AN .		
Scale.	1:50		