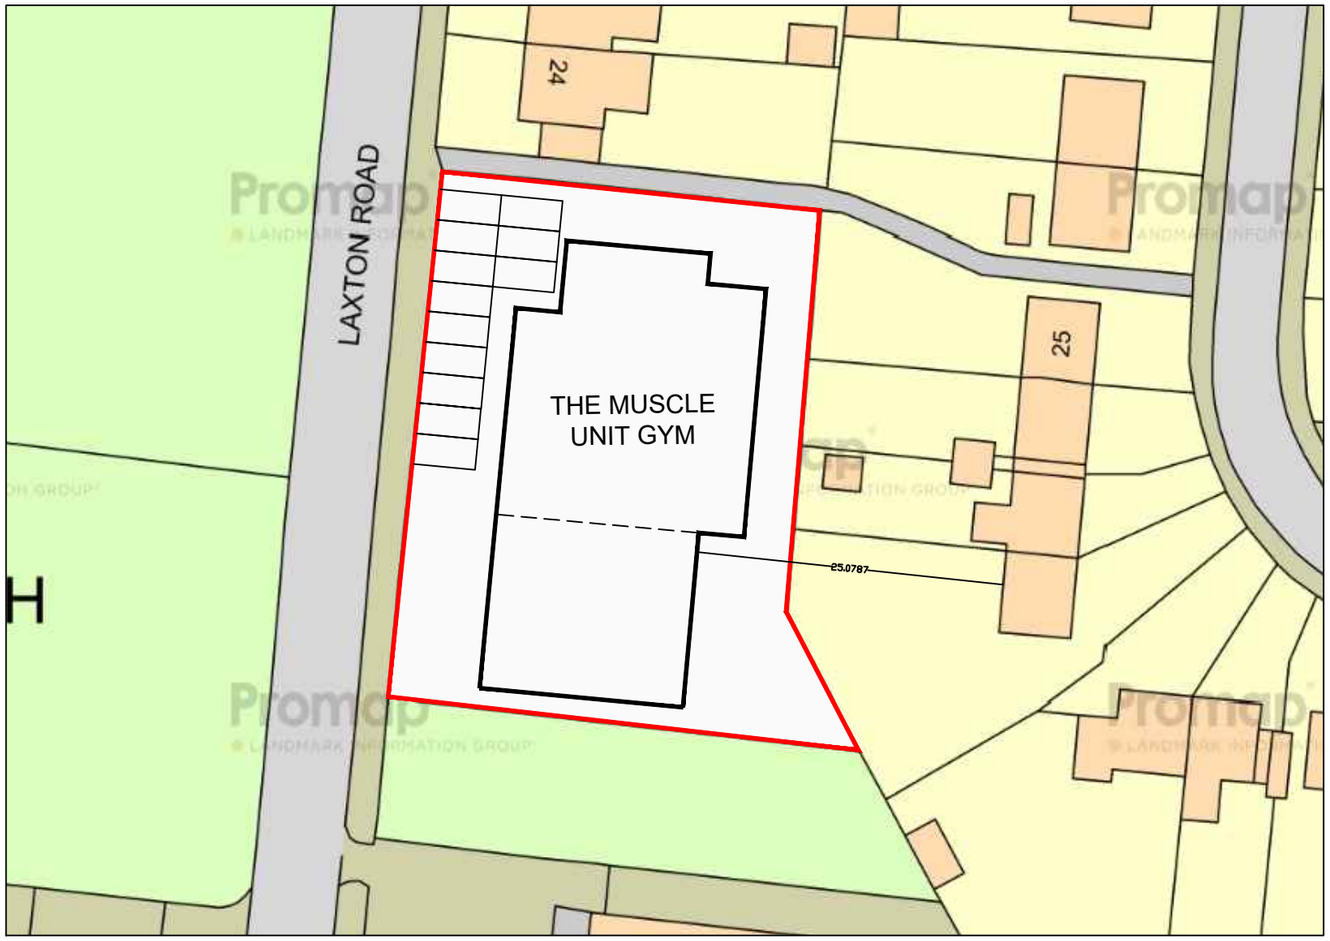


DATE	REVISIONS	BY
09/23	Parking provision shown and and extension amended.	AN
12/11	Parking provision shown and and extension amended.	AN
12/11	Parking provision shown and and extension amended.	AN
01/03	Parking provision amended.	AN

N

DRAWN AN	CHECKED	DATE Jan 2023
DRG. No. 004		REV. D
SCALE: 1:500@A3		

Proposed Site Plan

26 Laxton Road
Athersley South
Barnsley