




Current Garage Layout

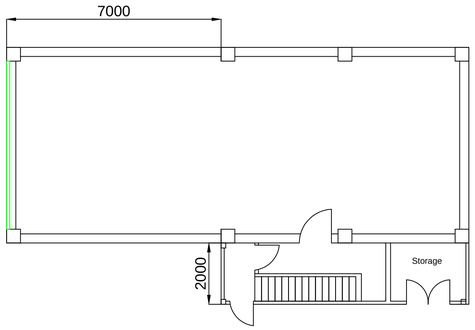


Proposed Garage/Annex Ground Floor Layout

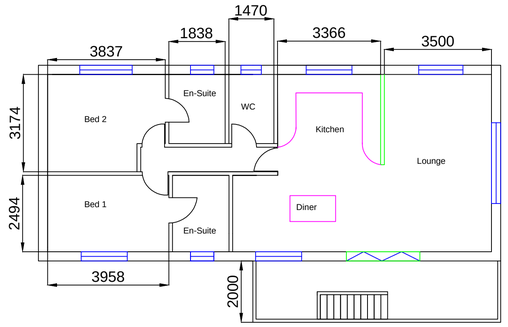


Proposed Garage/Annex First Floor Layout

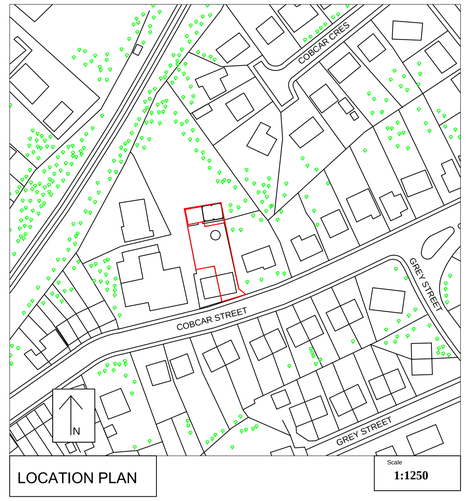

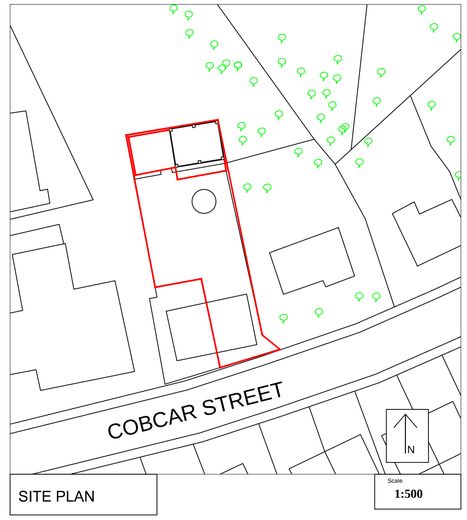

Current South Elevation. Current West Elevation. Current North Elevation. Current East Elevation.

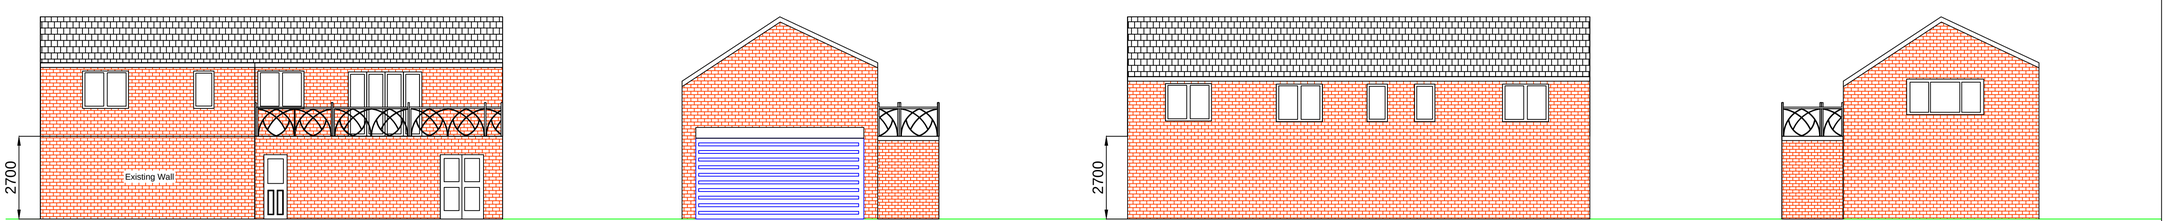

Proposed South Elevation. Proposed West Elevation. Proposed West Elevation. Proposed East Elevation.

Rev.	By	Amendments	Date

PLANNING CONSULT,
DIGITAL MEDIA CENTRE,
COUNTY WAY,
BARNSLEY,
S70 2JW

Tel:- 01226 720814

Client
Arthur O'Loughlin
20 Cobcar Street,
Elsecar,
Barnsley,
S74 8DA.

Project
Garage Conversion to Garage Annex.

Drawing title
PLANNING DRAWING

Scale	Drawn	Checked	Date
1:100	SC	SW	09/04/2015

Drawing No.	Revision	File
PC/AO/April/SC1	A	