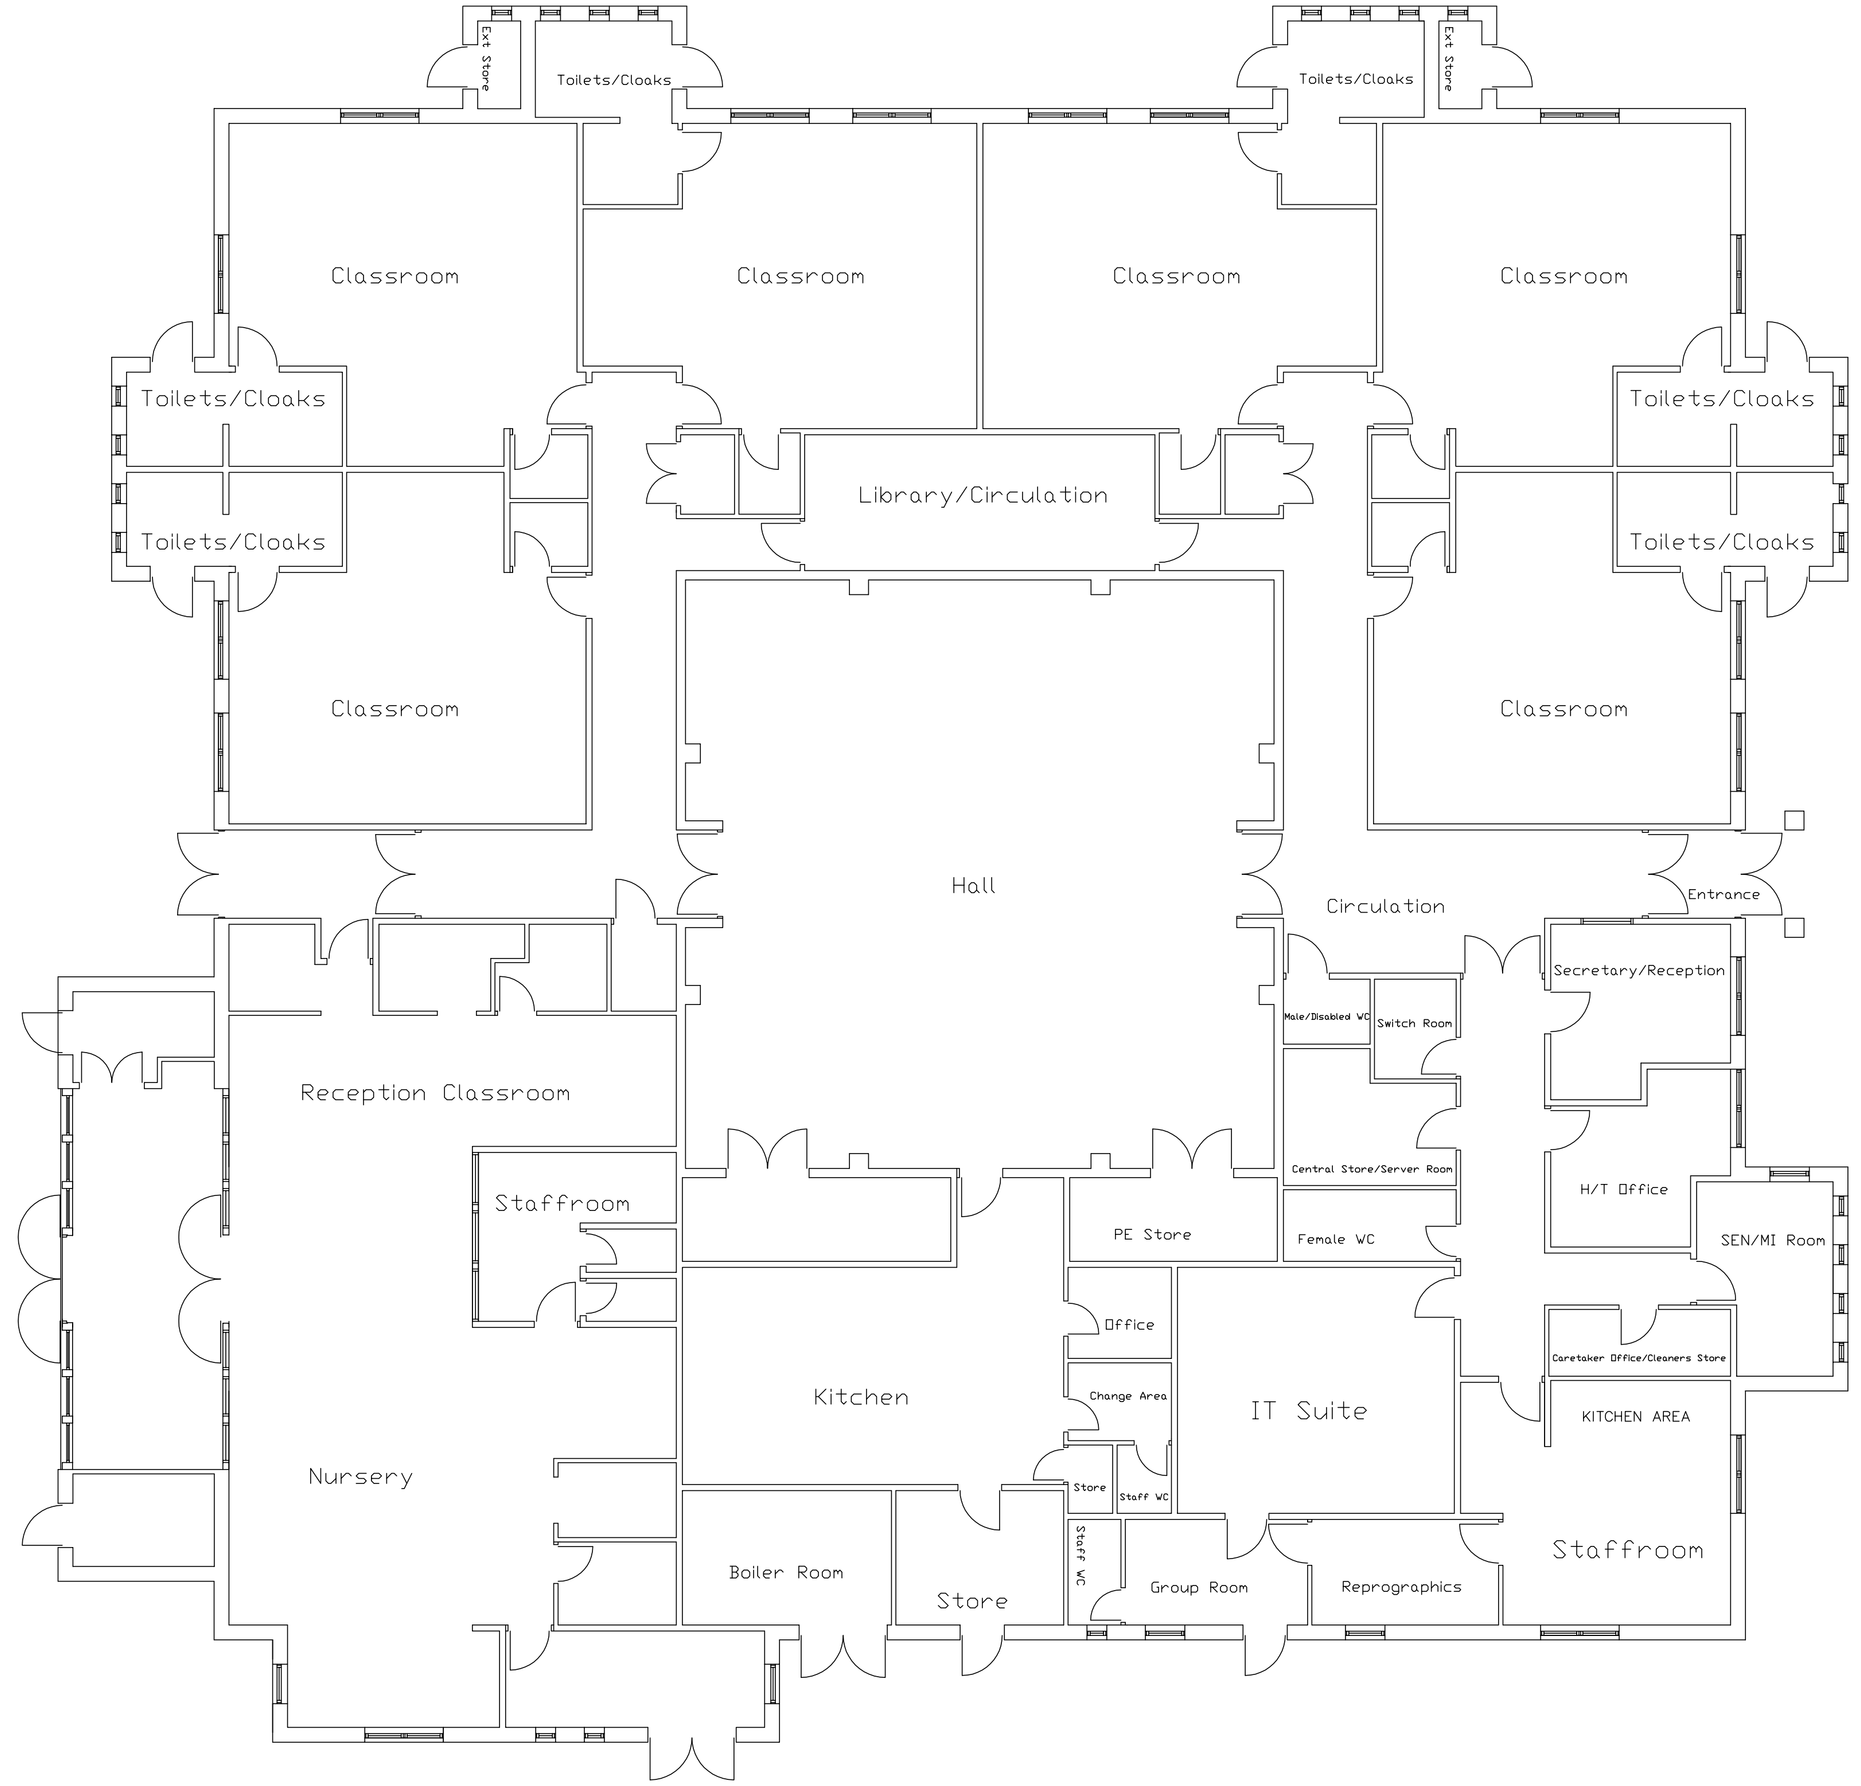

Existing Floor Plan
Scale: 1:100

North

PLANNING ONLY

West Meadows Primary School,
West Street,
Hoyland,
Barnsley,
South Yorkshire.
S74 9ET

0 1m 2m 4m 8m

Drawing No: 2016-01-01
Existing Floor Plan
Revision : -
Scale : 1-100
Date :31.05.2016
Paper Size : A1