




FRONT ELEVATION
AS EXISTING

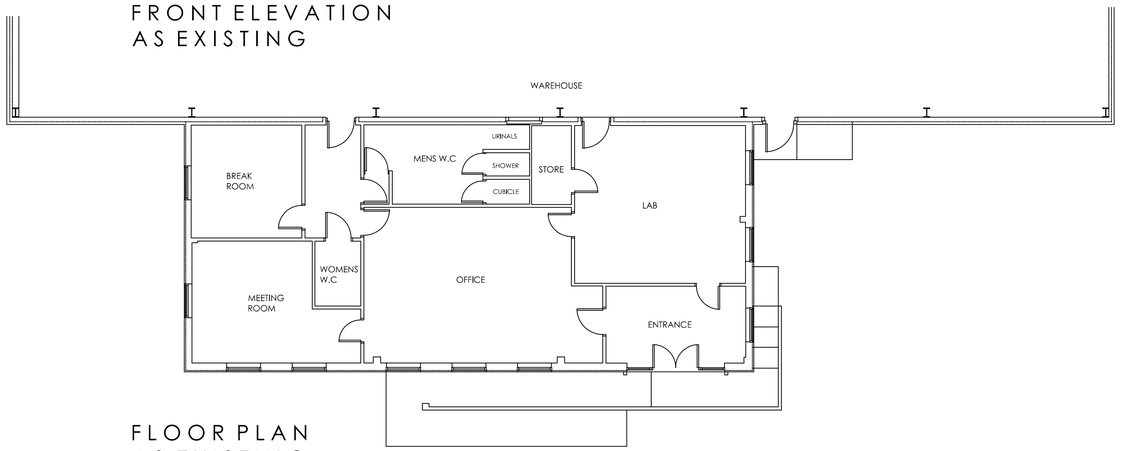


FLOOR PLAN
AS EXISTING

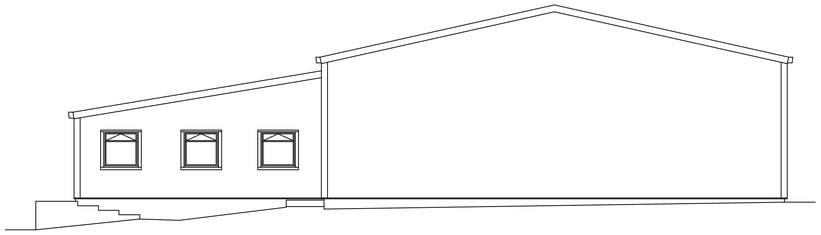


SIDE ELEVATION
AS EXISTING

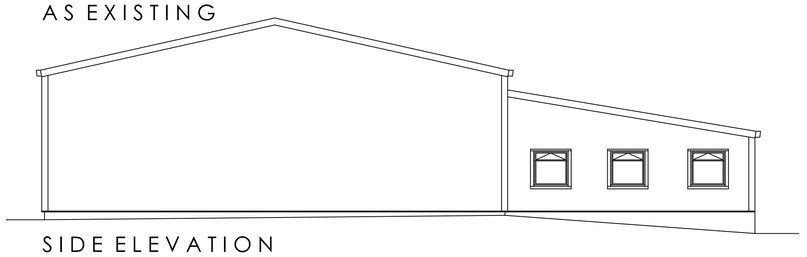


SIDE ELEVATION
AS EXISTING

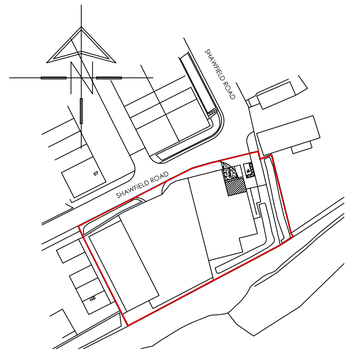


LOCATION PLAN
SCALE 1 :1250

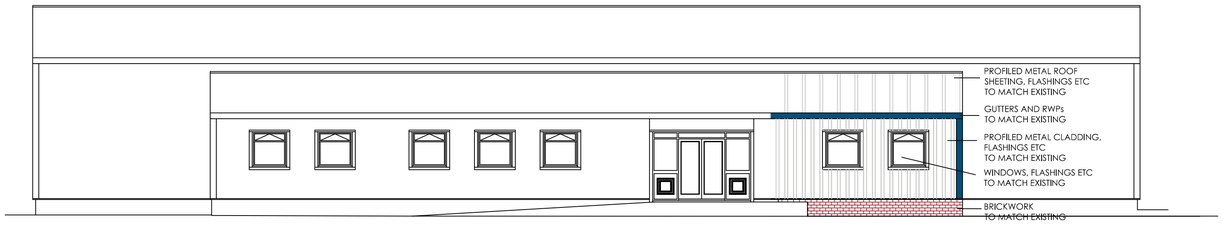


FRONT ELEVATION
AS PROPOSED

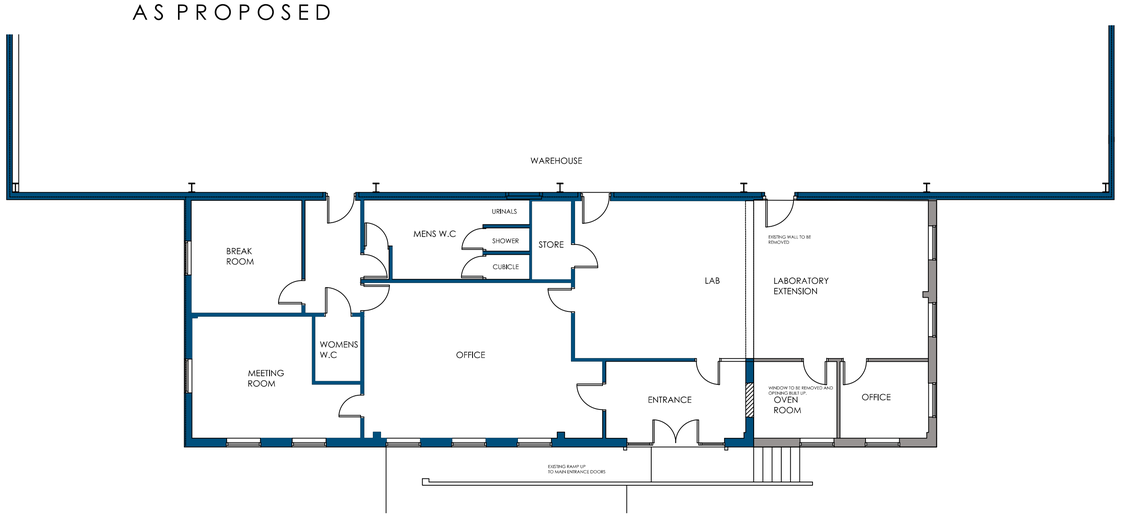


FLOOR PLAN
AS PROPOSED

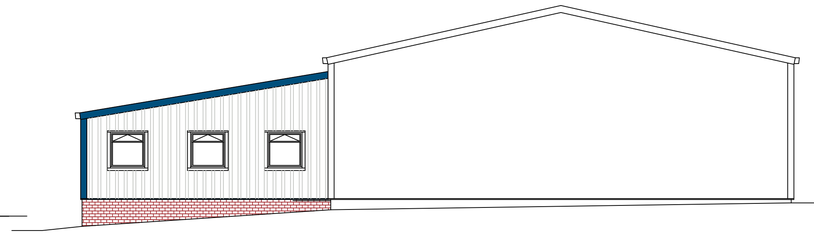

SIDE ELEVATION
AS PROPOSED

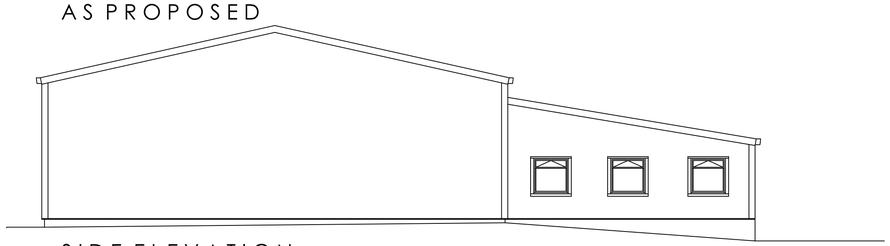

SIDE ELEVATION
AS PROPOSED

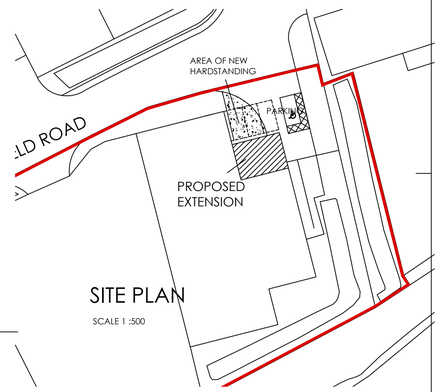

SITE PLAN
SCALE 1 :500

White Agus
Architectural Services
OFFICE ONE,
DRILL HALL,
11 EASTGATE,
BARNSLEY,
S70 2EU
Phone: 01226 208482
Email: info@whiteagus.co.uk
Web: www.whiteagus.co.uk

Project. PROPOSED EXTENSION TO LABORARTORY NANOFLAM LTD, SHAWFIELD ROAD CARLTON IND. ESTATE, BARNSLEY	Client. NANOFLAM LTD
Drawing Title. PLANS AND ELEVATIONS	Date. DEC 2023 / Scale. 1:50 & 1:100 @ A1
	Ref. 23-144 / Dwg. No. 01 / Rev. A

Date	Suffix	Description	Date	Suffix	Description
22-01-23	A	REVISED TO CLIENTS REQUIREMENTS			