
N

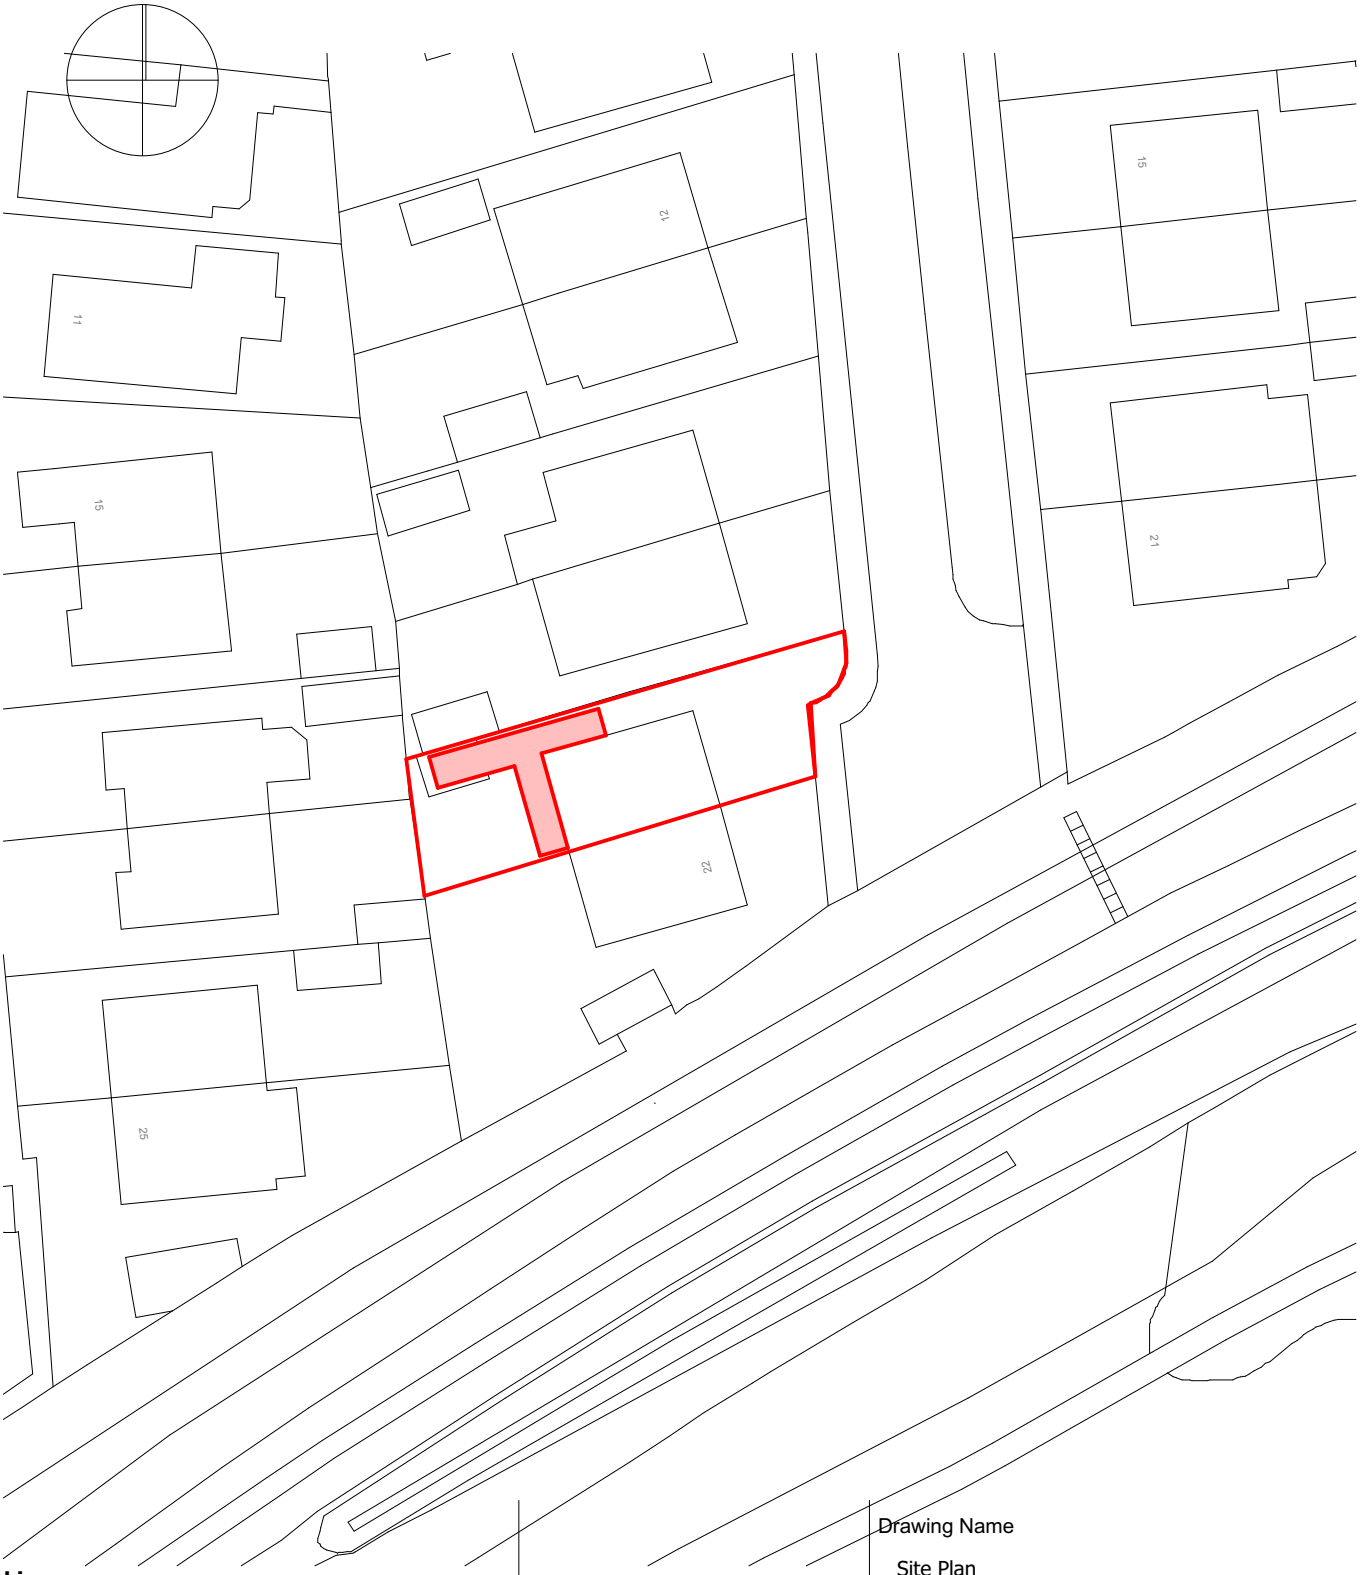

Alan Robinson
Chartered Architect BA Dip Arch RIBA, BSc (Hons)PM
2 Gawber Road, Barnsley S75 2AF
Tel/Fax 01226 286066 Mob 07947808933

Drawing Name

Site Plan

Client Mr Parry

20 St Catherines Way, Pogmoor
Barnsley

Drawing Scale: 1/500

Project: Proposed Side & Rear Extension

Rev:

). (Ground Floor (17)