
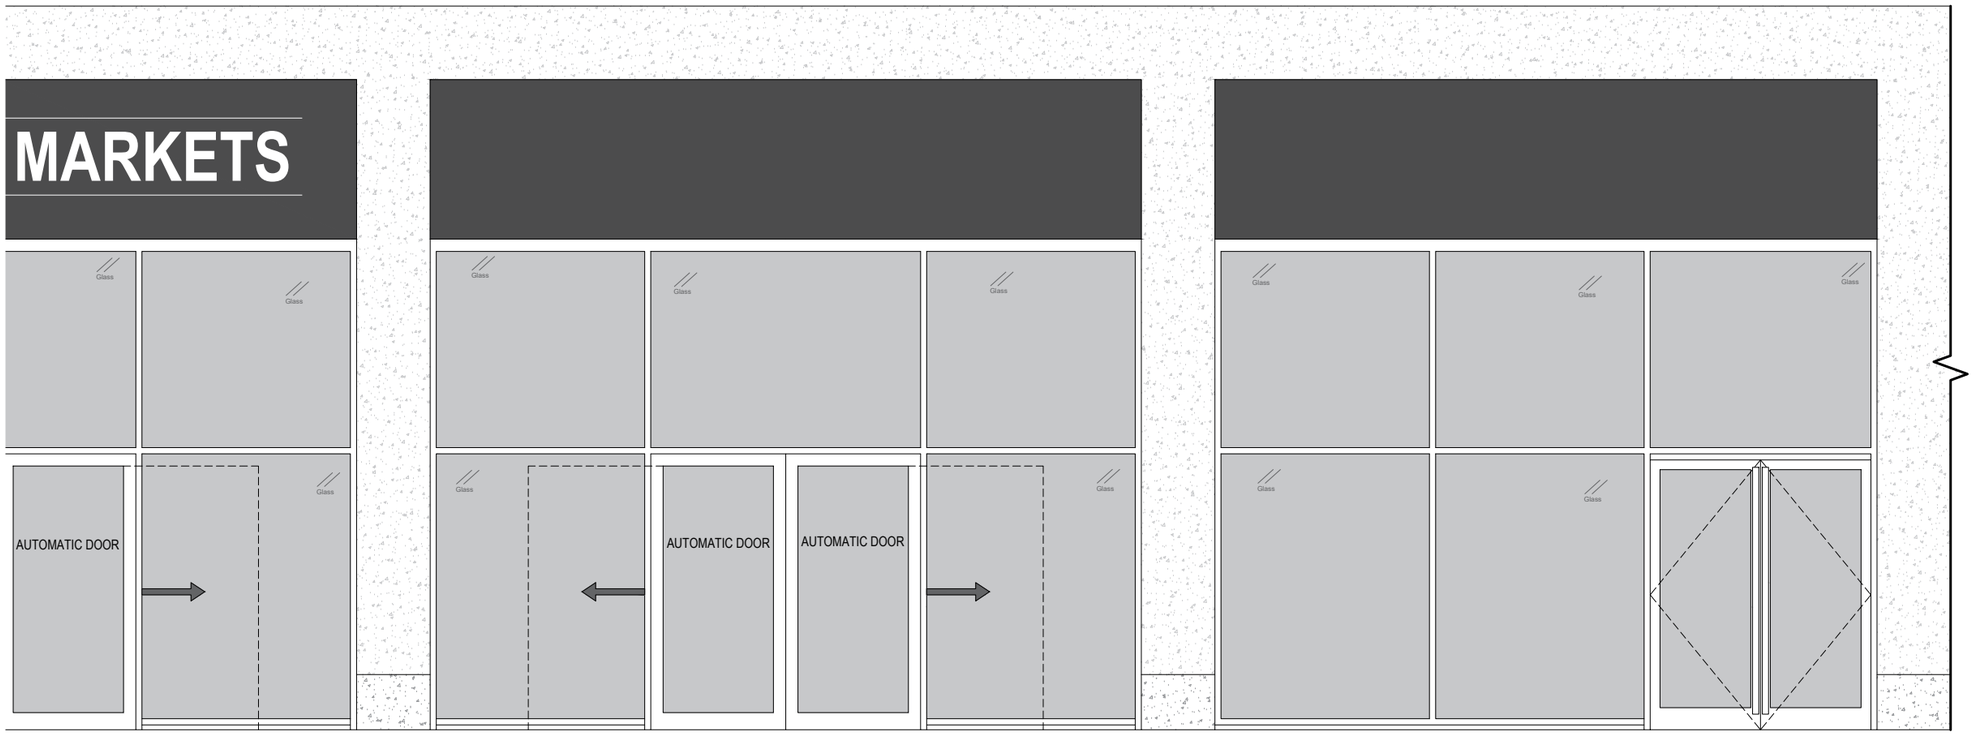


EXISTING FRONT ELEVATION

Scale 1:50

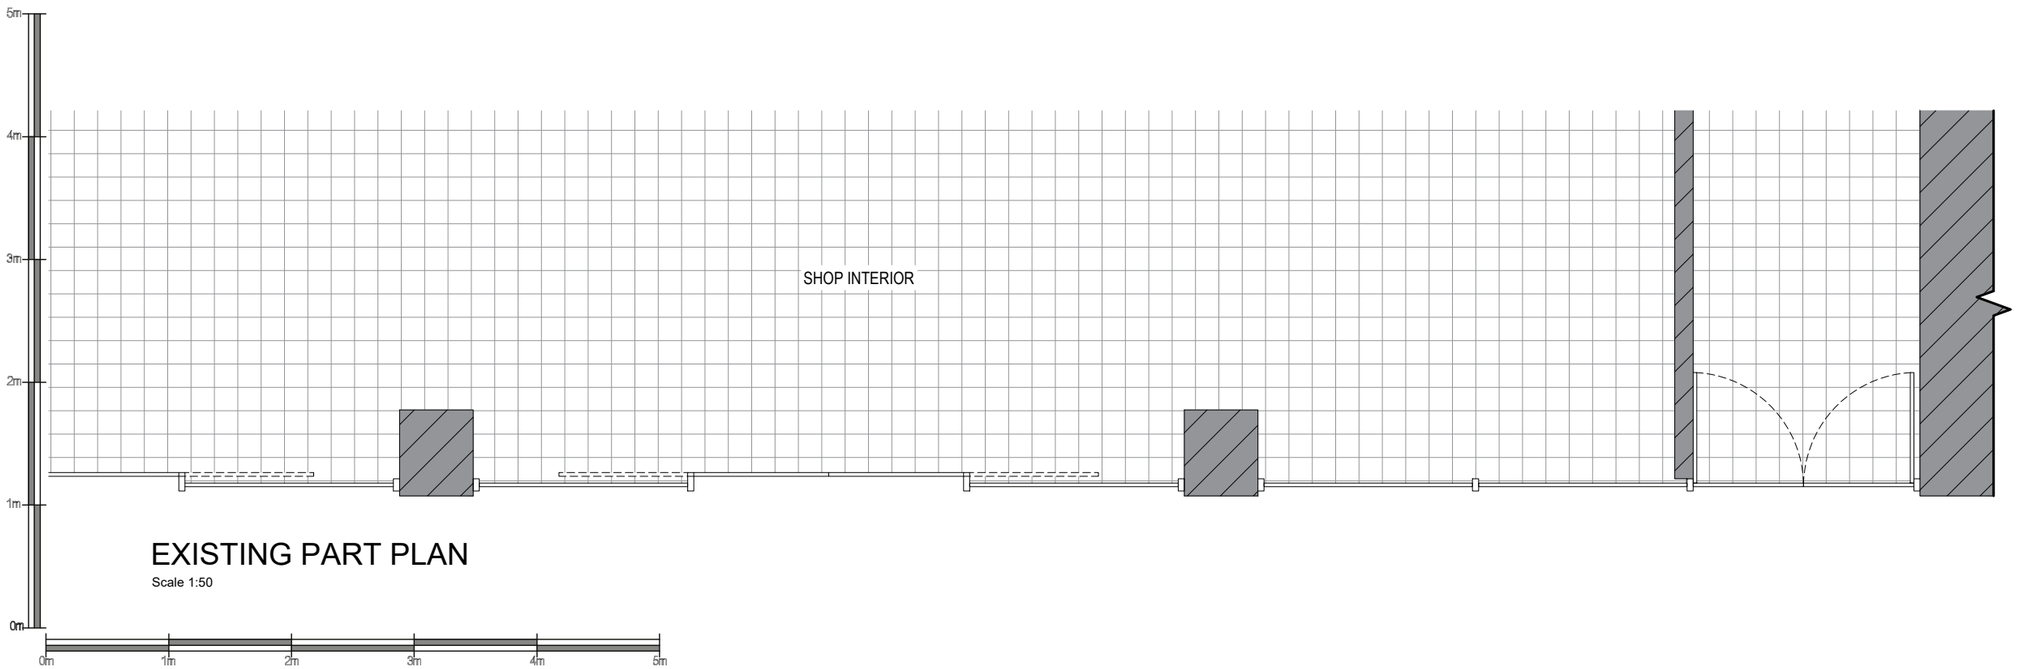

EXISTING PART PLAN

Scale 1:50

NM GROUP

Date:	Comments:	By:

GENERAL NOTES:

1) All dimensions in millimeters unless otherwise stated.

Site:
Barnsley Market (Barnsley Council),
Barnsley Market,
Barnsley

Drawing Title:
Existing Plan and Elevation

Ref:	Date:	Rev:
3473811_E	19/09/2019	
Scale: 1:50	Paper: A3	Date Rev: