




Front Elevation

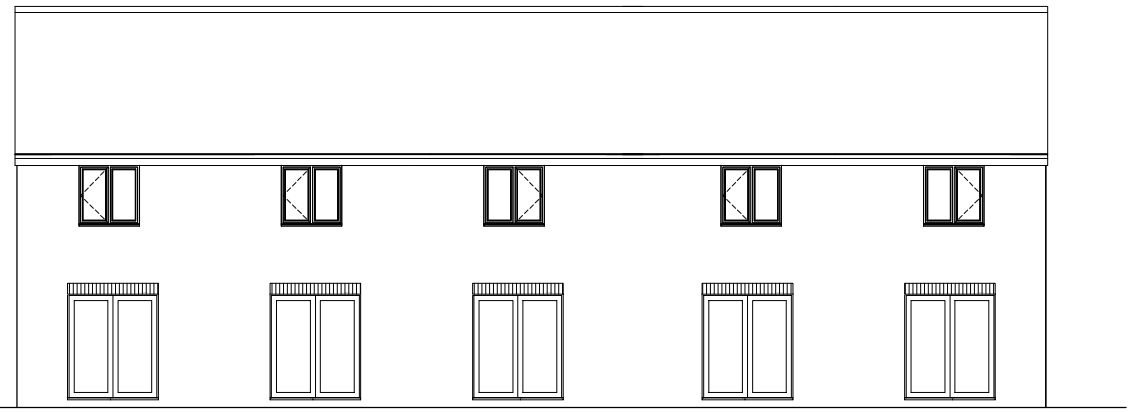


Rear Elevation

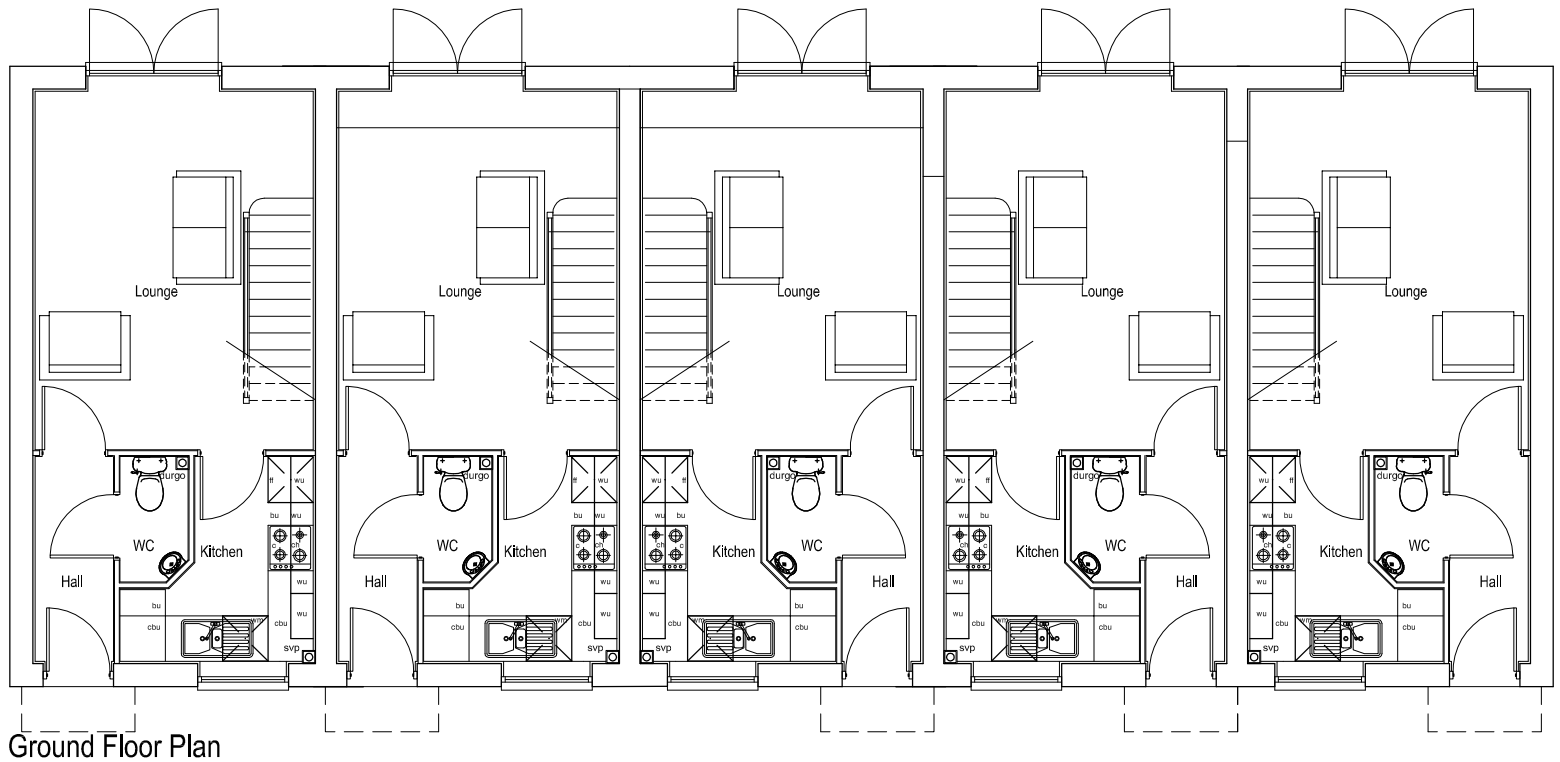

Ground Floor Plan

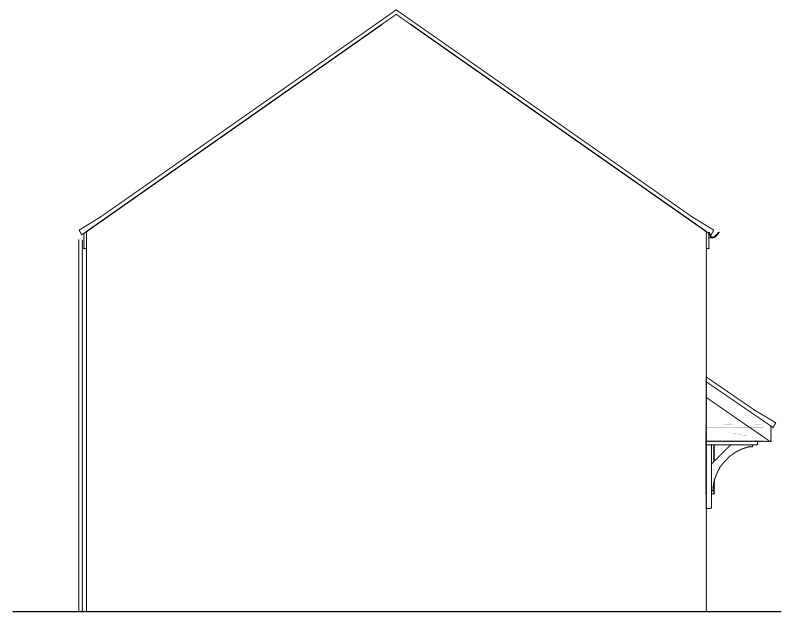

Side Elevation

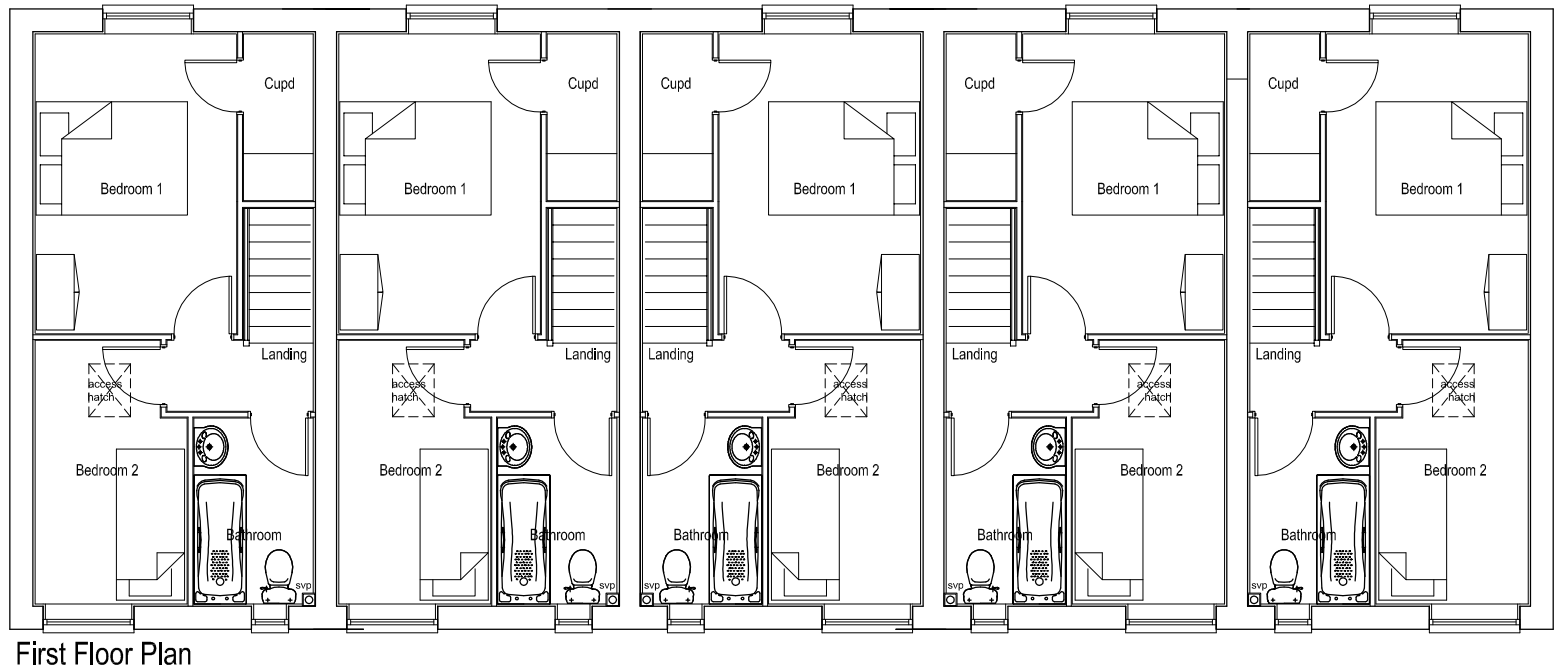

First Floor Plan

PERSIMMON
Together, we make a home

Persimmon Homes West Yorkshire
Tel: 0113 2409726
Fax: 0113 2408967
3 Hepton Court,
York Road,
Leeds,
LS9 6PW

MOULTON 5 BLOCK

Drawing Number	Scale
114-MOU5-V	1:150 / 1:100
Drawn By CAH	JUNE 12