
A3 size sheet

This was existing conservatory which is now being upgraded into an extension and falls under permitted development

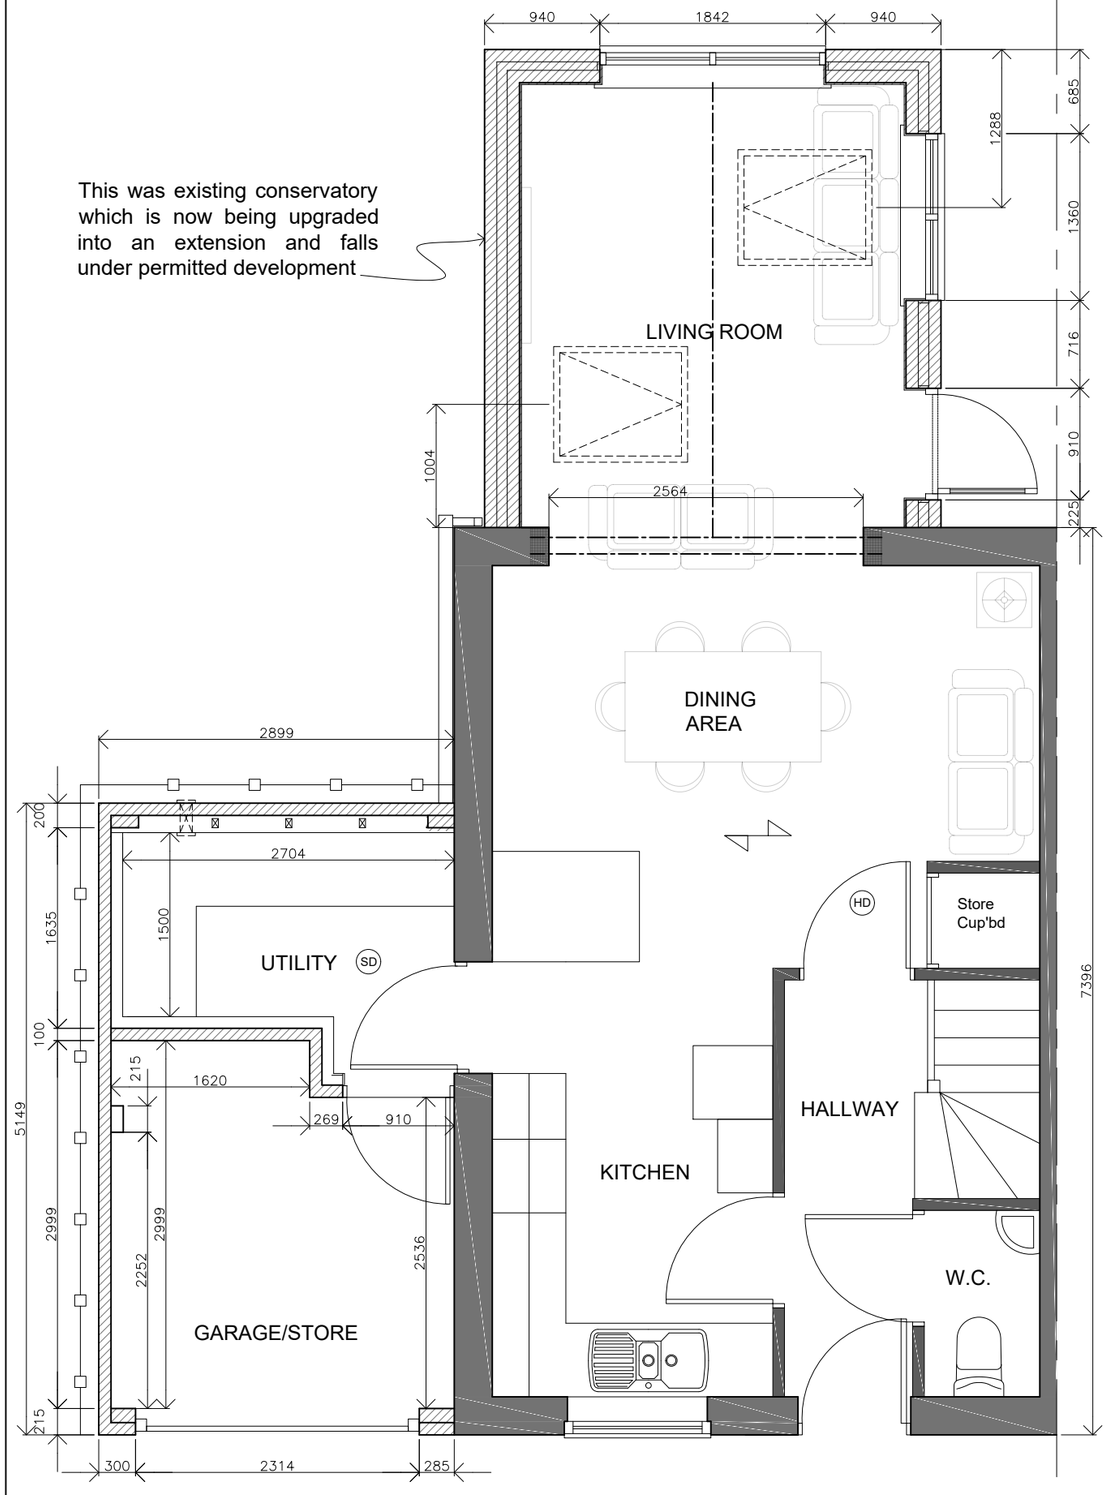

GROUND FLOOR PLAN




REAR ELEVATION
Scale 1:100



FRONT ELEVATION
Scale 1:100



SIDE ELEVATION(L)
Scale 1:100

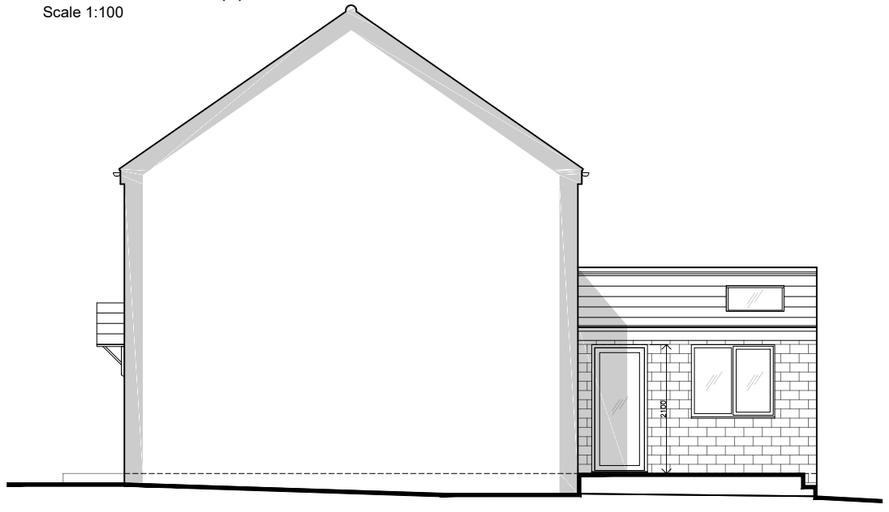

SIDE ELEVATION(R)
Scale 1:100

Notes:

WALLS:
Walls to be artificial stone in buff colour colour to match existing house

ROOF:
Matching concrete bold roll roof tiles also in matching colour (Red)

DOOR:
New Garage single steel garage door with white colour powder coated finish

GUTTERS & DOWNPIPES:
New uPVC white fascias and soffits and gutter and square downpipes.

Rev:	Date:	Description:	By:

07762656187
steven@drawit.biz
www.drawit.biz
15 Medway Close
Barugh Green
Barnsley
S75 1NY

Purpose:	PLANNING
Status:	PROPOSED
Dwg of:	PLANS & ELEVATIONS
Client:	Mr D Atkinson
Site Address:	42 Kingsway, Grimethorpe Barnsley, S72 7FJ
Project:	Proposed single storey side extension with new roof to existing conservatory, creating new living room

Drawn by:	Date:	Rev:
SH	02/09/2016	
Scale: 1:50 & 1:100	Dwg No: 1620_103	

Important notice: Do not scale off this drawing. Critical dimensions should be checked on site prior to works commencing. Dimensional conflicts should be brought to Draw it's attention as soon as they become apparent. Failure to do so could render the contractor liable for subsequent losses. Copyright in this drawing and any work executed from this drawing remains the property of Draw it.

© Copyright Draw it 2016