
Revision		Date
A	SITE PLAN UPDATED	17-03-15
B	SITE PLAN UPDATED	17-04-15

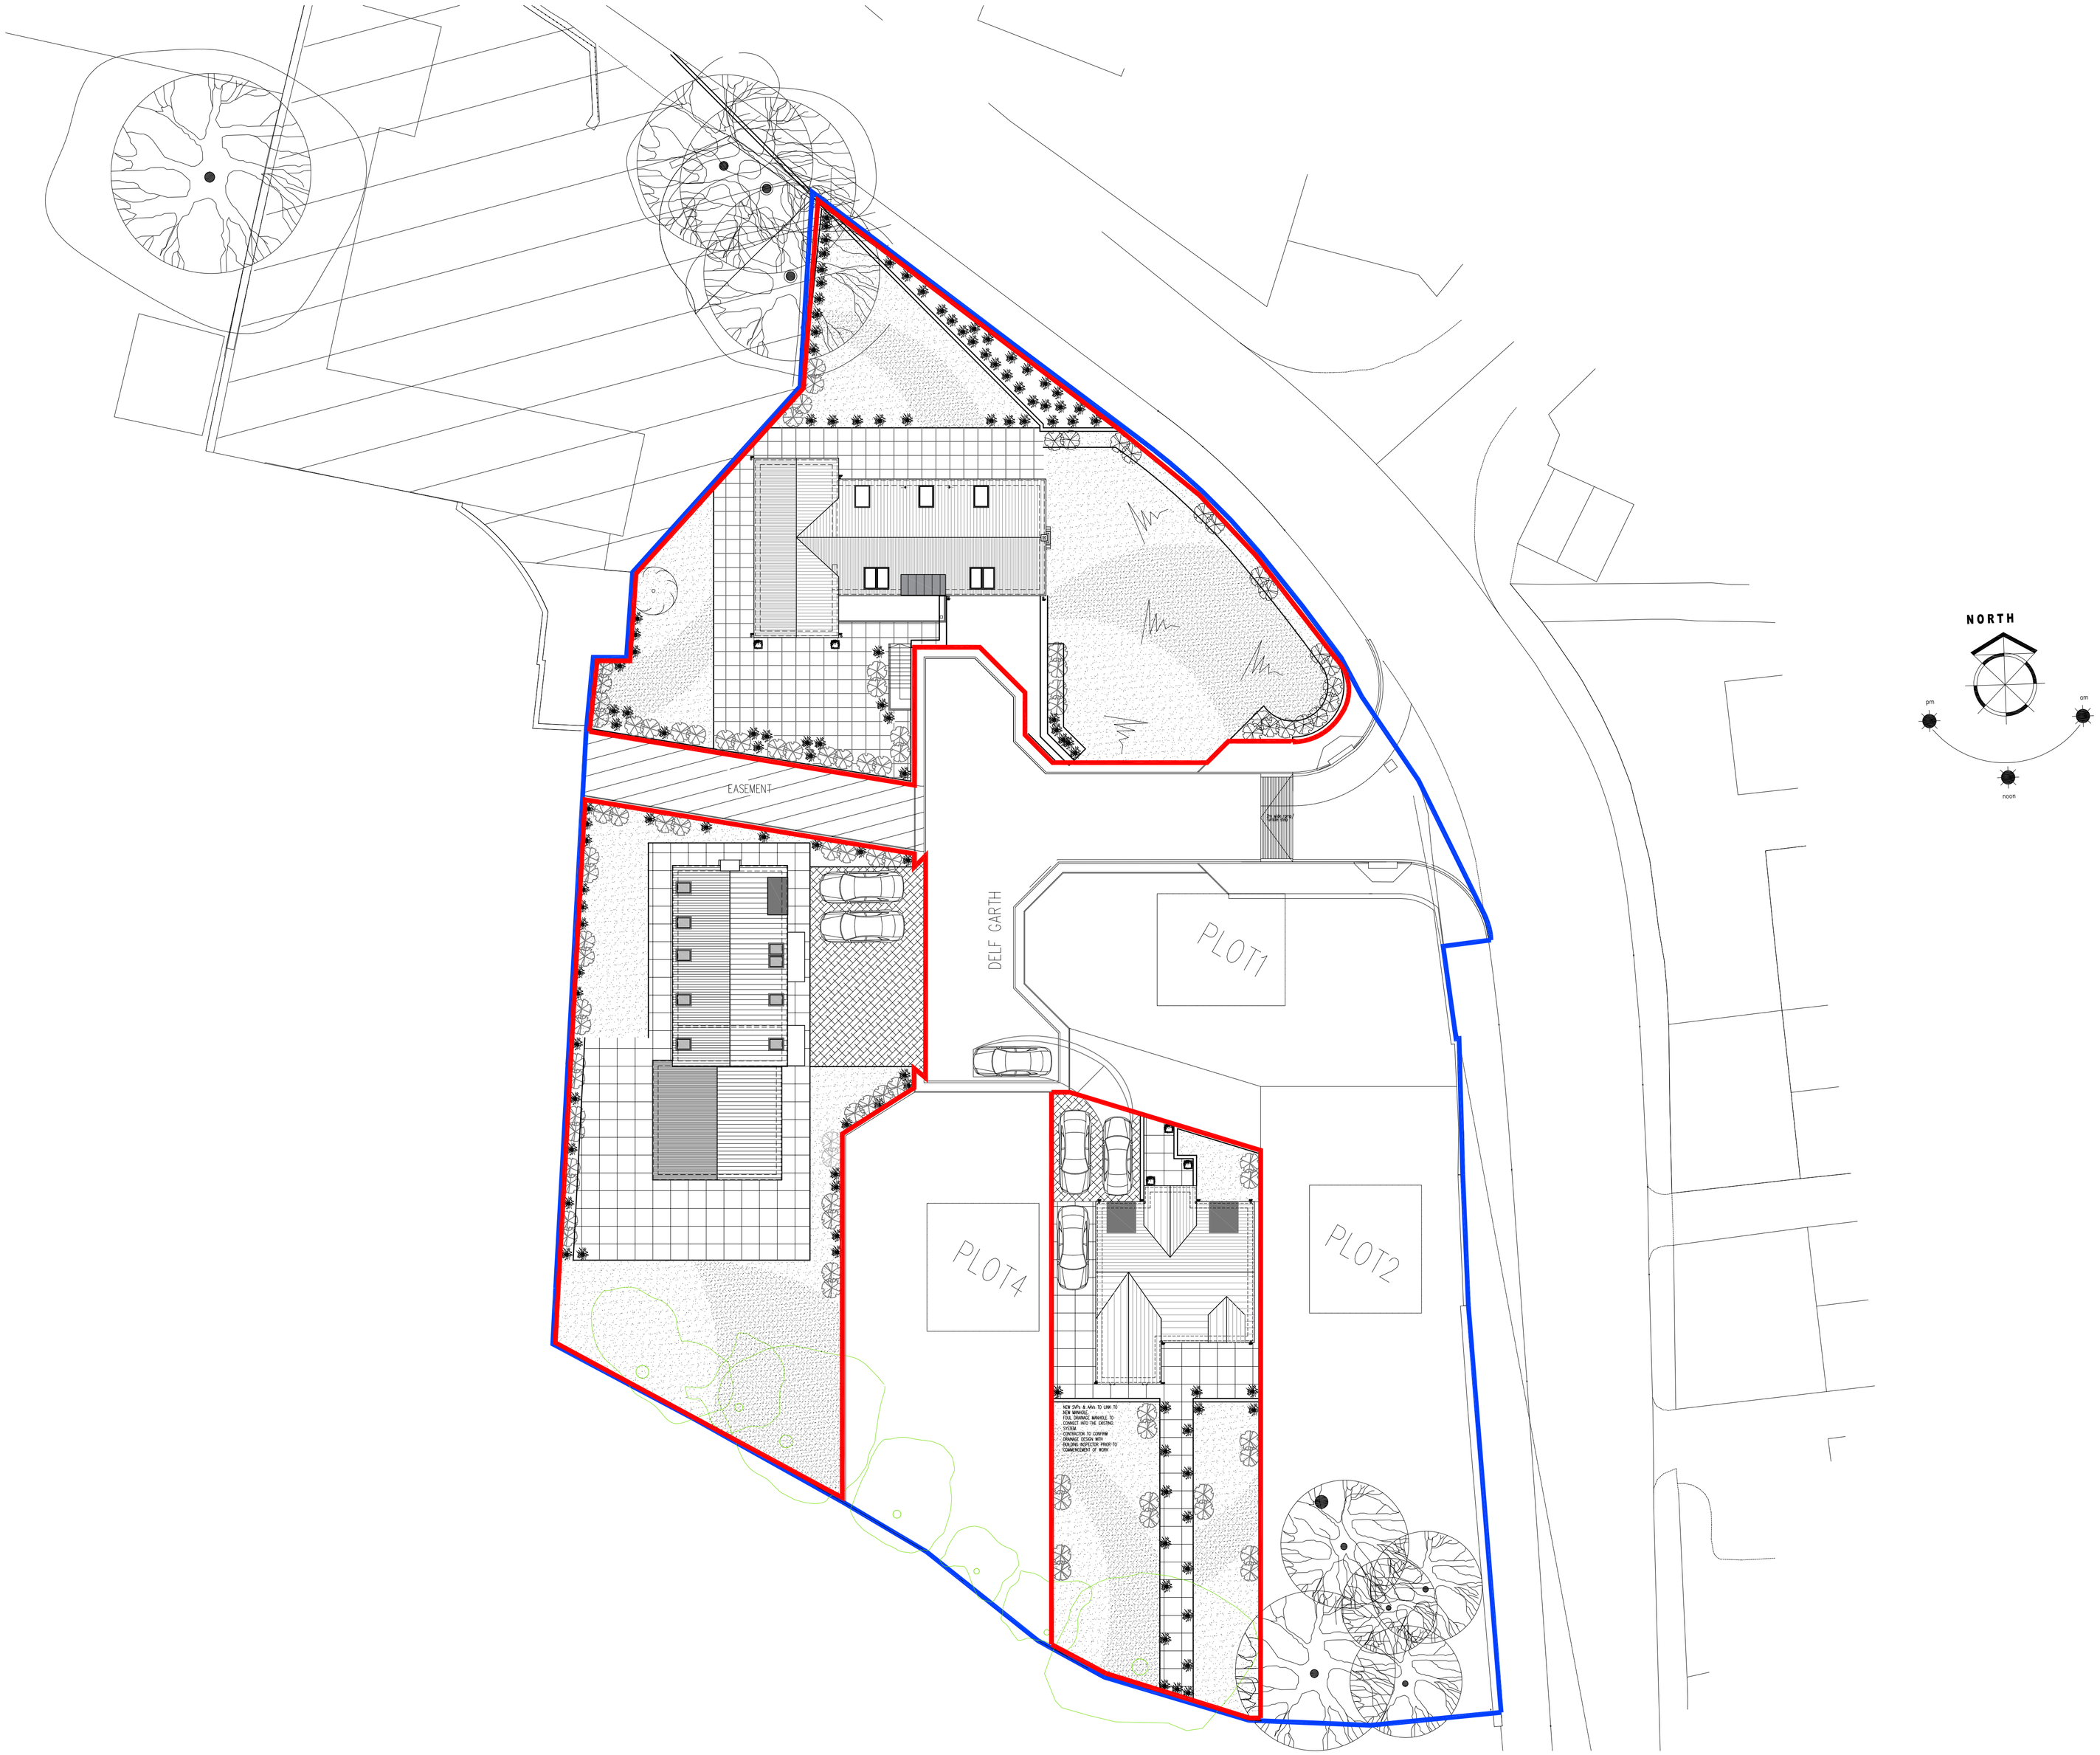

coda

Coda Studios Ltd
70-71 Cornish Place, Cornish Street
Sheffield, S6 3AF
t: 0114 279 6003 f: 0114 279 6004
e:information@codastudios.co.uk

ELDWICK ESTATES LTD	*Client*
PROPOSED DWELLINGS	*Job*
DELF GARTH, 88-90 HIGH STREET	
DODWORTH, BARNSLEY	
PROPOSED MASTER SITE PLAN	*Title*

DRAWN	CHECKED	DATE	SCALE	
			A3 ISSUE:	A1 ISSUE:
JaL	-	02-15		1:200

REVISION	DRAWING STATUS	DRAWING NUMBER
C	*PLANNING*	*2296 SITE MASTER*

© COPYRIGHT EXISTS ON THE DESIGNS AND INFORMATION SHOWN ON THIS DRAWING
The Contractor must verify all dimensions on site before making shop drawings or commencing work of any kind. No dimensions to be scaled from this drawing. Architect to be notified of any discrepancies in dimensions immediately.