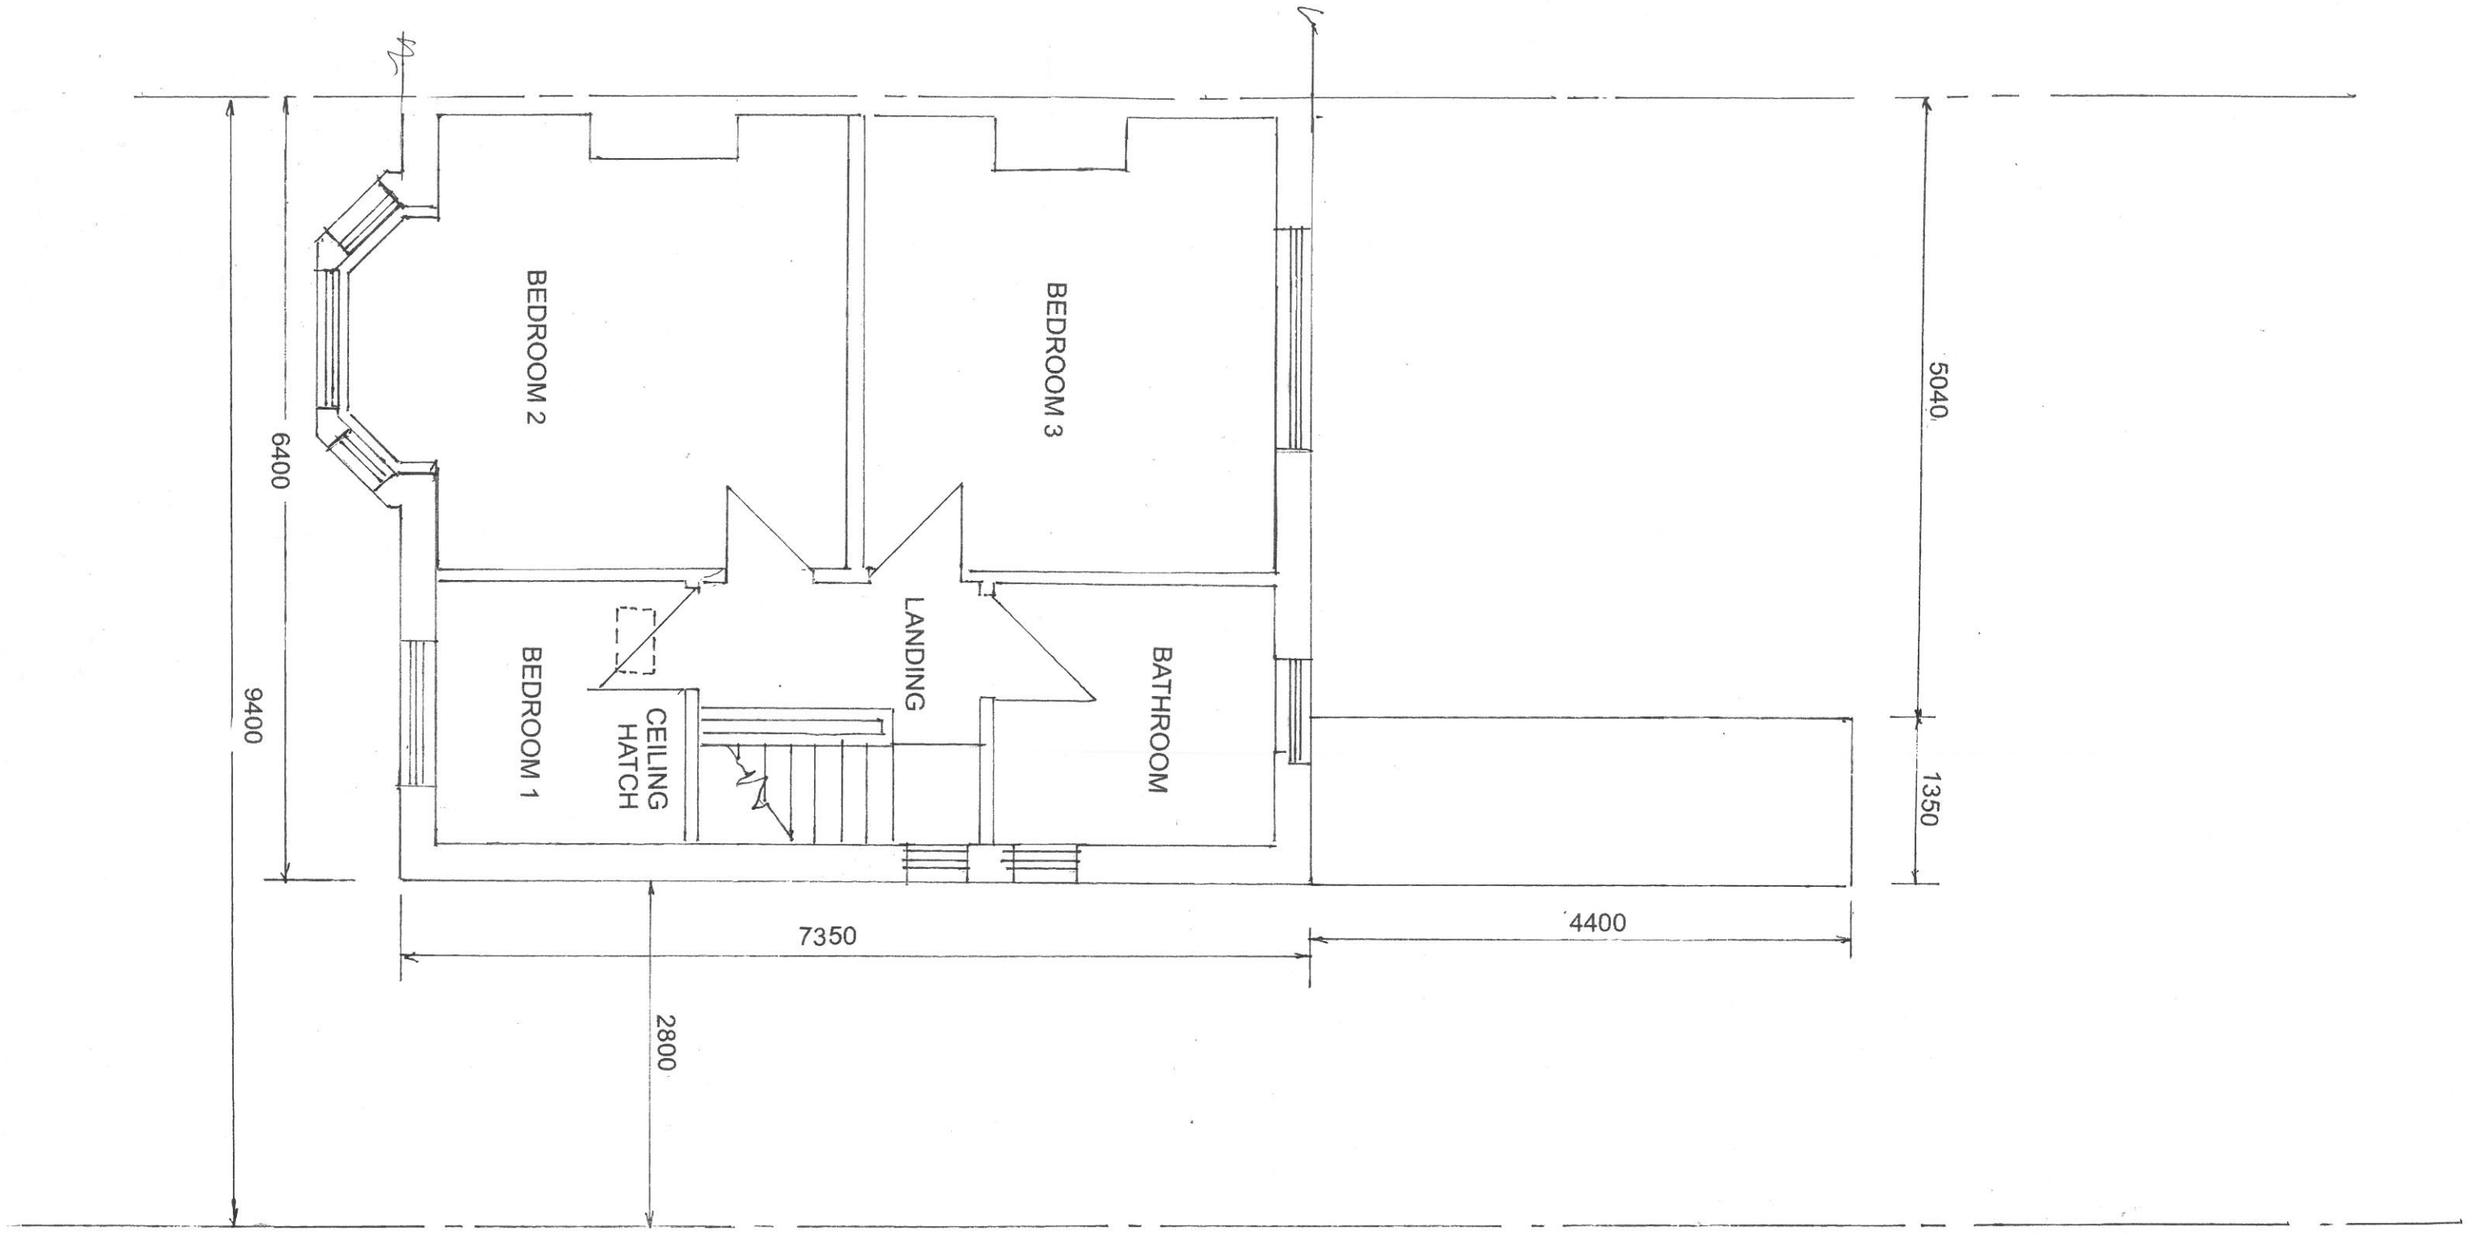


DRAWING No.5

SCALE 1:50

EXISTING FIRST FLOOR PLAN

MR S BOOTHROYD & MISS O BUTTERWOOD
443 ROTHERHAM ROAD
BARNSLEY
S71 1UX