

Revision	Date	Drawn	Checked

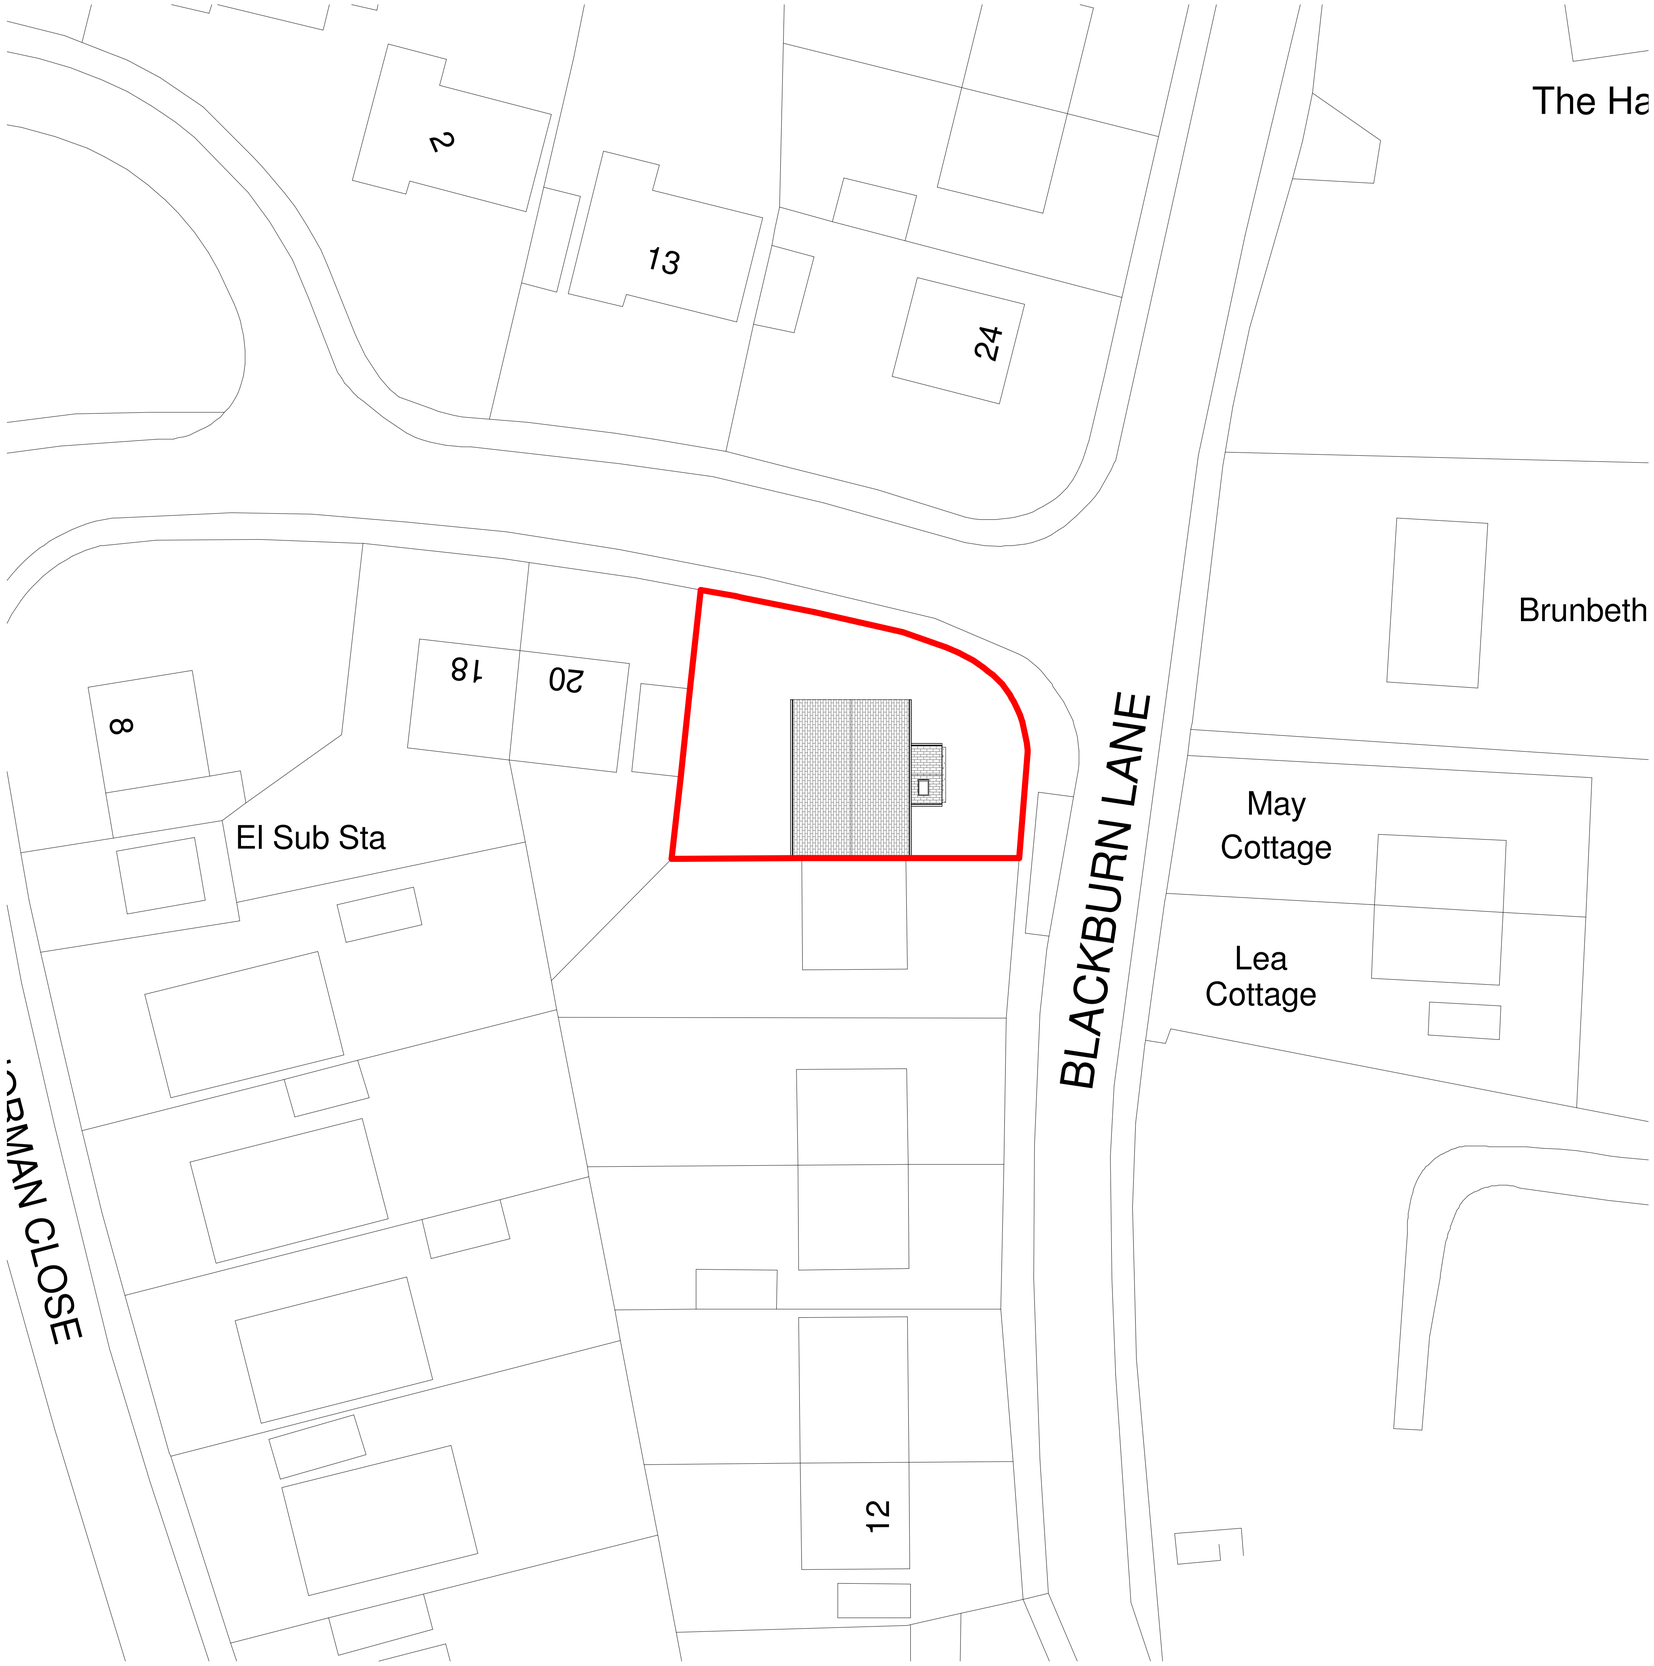

Site Plan
1 : 200

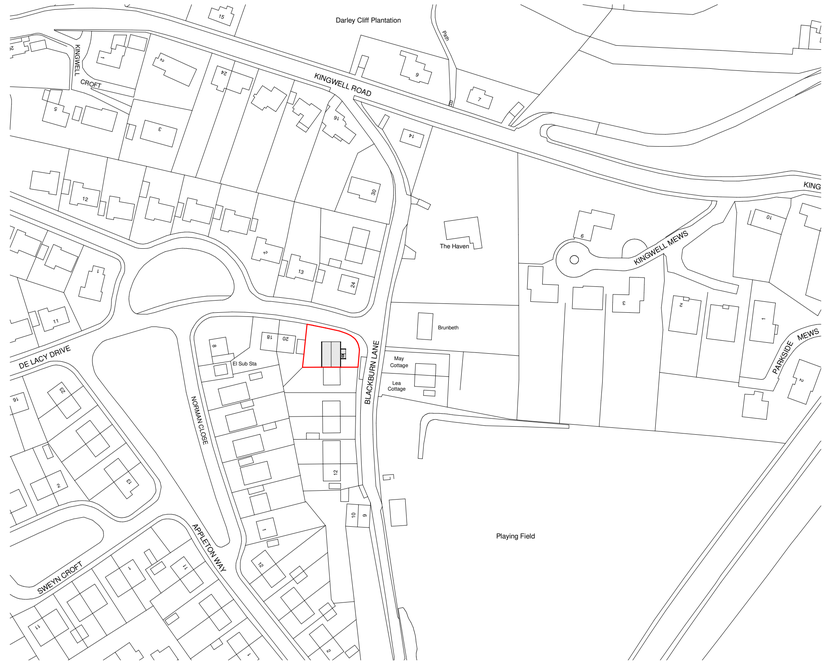

Location Plan
1 : 1250

Drawn	Checked	Date	Scale	Revision
DC	DC	09/16/19	As @ A1 indicated	
Client	Craig Le Masurier			
Project	Blackburn Lane			
Title	Site and Location Plan			
Dwg No.	1006 0001			

© COPYRIGHT EXISTS ON THE DESIGNS AND INFORMATION SHOWN ON THIS DRAWING.

The Contractor must verify all dimensions on site before making shop drawings or commencing work of any kind. No dimensions to be scaled from this drawing. Architect to be notified of any discrepancies in dimensions immediately.