




EXISTING REAR ELEVATION
SCALE 1:100

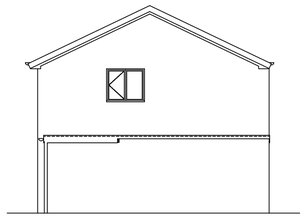


EXISTING SIDE ELEVATION
SCALE 1:100

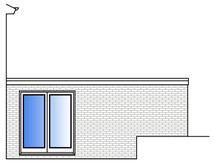

PROPOSED SIDE ELEVATION
SCALE 1:100

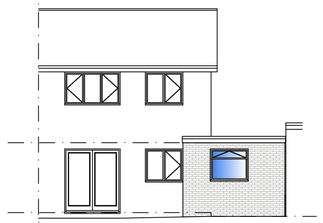

PROPOSED REAR ELEVATION
SCALE 1:100

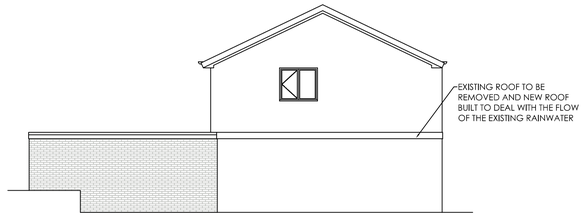


PROPOSED SIDE ELEVATION
SCALE 1:100




LOCATION PLAN
SCALE 1:1250



BLOCK PLAN
SCALE 1:500

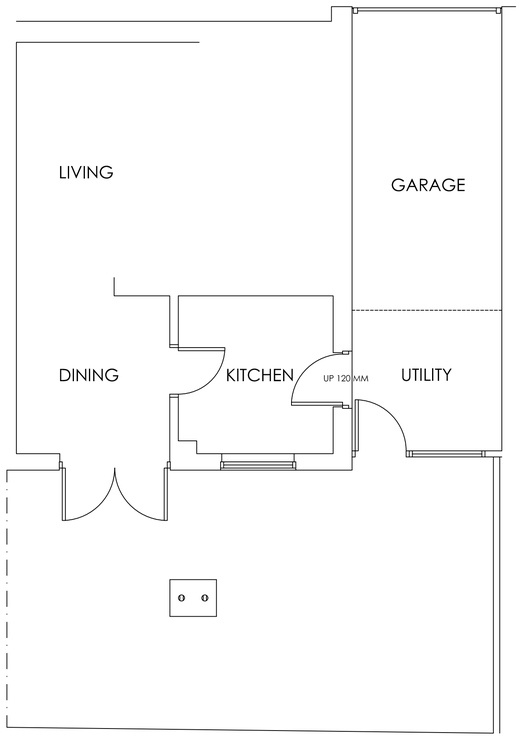

EXISTING GROUND FLOOR PLAN
SCALE 1:50

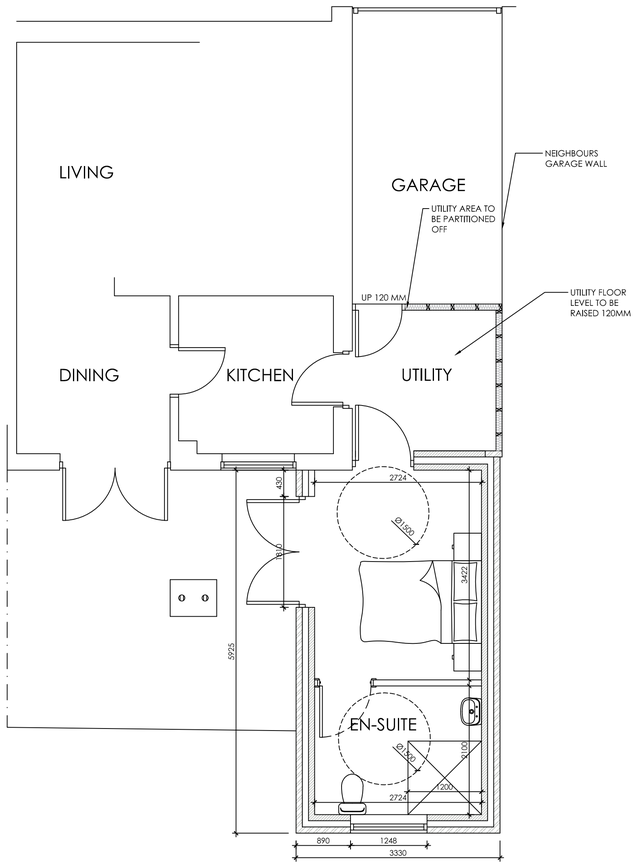

PROPOSED GROUND FLOOR PLAN
SCALE 1:50

White Agus PARTNERSHIP
OFFICE ONE,
34 VICTORIA ROAD,
BARNSLEY,
S70 2BU
Phone: 01226 208482
Email: info@whiteaguspartnership.co.uk
Web: www.whiteaguspartnership.co.uk

ARCHITECTURAL SERVICES

Project. PROPOSED EXTENSION AT 54 TENNYSON ROAD, BRETTON BARNSLEY, S71 2LX	Client. MR & MRS RAI
Drawing Title. PLANS AND ELEVATIONS	Date. AUGUST 2020 · Scale. 1:50 & 1:100 @ A1 Ref. 20-088 · Dwg. No. 01 · Rev. C

Date	Suffix	Description	Date	Suffix	Description
18/08/2020	A	REVISED TO CLIENTS REQUIREMENTS			
30/09/2020	B	REVISED TO CLIENTS REQUIREMENTS			
08/10/2020	C	REVISED TO CLIENTS REQUIREMENTS			