
| Revision | Date |
|---|---|
| - | - |

# HOUSE TYPE '3A'

THREE BEDROOM SEMI DETACHED HOUSE


TOTAL GROSS AREA: 87.76 SQM (945 SQFT)

TWO OFF ROAD PARKING SPACE (INC SINGLE GARAGE)

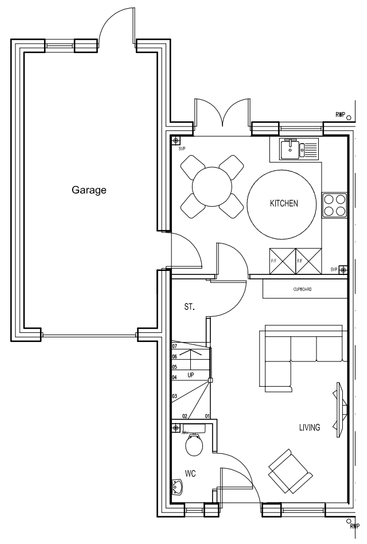



GROUND FLOOR PLAN

AREA - 32.76sqm

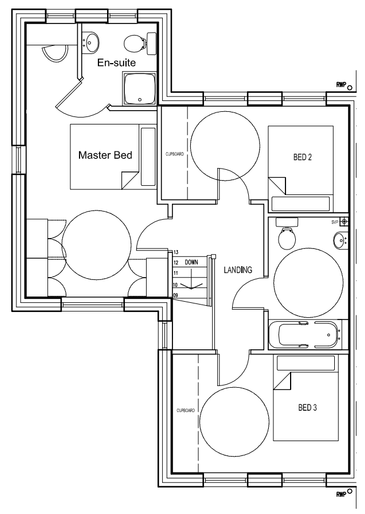



FIRST FLOOR PLAN

AREA - 55sqm

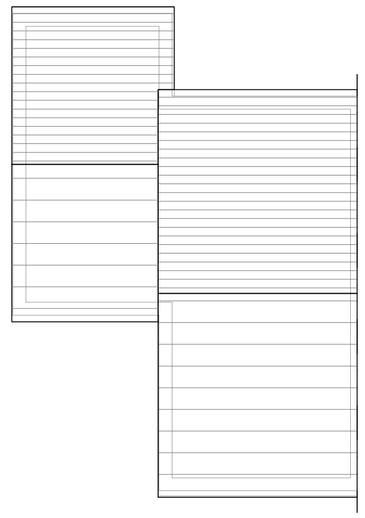

ROOF PLAN

RED BRICK

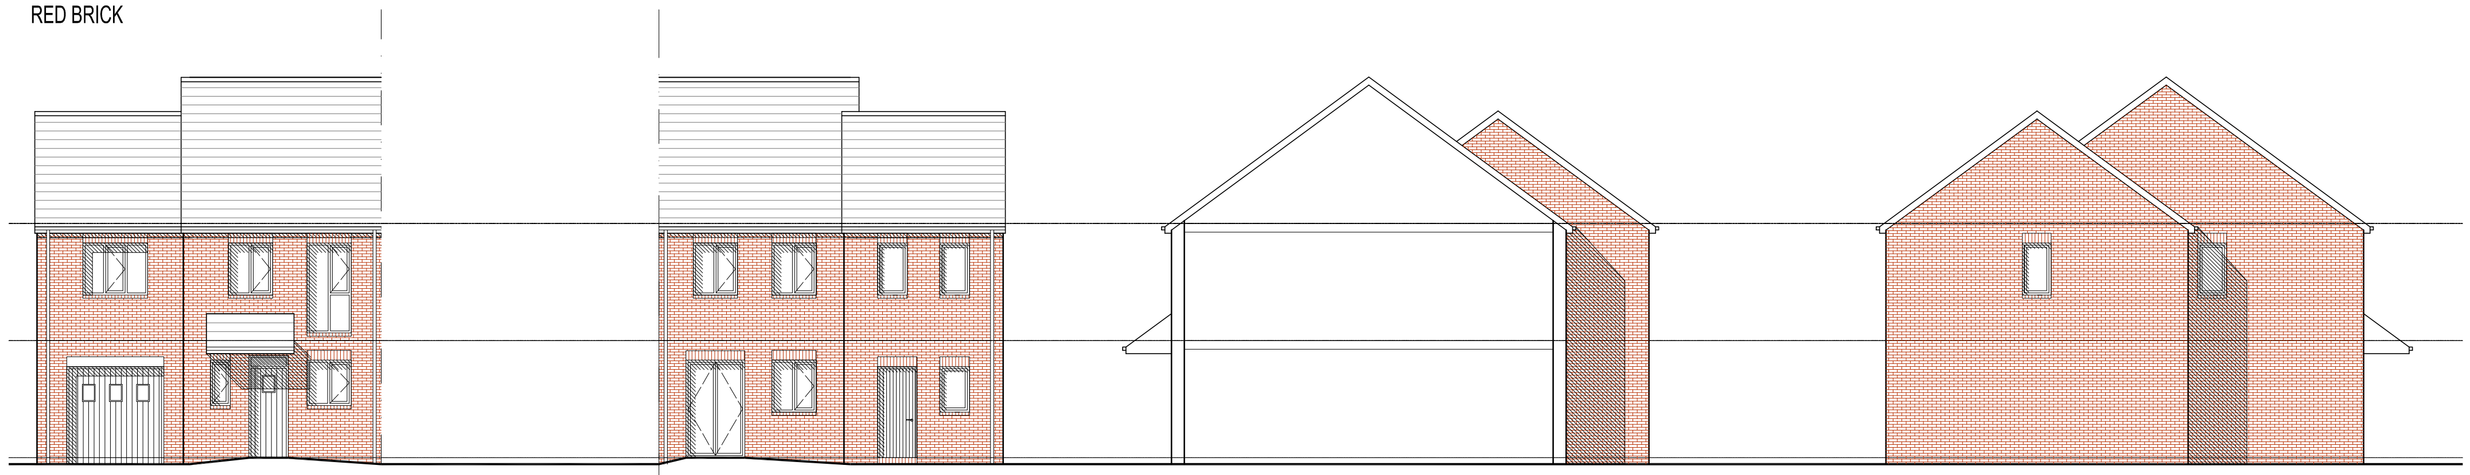

FRONT ELEVATION


REAR ELEVATION

SIDE ELEVATION

SIDE ELEVATION

# TYPE '3A(s)'

BUFF BRICK WITH STONE DETAILING

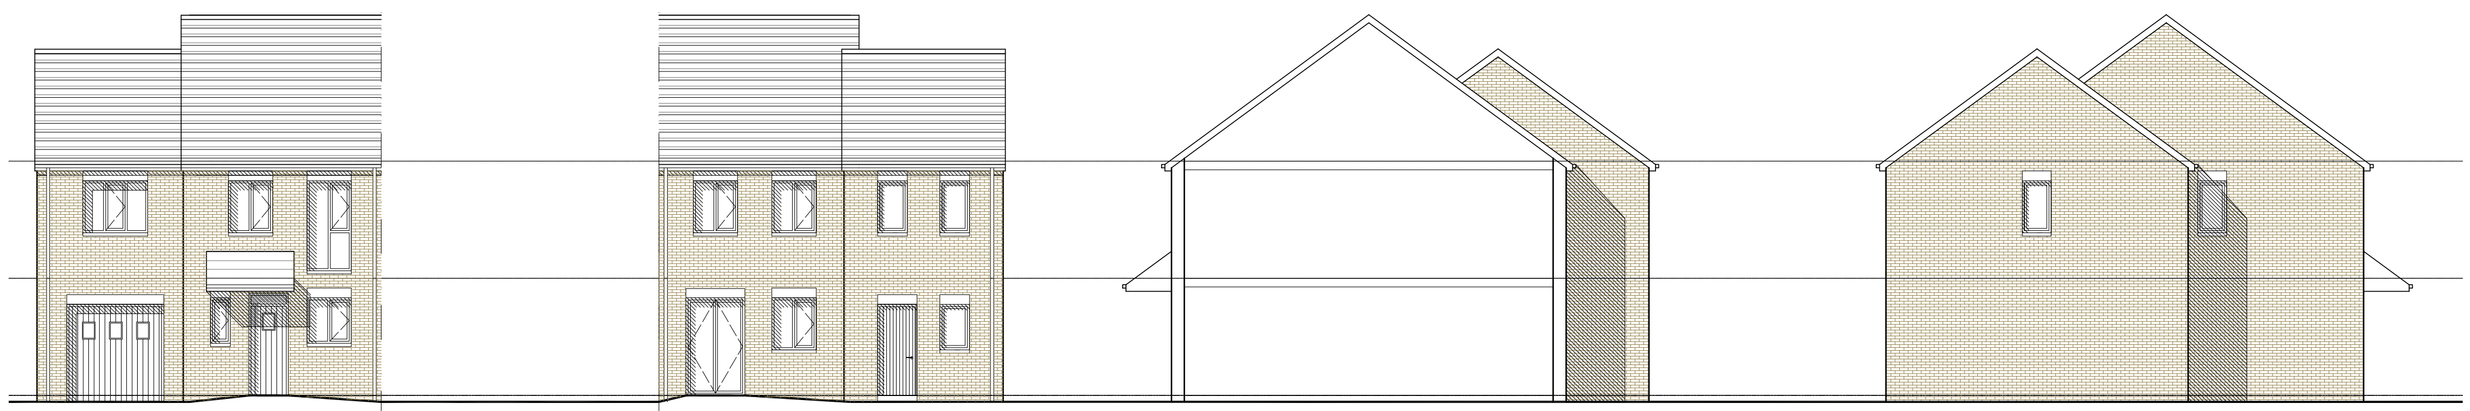

FRONT ELEVATION

REAR ELEVATION

SIDE ELEVATION

SIDE ELEVATION


Coda Studios Ltd
70-17 Cornish Place, Cornish Street,
Sheffield, S6 3AF
t: 0114 2796003
e:information@codastudios.co.uk


| | |
|---|---|
| CARL LEE | Client |
| GROVE STREET, BARNSLEY | Job |
| | |
| PROPOSED HOUSE TYPE 3A | Title |

| DRAWN | CHECKED | DATE | SCALE | |
|---|---|---|---|---|
| MB | | 04 2015 | A3 ISSUE: | A1 ISSUE: 1/500 |

| REVISION | DRAWING STATUS | DRAWING NUMBER |
|---|---|---|
| - | PLANNING | 2256_111 |


© COPYRIGHT EXISTS ON THE DESIGNS AND INFORMATION SHOWN ON THIS DRAWING
The Contractor must verify all dimensions on site before making shop drawings or commencing work of any kind. No dimensions to be scaled from this drawing. Architect to be notified of any discrepancies in dimensions immediately.