




Rear Elevation

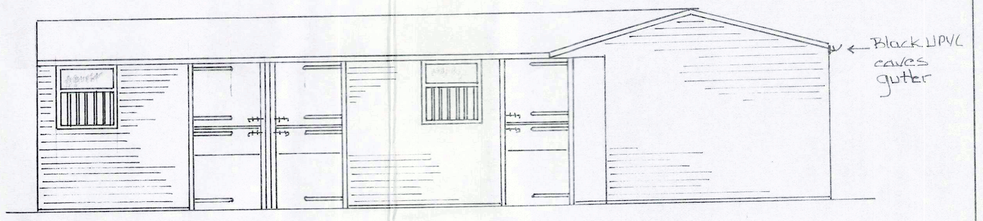


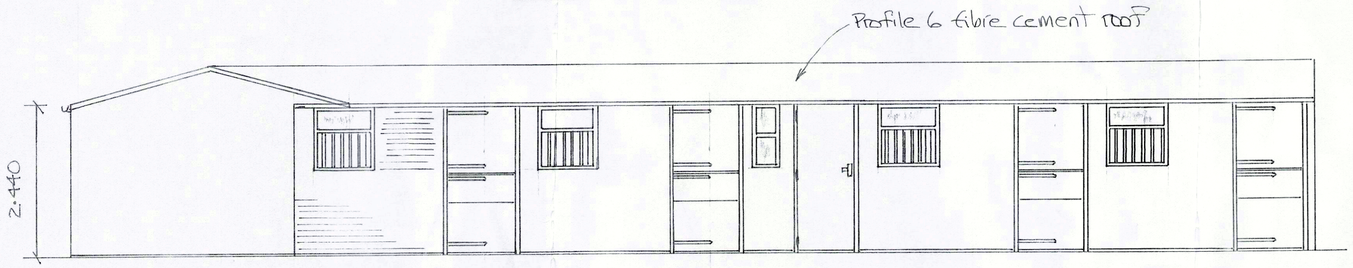


Front Elevation

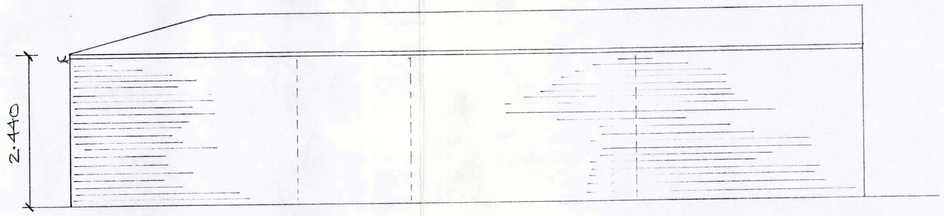

End Elevation

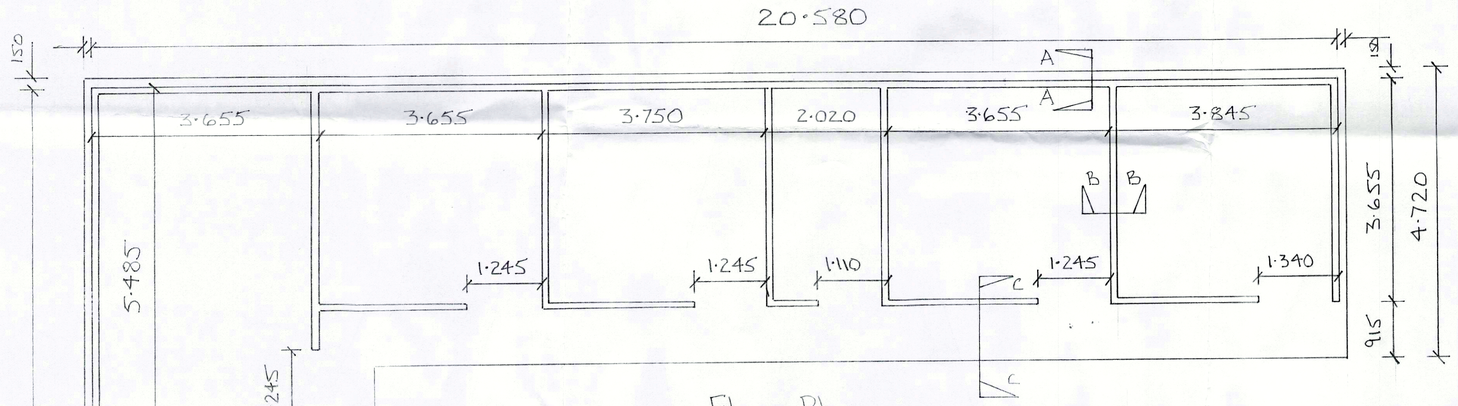

Floor Plan

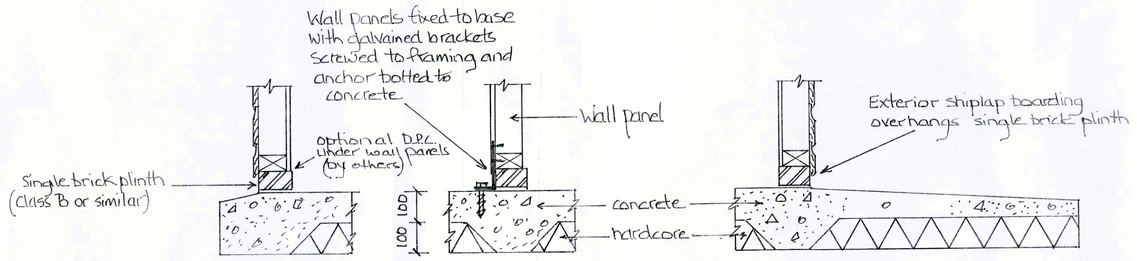

Section A-A

Section B-B

Section C-C

JOHN GOODRICK
Equestrian Developments LTD

WHEY CARR FARM,
SAND HUTTON YORK YO41 1LB.
TELEPHONE & FAX: (01904) 468433

Brick plinth must be laid square and level.
Dimensions must not exceed those stated on drawing

Proposed Sectional Timber stables at
for

Drawing Title
Elevations Floor Plan and base details with brick plinth dimensions.

Scale 1:50 1:10 | Drawn

Date 26/7/17 | Checked

Drawing Number