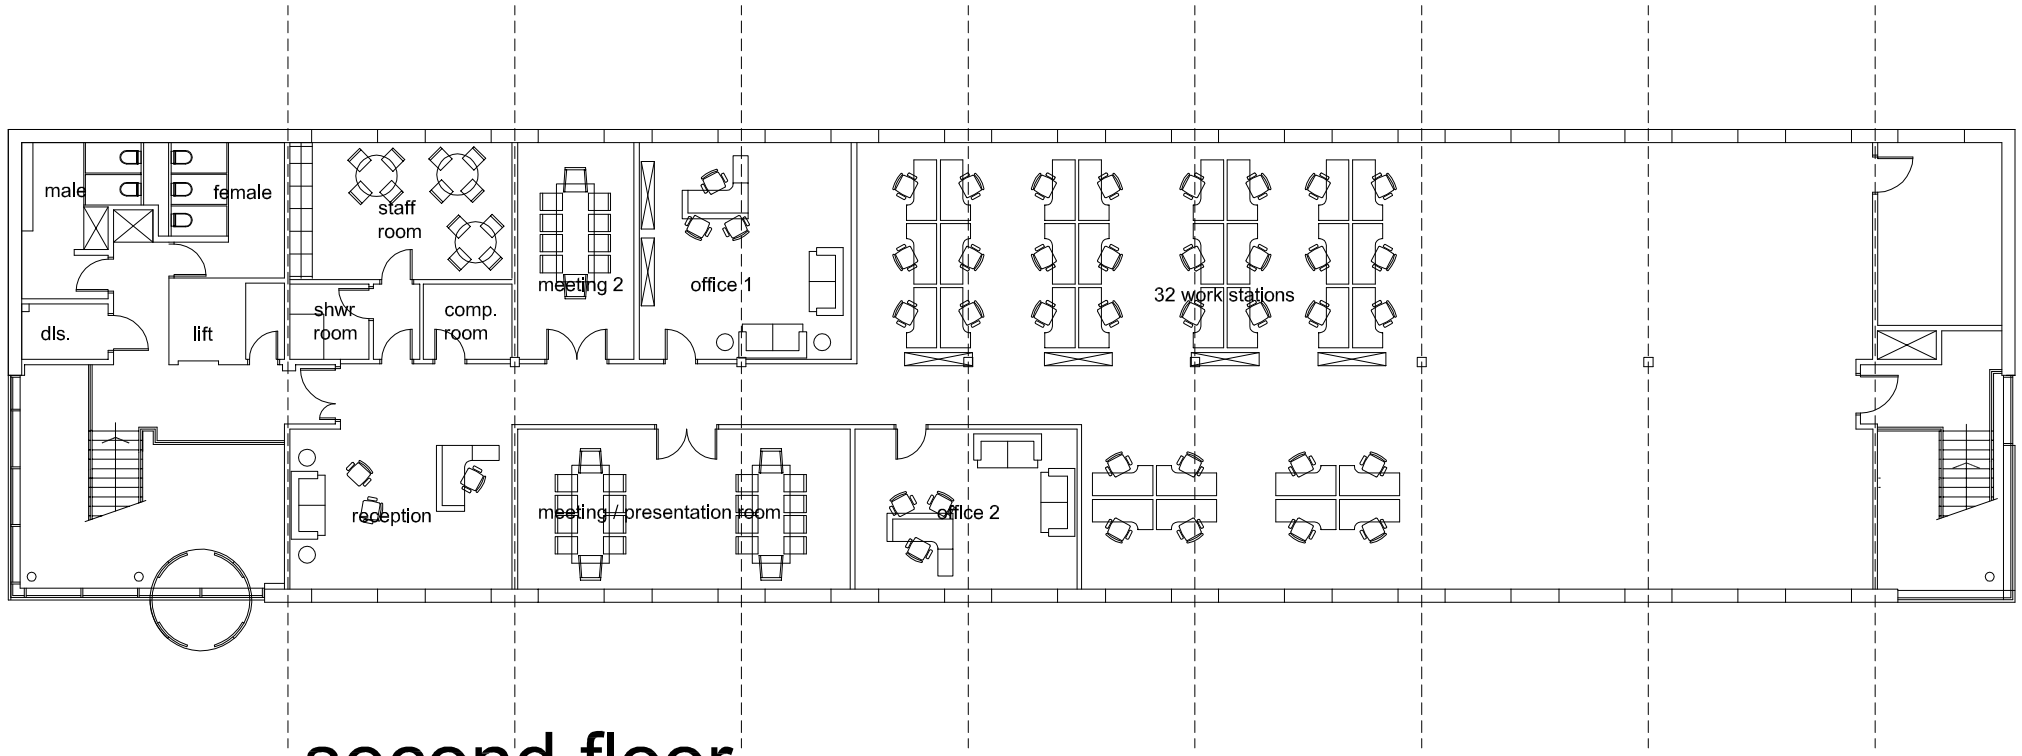


second floor

2nd floor plan as proposed

PURPOSE OF ISSUE	scheme design

- Figured dimensions to be followed in preference to scale
- All dimensions shall be verified by the Contractor(s) on site prior to work commencing and relevant orders being placed.
- Any discrepencies to be brought to the attention of the Contract Administrator for instructions prior to proceeding.
- this drawing is the copyright of the Architect

B.1

REV:	DATE:	DRAWN BY:	DETAILS:
-	-	-	-

M20 PROPERTY

PROJECT:
LONGFIELDS_COURT
WHARNCLIFFE_BUSINESS_PARK_CARLTON_BARNSLEY

DRAWING:
SECOND_FLOOR_PLAN

DATE:	DRAWN BY:	CHECKED BY:	
JUN_2016	SWF	-	
SCALE:	DRAWING NO:		REV:
1:200@A3	714-30-411P		-