
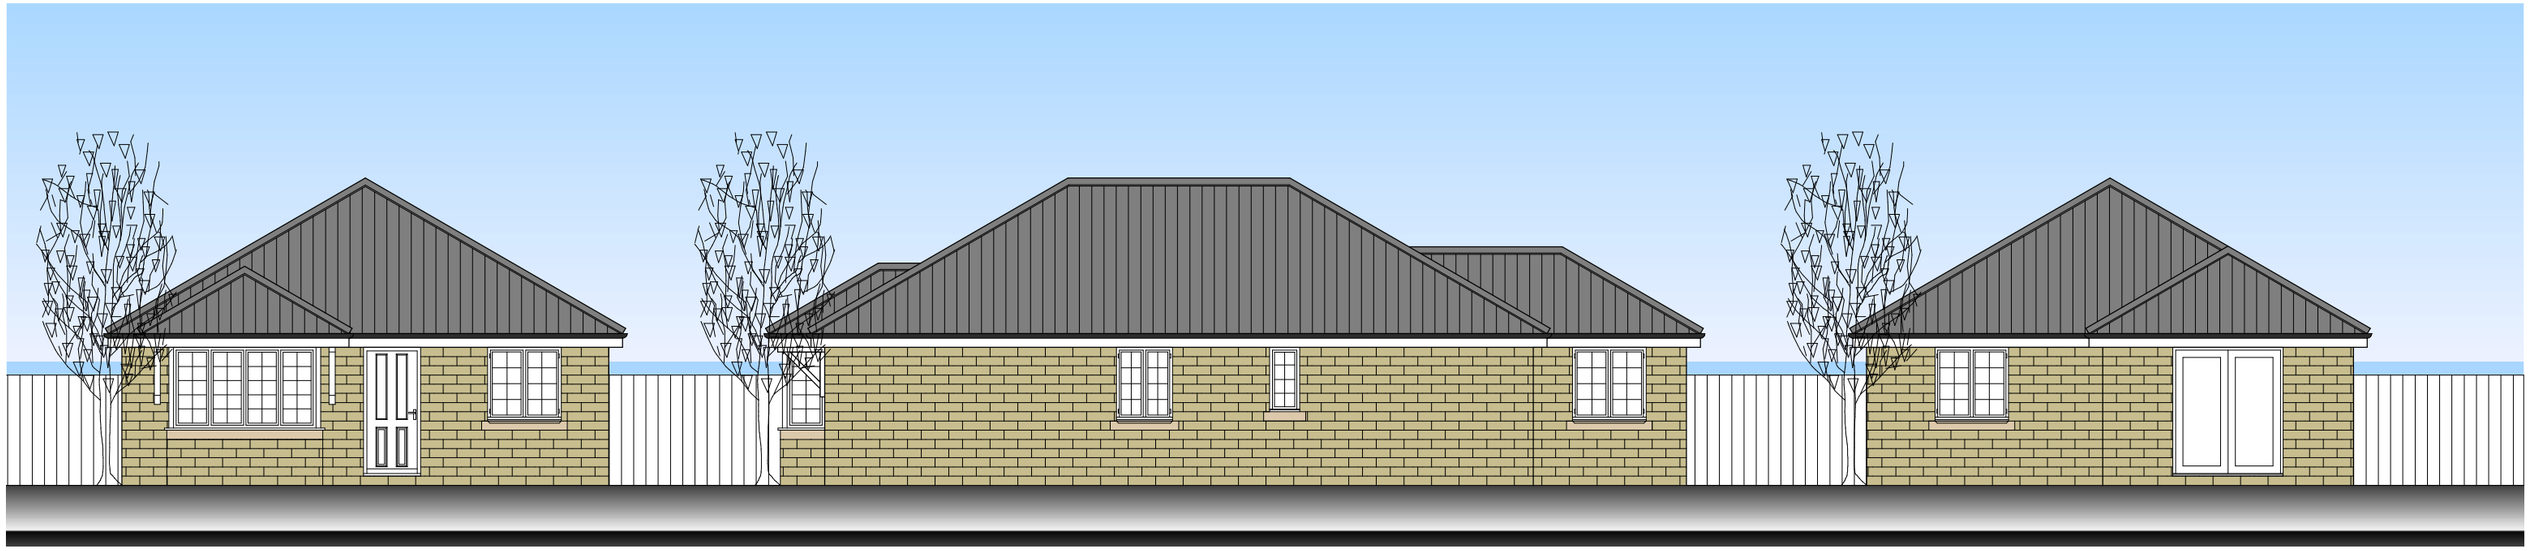



FRONT ELEVATION

SIDE ELEVATION

REAR ELEVATION

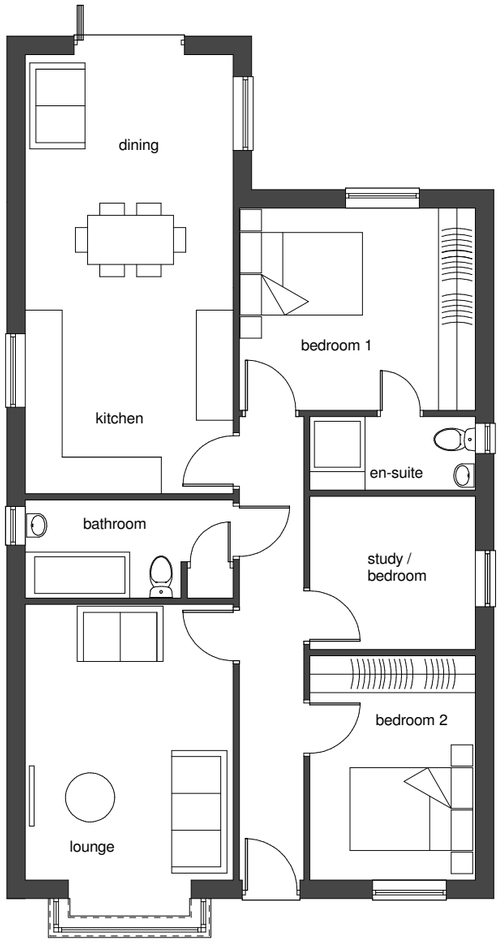

FLOOR PLAN

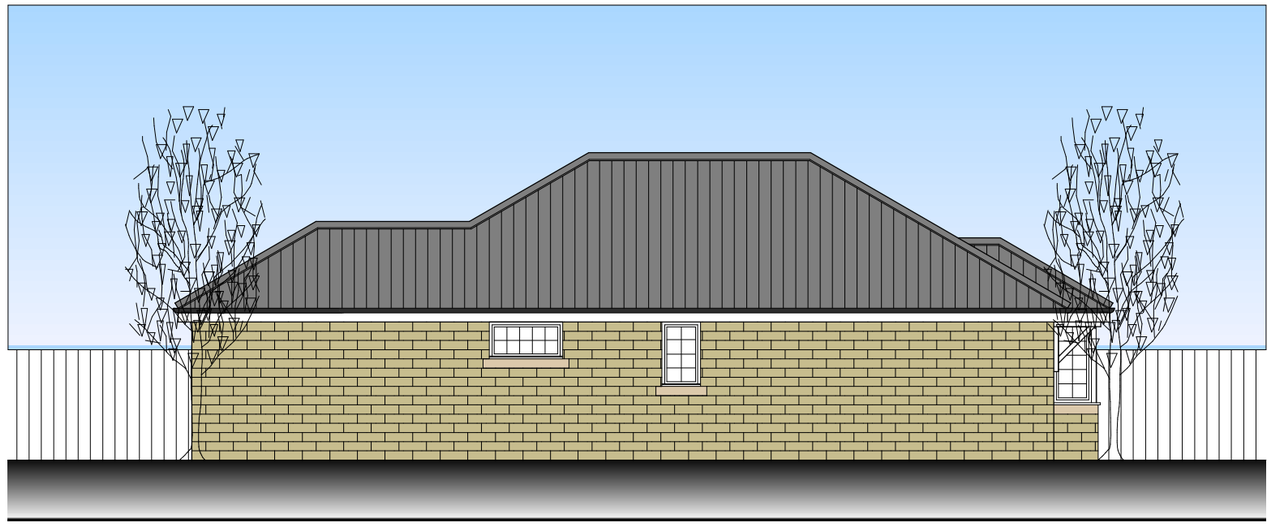

SIDE ELEVATION

materials
roof tiles to be calderdale smooth grey
stone to be copthorpe 140mm coursed buff stone

Rev A - Jul 20 - drawing relates to plot 4 only

IVANHOE HOMES LTD

PROPOSED DEVELOPMENT AT
LAND TO NORTH OF LANE END MEWS
OFF HIGH STREE
THURNSCOE

PROPOSED BUNGLOW Plot 4

scale	date	drawn	checked
1:100 @ A3	SEP 19	PB	

drawing no	revision
19 - 143 - 4	A

C3 Architecture Planning & Design Ltd
Tel 07914 939157
web www.c3planninganddesign.co.uk
email info@c3planninganddesign.co.uk