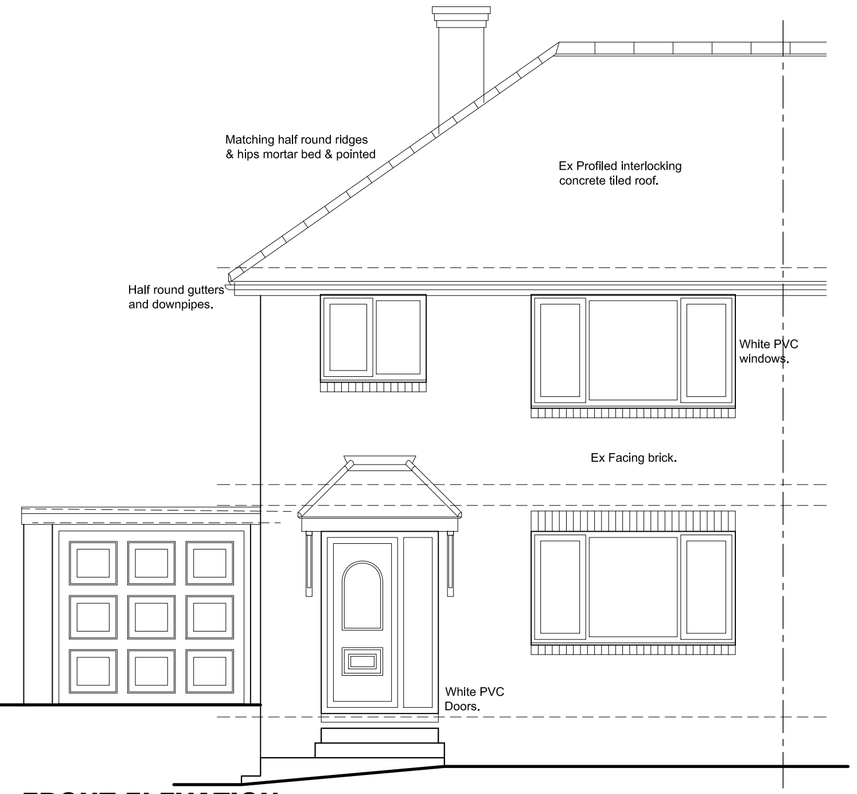
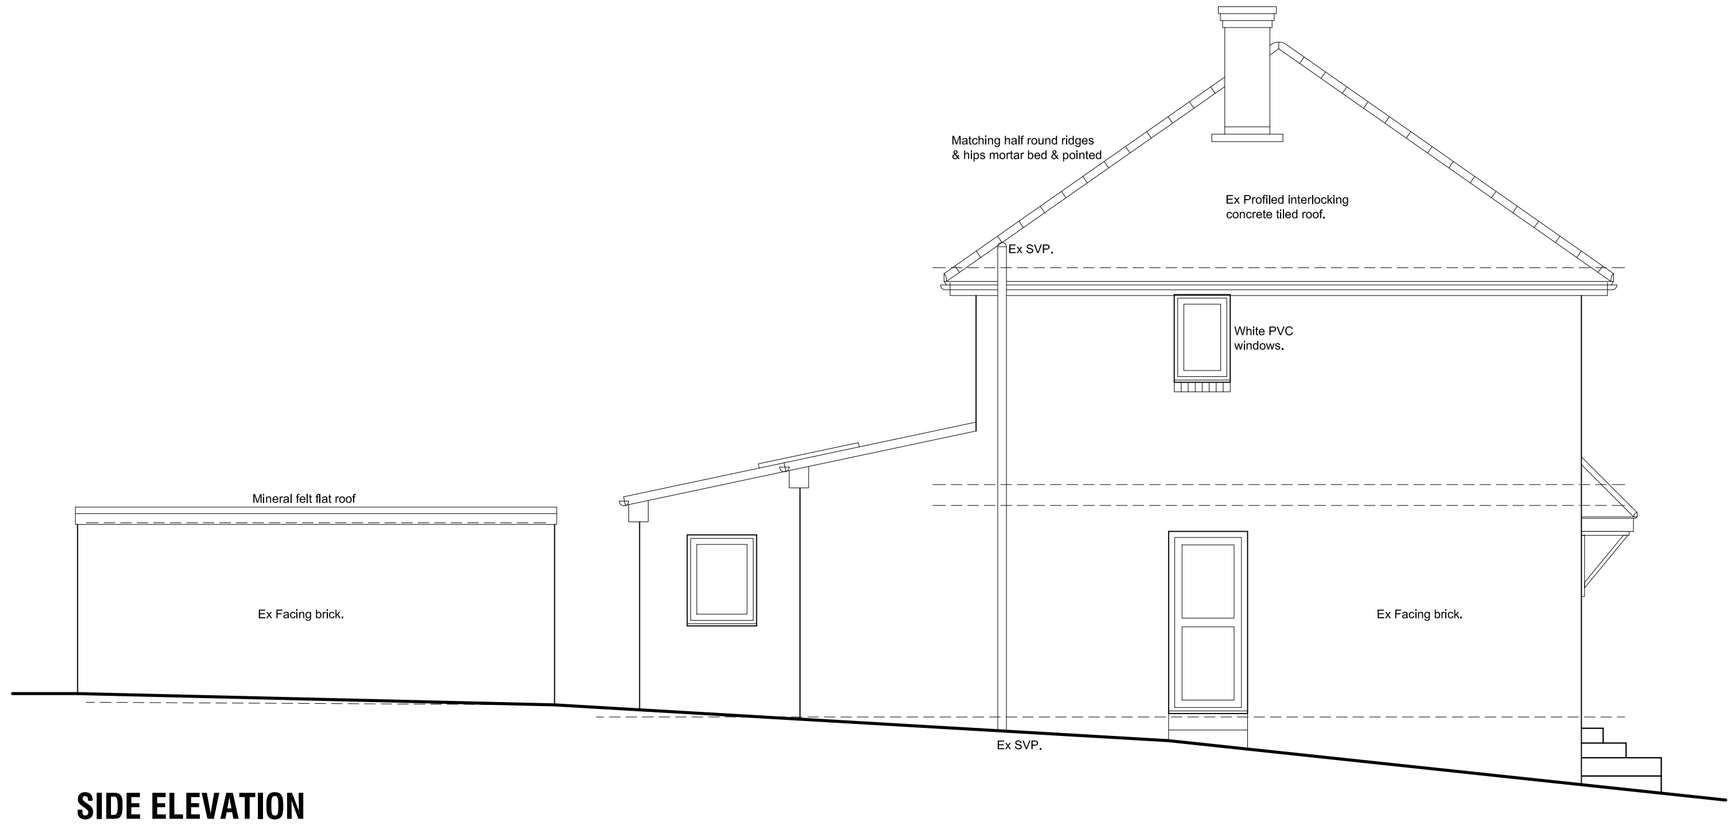
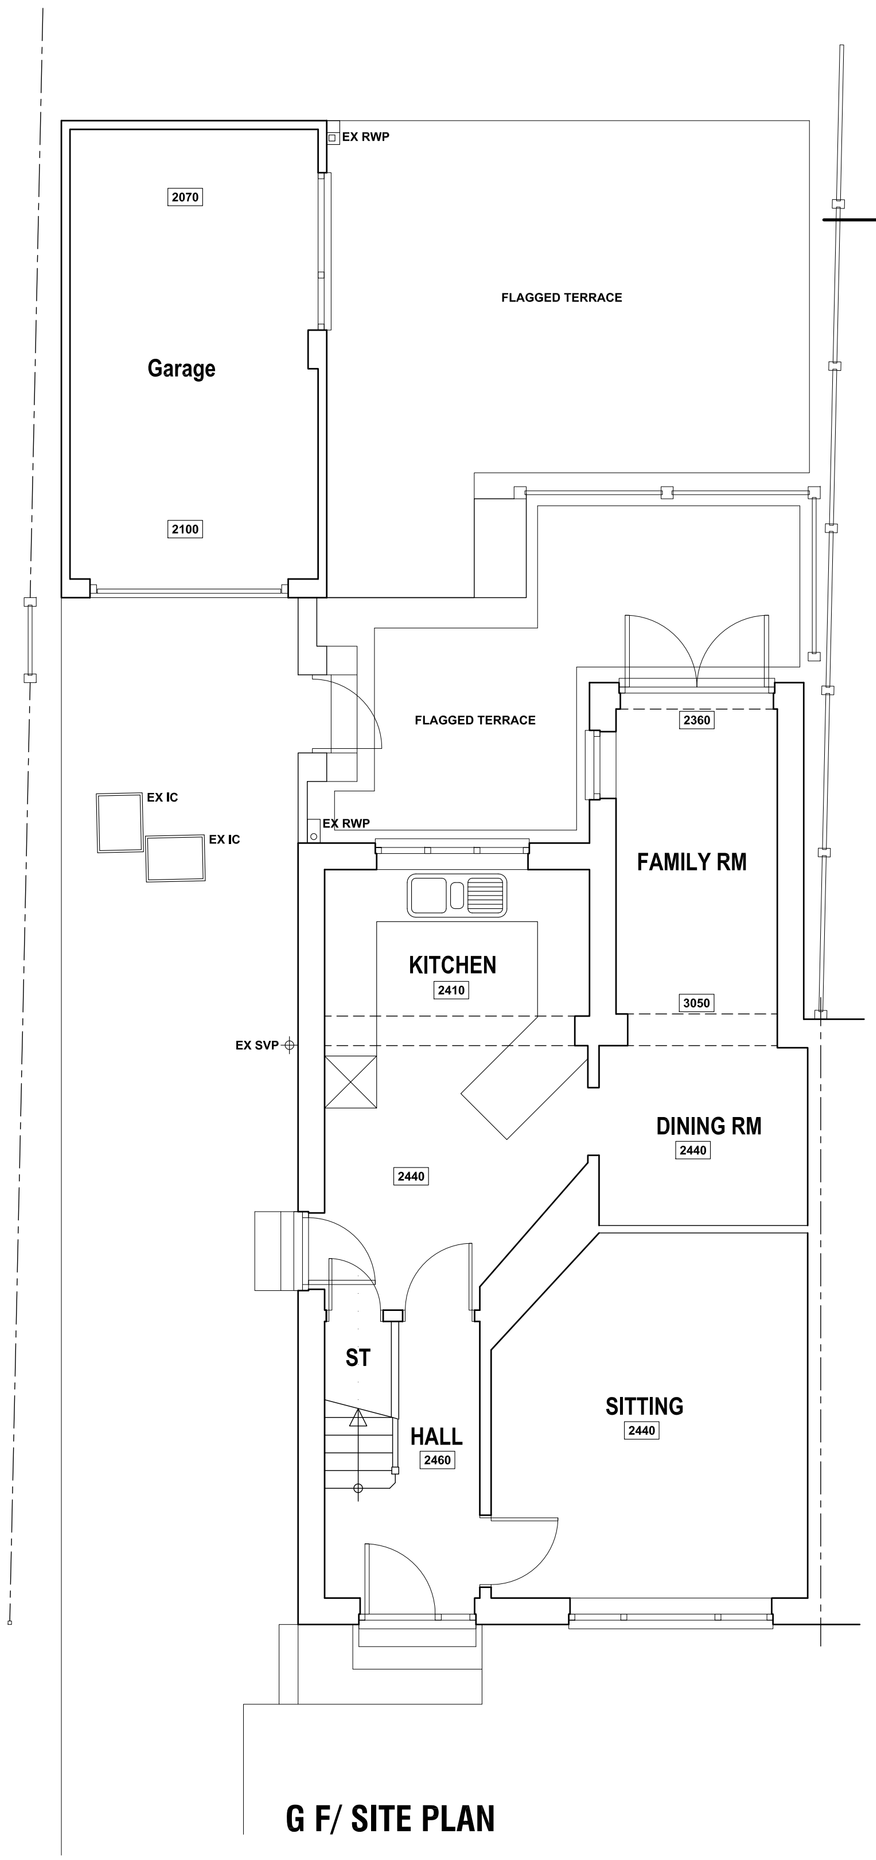


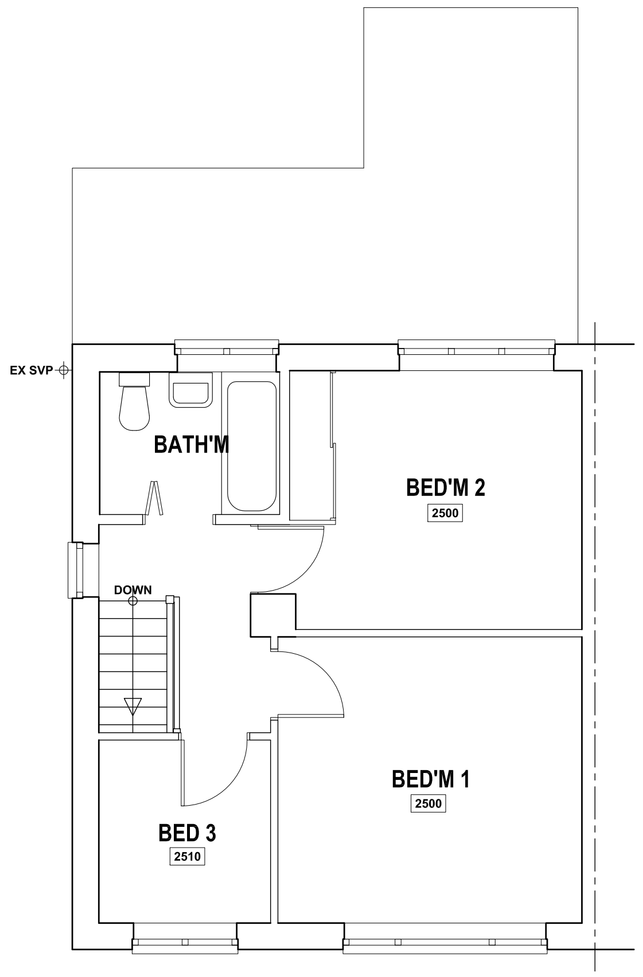

## FRONT ELEVATION



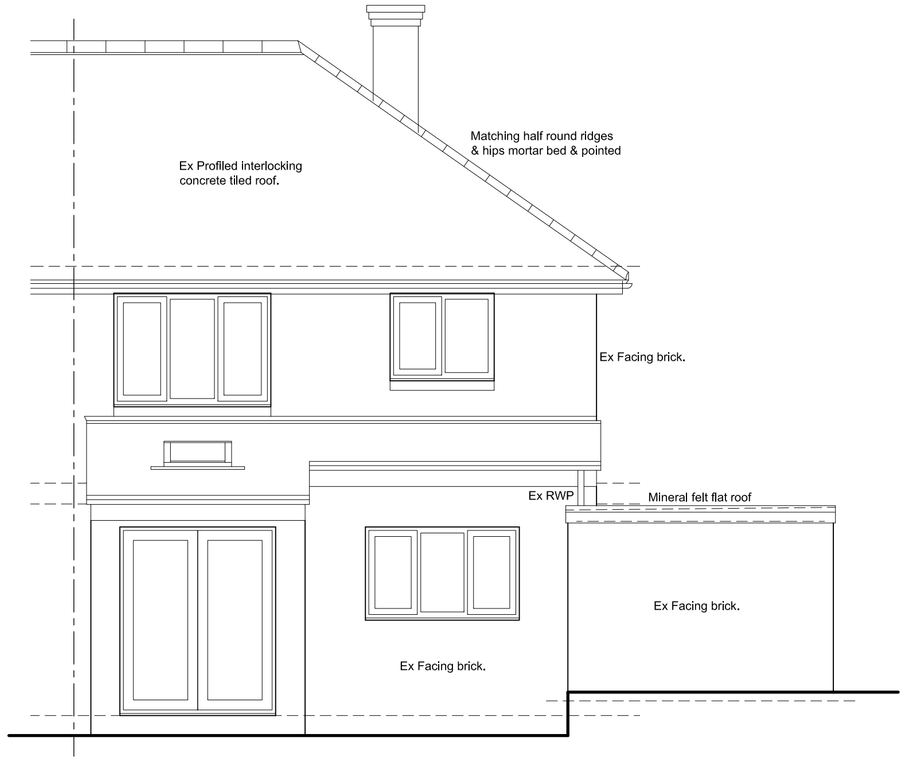

## SIDE ELEVATION



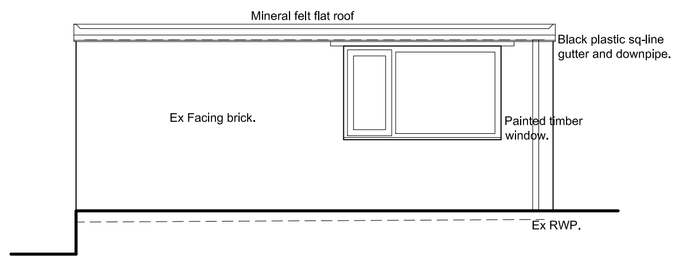

## G F/ SITE PLAN




## FIRST FLOOR PLAN




## REAR ELEVATION




## INNER ELEVATION

- --/--/---- -

| Revision | Date. | Description. |
|---|---|---|

**22 ALDHAM CRESCENT,**
**WOMBWELL, BARNSLEY,**
**S73 8ES.**

# SURVEY
**Plans & Elevations.**

**Mr & Mrs Wilson.**

Building Design Services

**JE Architectural Ltd**
23 Windmill Road, Wombwell,
Barnsley, S73 8PW.
Tel: 01226 754507
Email: jealtd@btconnect.com

This drawing and the copyright is the Architectural Company's property and maybe used or reproduced only by agreement. All Dimensions in Millimetres Unless specified otherwise and subject to verification on site.

| | |
|---|---|
| Scale: 1:50 @ A1 | Date: SEPT 2020 |
| Ref: 202002 | Drwg No: 01 |

0 cm | 2 cm | 4 cm | 6 cm