V 1.8

SITE LOCATION



Reproduced by permission of Ordnance Survey on behalf of the Controller of Her Majesty's Stationery Office
All rights reserved. © Crown Copyright licence no. 100022432

SITE AREA PLAN

0 1:50,000 1km 2




SITE PHOTOGRAPH

N

SITE LOCATION

PARKING LOCATION

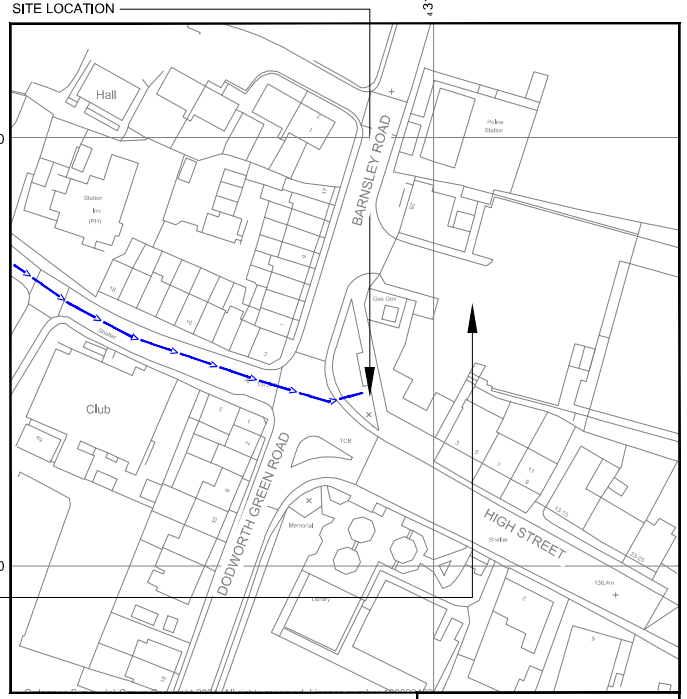

Reproduced by permission of Ordnance Survey on behalf of the Controller of Her Majesty's Stationery Office
All rights reserved. © Crown Copyright licence no. 100022432

NGR E: 431485 N: 405240

SITE LOCATION PLAN

0 1:1250 25m 50

GOOGLE MAPS QR CODE

GOOGLE MAPS - https://goo.gl/maps/MM9Z2UderZCtDNyCA

STREETVIEW - https://goo.gl/maps/pV1R8ayKojbkvpUh8

NOTES:

1. ALL DIMENSIONS IN MM UNLESS OTHERWISE NOTED.

Access Route To Site:

REV	MODIFICATION	BY	CH	DATE
B	Pole height amended to 16m	CZ	GBC	19.05.21
A	Issued for Planning	JEM	RB	30.04.21

CK Hutchison Networks (UK) Limited
Great Brighams Mead,
Vastern Road, Reading,
Berkshire, England,
RG1 8DJ

Design Consultant & Principal Contractor:

Great British Communications
Lapwing House, Block 3 Forward Point,
Tan House Lane, Widnes, Cheshire, WA8 0SL
t. 44 (0)151 420 4128
www.gbcservices.co.uk

Site Name: HIGH STREET SW

3UK Cell ID: BAR16941

Address:
HIGH STREET
DODWORTH
BARNSLEY
YORKSHIRE
S75 3RN

Title: 002 SITE LOCATION PLAN

Project: UNILATERAL SW

Purpose of Issue: PLANNING


Site ID: BAR16941

Drawing No: BAR16941 _PLANNING_REV_B

Issue: B

100mm
50mm
10mm

V 1.8

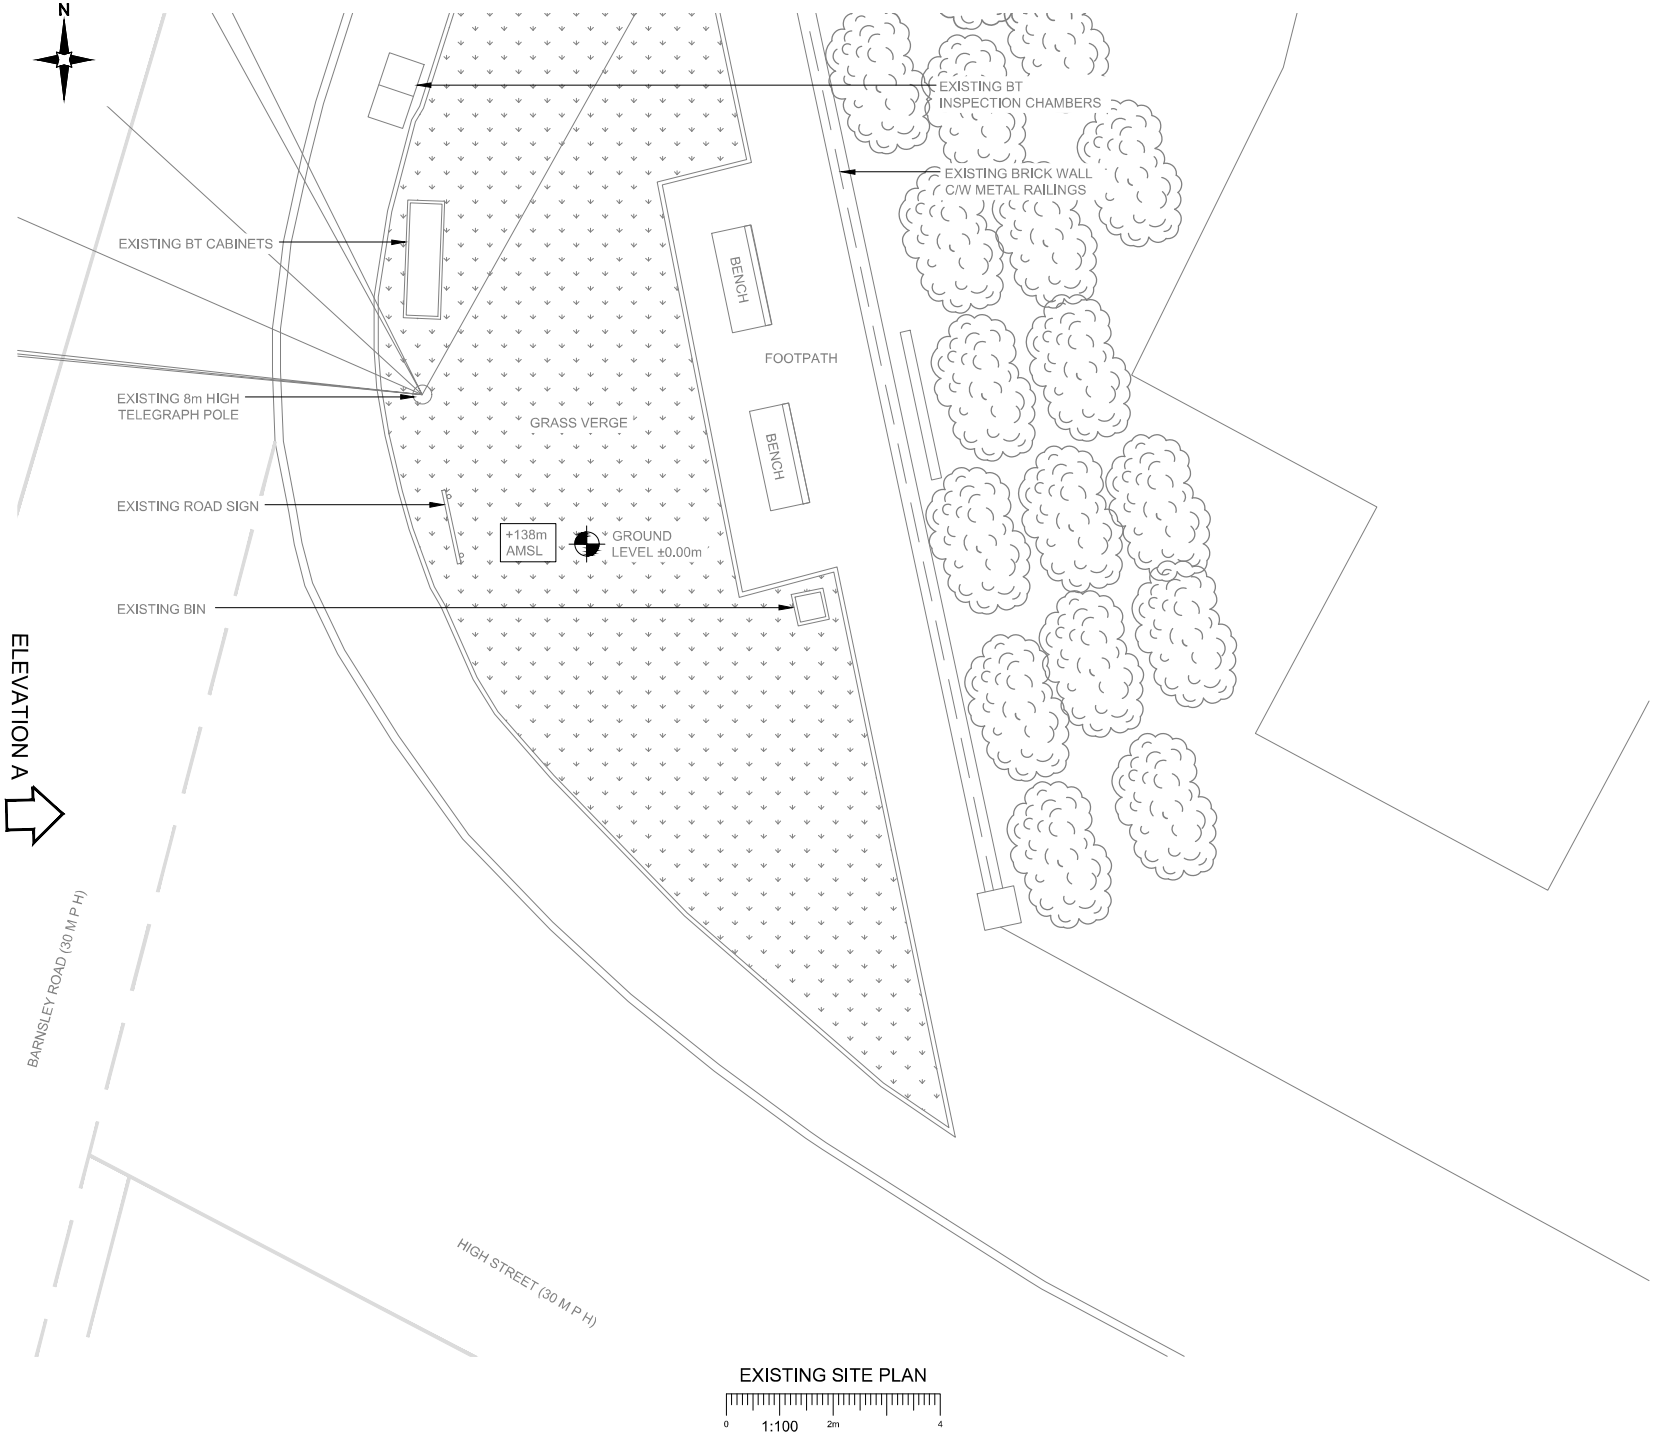

EXISTING SITE PLAN

0 1:100 2m 4

NOTES:

1. ALL DIMENSIONS IN MM UNLESS OTHERWISE NOTED.

REV	MODIFICATION	BY	CH	DATE
B	Pole height amended to 16m	CZ	GBC	19.05.21
A	Issued for Planning	JEM	RB	30.04.21

CK Hutchison Networks (UK) Limited
Great Brighams Mead,
Vastern Road, Reading,
Berkshire, England,
RG1 8DJ

Design Consultant & Principal Contractor:

Great British Communications
Lapwing House, Block 3 Forward Point,
Tan House Lane, Widnes, Cheshire, WA8 0SL
t. 44 (0)151 420 4128
www.gbcservices.co.uk

Site Name: HIGH STREET SW

3UK Cell ID: BAR16941

Address:
HIGH STREET
DODWORTH
BARNSLEY
YORKSHIRE
S75 3RN

Title: 100 EXISTING SITE PLAN

Project: UNILATERAL SW

Purpose of Issue: PLANNING


Site ID: BAR16941

Drawing No: BAR16941 _PLANNING_REV_B

Issue: B

100mm
50mm
10mm

V 1.8

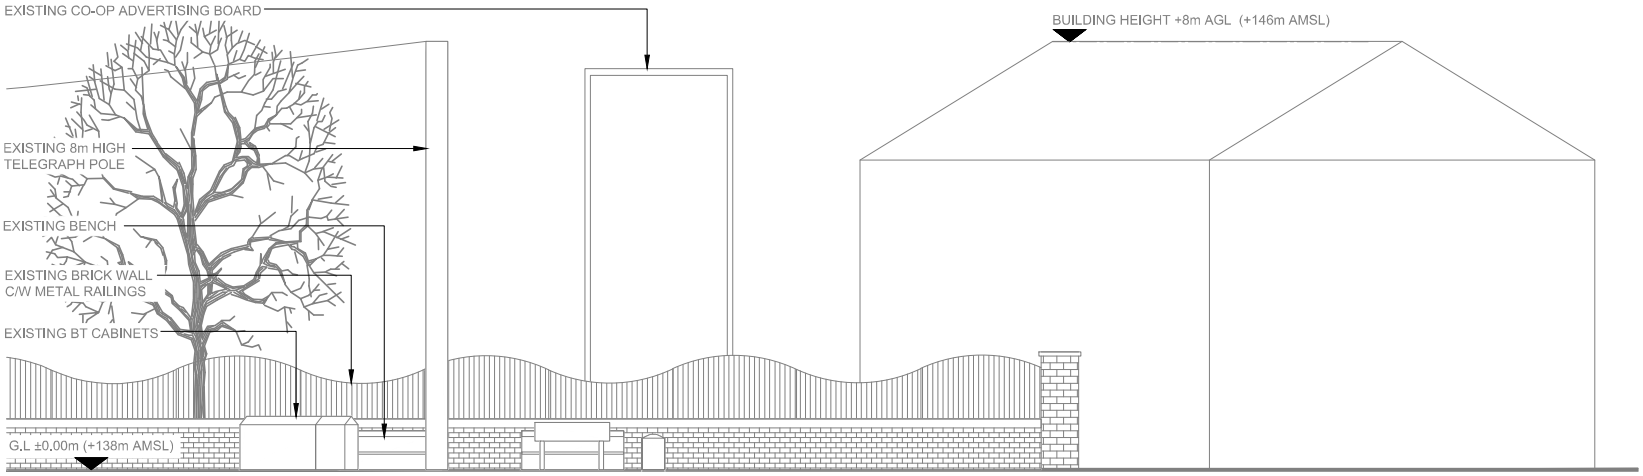

EXISTING ELEVATION A

1:100 (0, 2m, 4)

NOTES:

1. ALL DIMENSIONS IN MM UNLESS OTHERWISE NOTED.

REV	MODIFICATION	BY	CH	DATE
B	Pole height amended to 16m	CZ	GBC	19.05.21
A	Issued for Planning	JEM	RB	30.04.21

CK Hutchison Networks (UK) Limited
Great Brighams Mead,
Vastern Road, Reading,
Berkshire, England,
RG1 8DJ

Design Consultant & Principal Contractor:

Great British Communications
Lapwing House, Block 3 Forward Point,
Tan House Lane, Widnes, Cheshire, WA8 0SL
t. 44 (0)151 420 4128
www.gbcservices.co.uk

Site Name: HIGH STREET SW

3UK Cell ID: BAR16941

Address:
HIGH STREET
DODWORTH
BARNSLEY
YORKSHIRE
S75 3RN

Title: 150 EXISTING SITE ELEVATION

Project: UNILATERAL SW

Purpose of Issue: PLANNING


Site ID: BAR16941

Drawing No: BAR16941 _PLANNING_REV_B

Issue: B

100mm
50mm
10mm

V 1.8

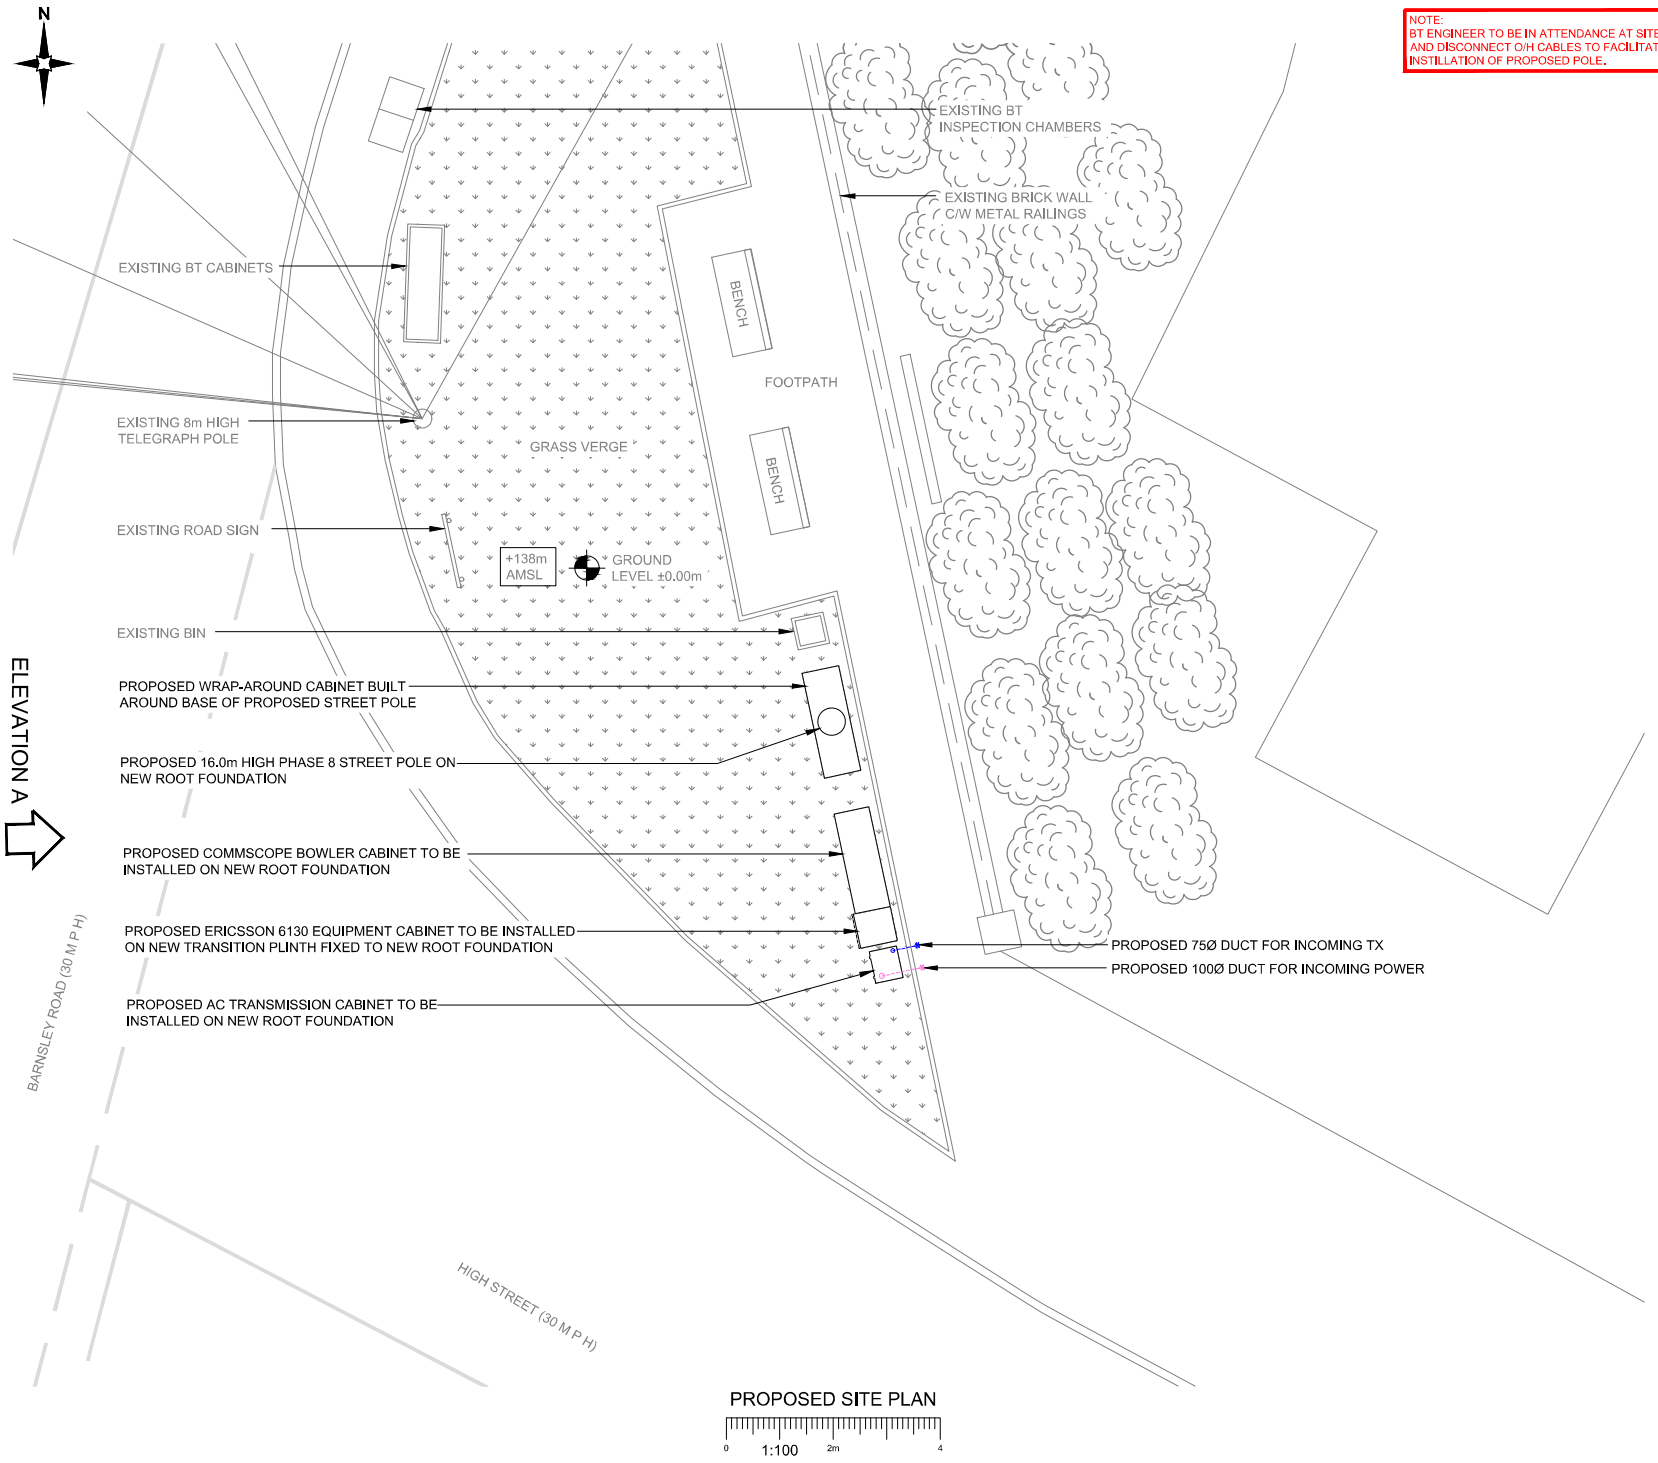

PROPOSED SITE PLAN

0 1:100 2m 4

100mm 50mm 10mm

NOTES:

1. ALL DIMENSIONS IN MM UNLESS OTHERWISE NOTED.

REV	MODIFICATION	BY	CH	DATE
B	Pole height amended to 16m	CZ	GBC	19.05.21
A	Issued for Planning	JEM	RB	30.04.21

CK Hutchison Networks (UK) Limited
Great Brighams Mead,
Vastern Road, Reading,
Berkshire, England,
RG1 8DJ

Design Consultant & Principal Contractor:

Great British Communications
Lapwing House, Block 3 Forward Point,
Tan House Lane, Widnes, Cheshire, WA8 0SL
t. 44 (0)151 420 4128
www.gbcservices.co.uk

Site Name: HIGH STREET SW

3UK Cell ID: BAR16941

Address:
HIGH STREET
DODWORTH
BARNSLEY
YORKSHIRE
S75 3RN

Title: 215 PROPOSED SITE PLAN

Project: UNILATERAL SW

Purpose of Issue: PLANNING


Site ID: BAR16941

Drawing No: BAR16941 _PLANNING_REV_B

Issue: B

V 1.8

NOTE:
BT ENGINEER TO BE IN ATTENDANCE AT SITE AND DISCONNECT O/H CABLES TO FACILITATE INSTILLATION OF PROPOSED POLE.

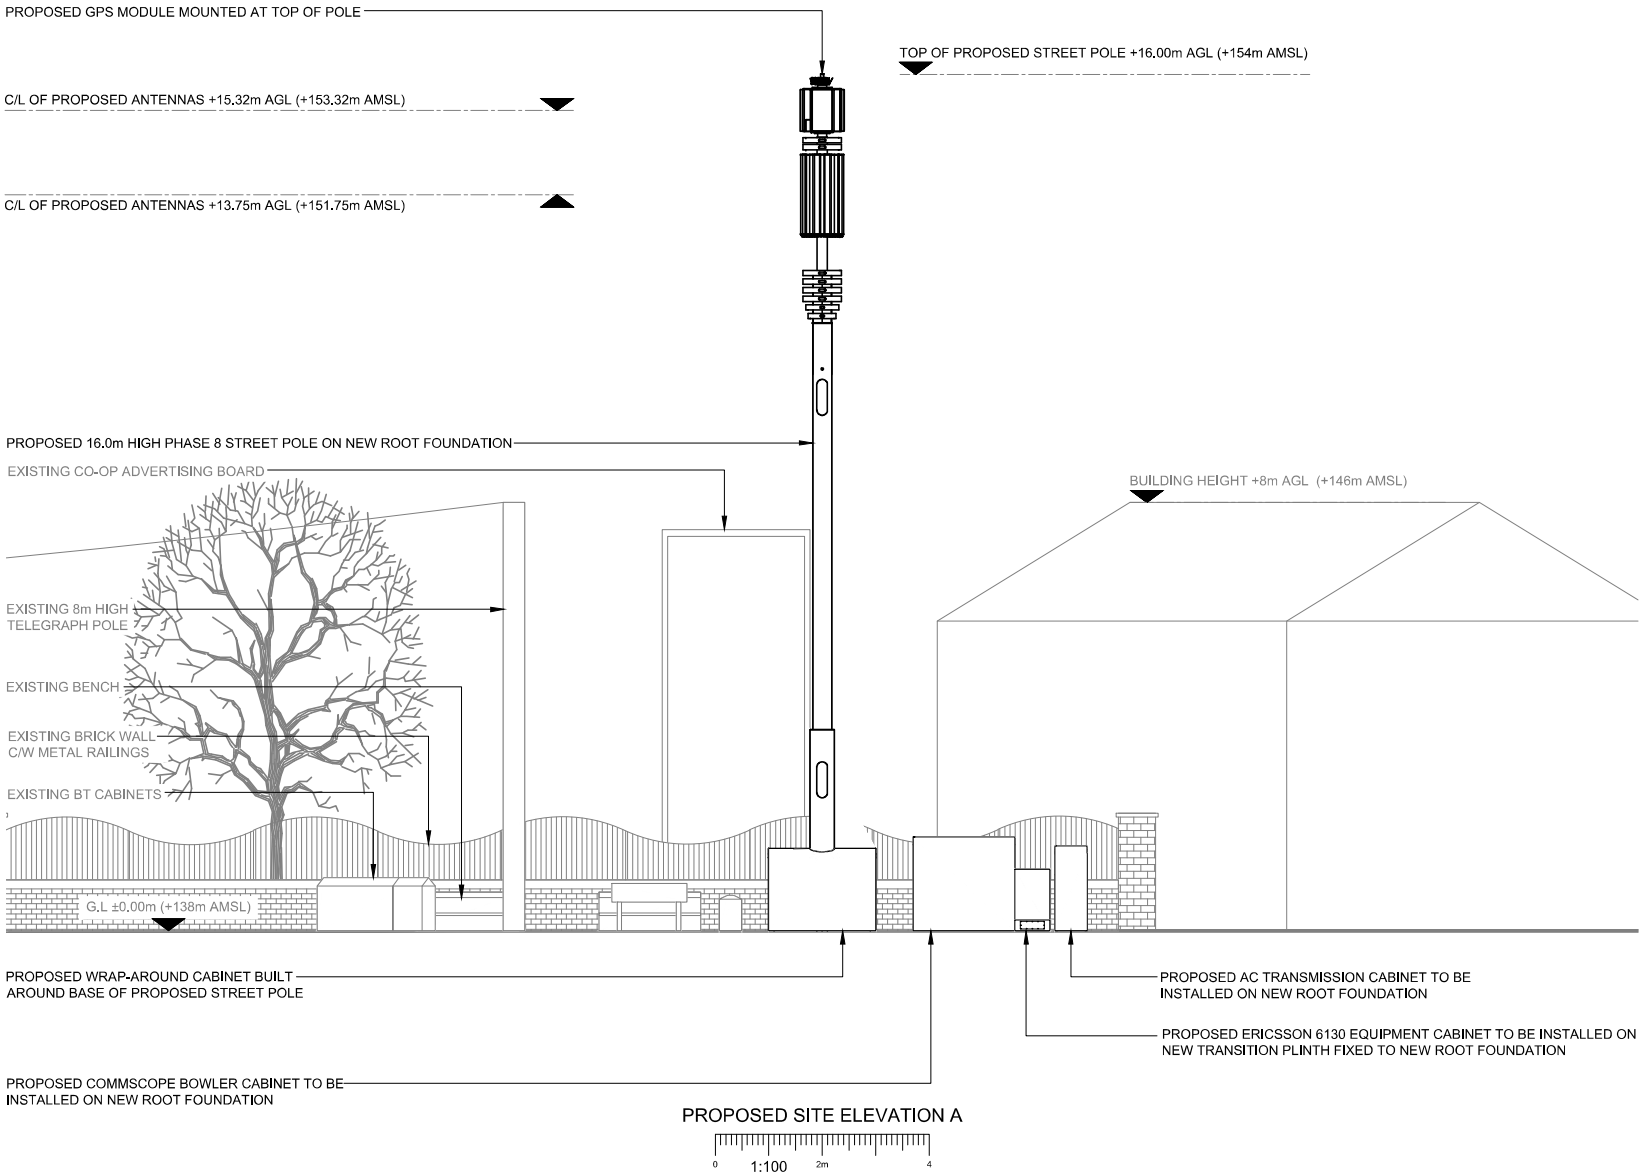

PROPOSED SITE ELEVATION A

1:100

100mm
50mm
10mm

NOTES:

1. ALL DIMENSIONS IN MM UNLESS OTHERWISE NOTED.

REV	MODIFICATION	BY	CH	DATE
B	Pole height amended to 16m	CZ	GBC	19.05.21
A	Issued for Planning	JEM	RB	30.04.21

CK Hutchison Networks (UK) Limited
Great Brighams Mead,
Vastern Road, Reading,
Berkshire, England,
RG1 8DJ

Design Consultant & Principal Contractor:

Great British Communications
Lapwing House, Block 3 Forward Point,
Ten House Lane, Widnes, Cheshire, WA8 0SL
t. 44 (0)151 420 4128
www.gbcservices.co.uk

Site Name: HIGH STREET SW

3UK Cell ID: BAR16941

Address:
HIGH STREET
DODWORTH
BARNSLEY
YORKSHIRE
S75 3RN

Title: 265 PROPOSED SITE ELEVATION

Project: UNILATERAL SW

Purpose of Issue: PLANNING

Site ID: BAR16941

Drawing No: BAR16941 _PLANNING_REV_B

Issue: B