
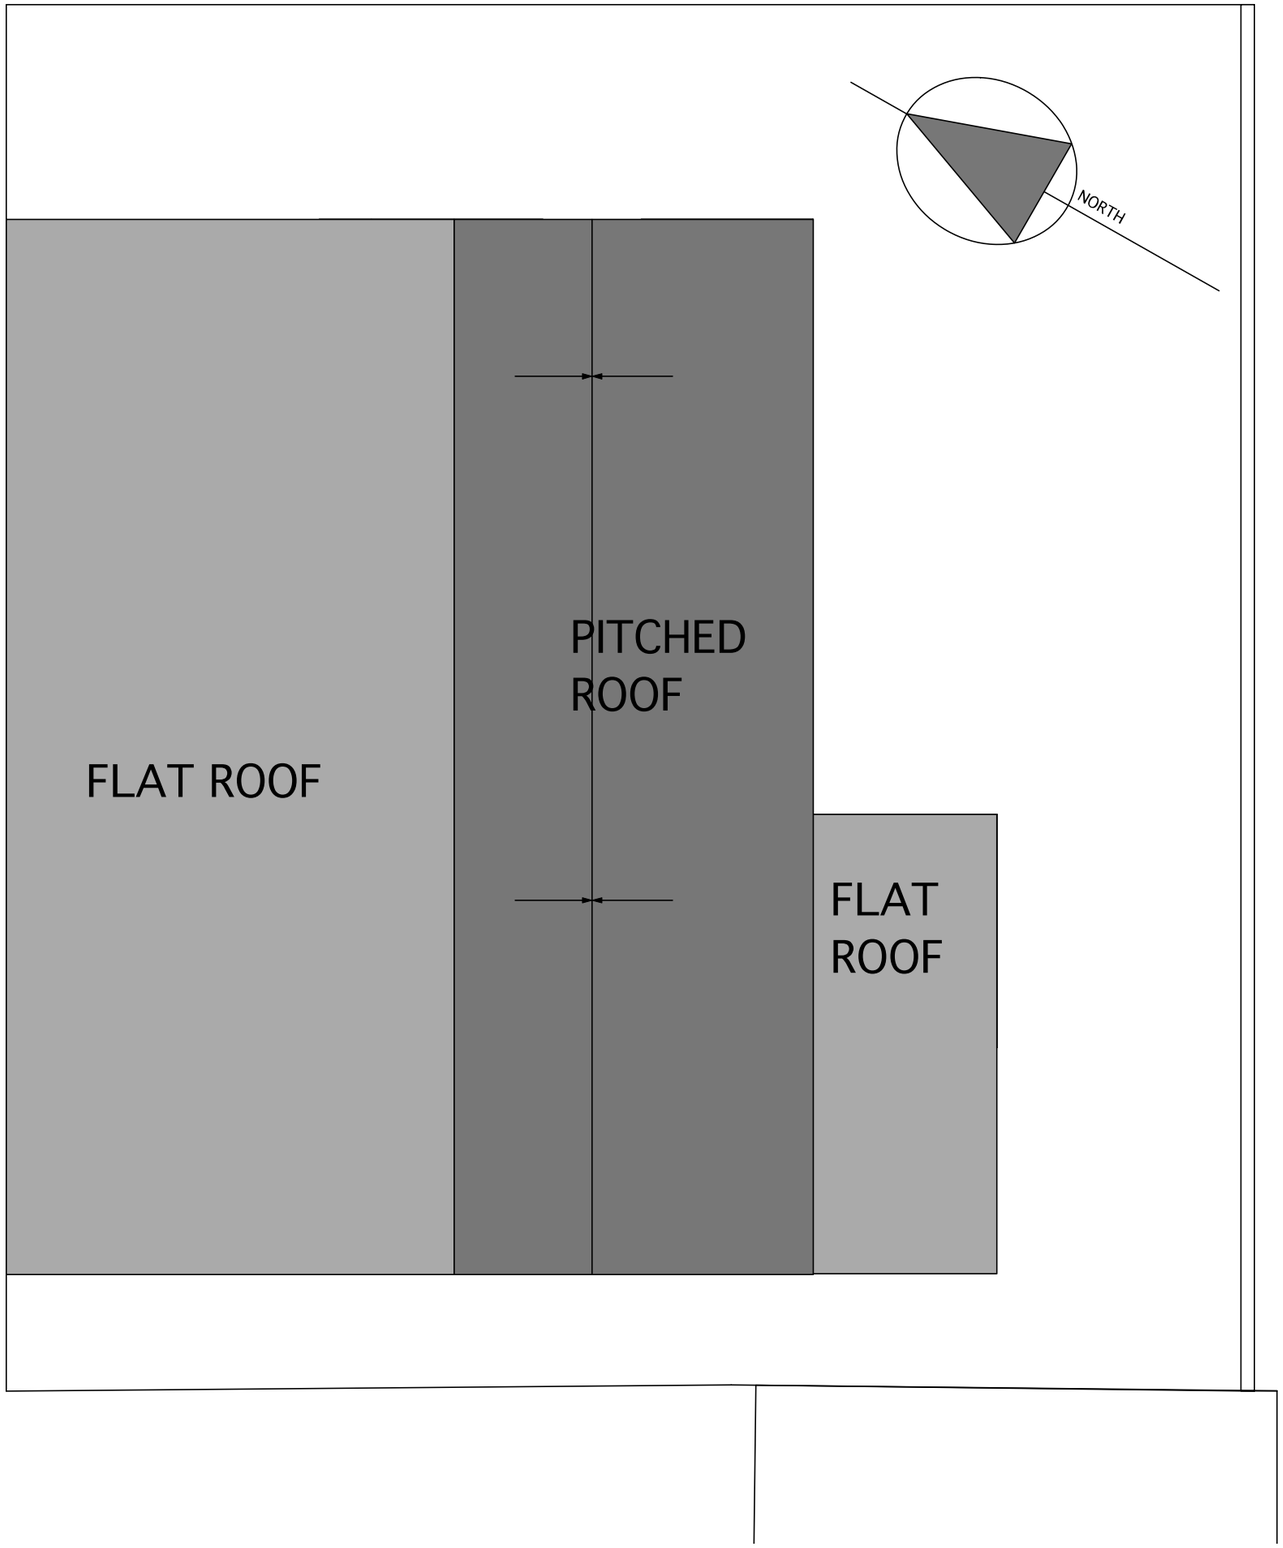


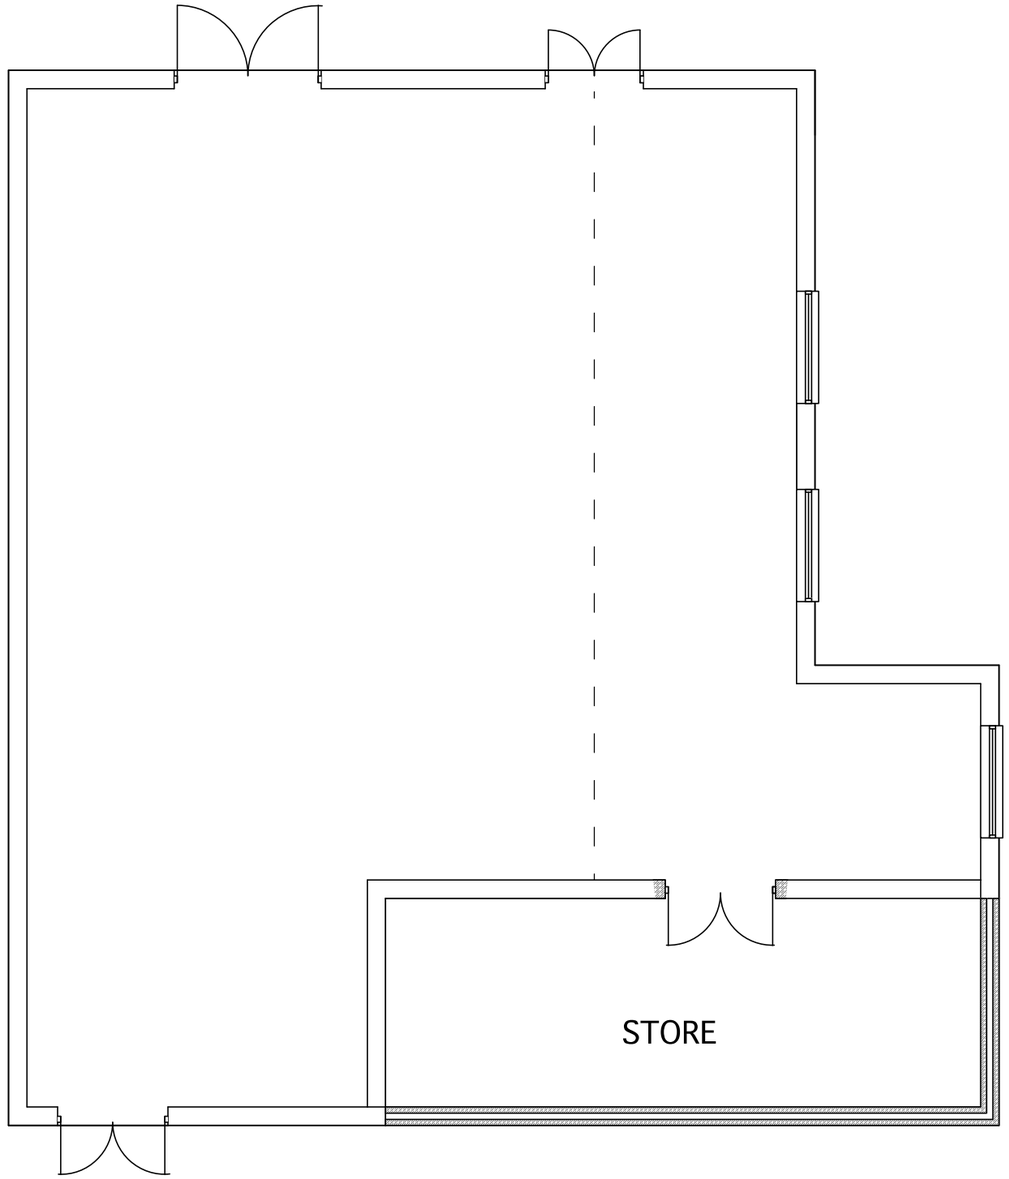

Where dimensions are not given, drawings must not be scaled and the matter referred to Castle Design Services.

In the event of any dimensional conflict between CDS Drawings, the matter must be referred to CDS for clarity .

The Contractor must also refer to any separate CDS Specification to be read in conjunction with this drawing.

This Drawing is only for the use identified. Do not build from this drawing unless marked 'For Construction'.

heather@castledesignservices.com
tel 07818282000

client Mr Dixon	date March 2019
project PES LTD Elim Church, Goldthorpe	scale 1:100 @ A3
drawing title Proposed Site Plan and Floor Plan	drawing number rev PES 01 03