
Proposed Back Elevation

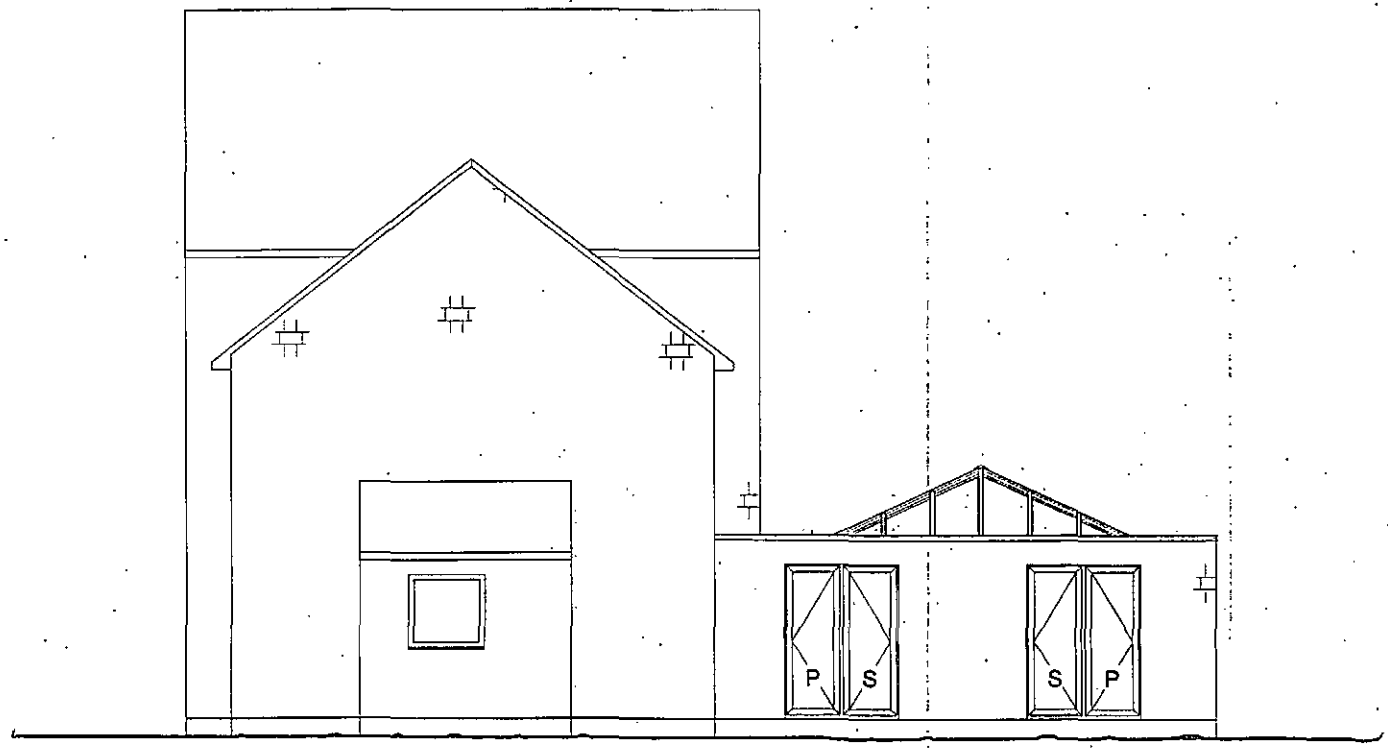


Proposed Site Address
MR & MRS ROYLES
MILLBROOK HOUSE
MORTIMER ROAD
PEINSTONE
S36 9FJ
SOUTH YORKSHIRE

A4
Drawing Scale: 1:100

RoofWright

Proposed Left Elevation

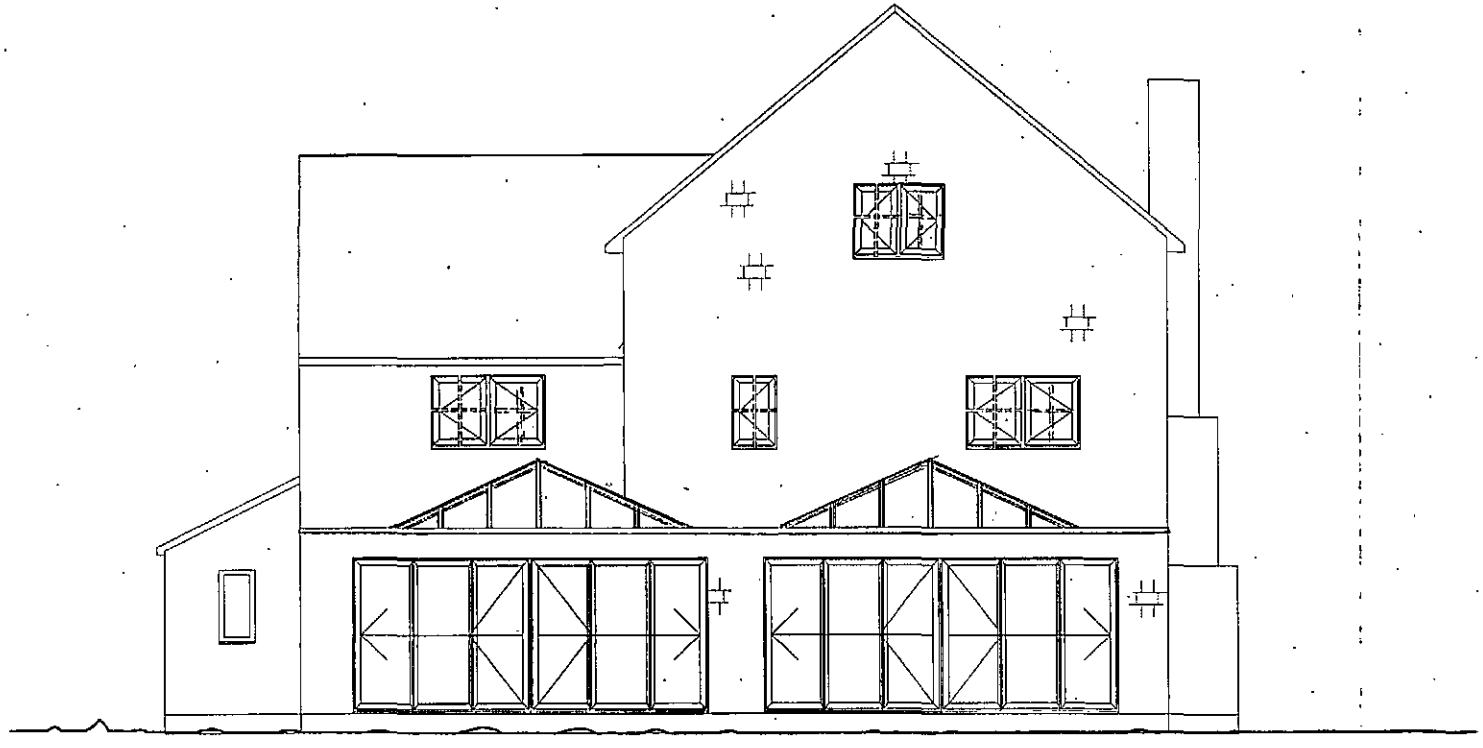


Proposed Site Address

MR & MRS ROYLES
MILLBROOK HOUSE
MORTIMER ROAD
PEINSTONE
S36 9FJ
SOUTH YORKSHIRE

A4
Drawing Scale: 1:100

RoofWright

Proposed Front Elevation

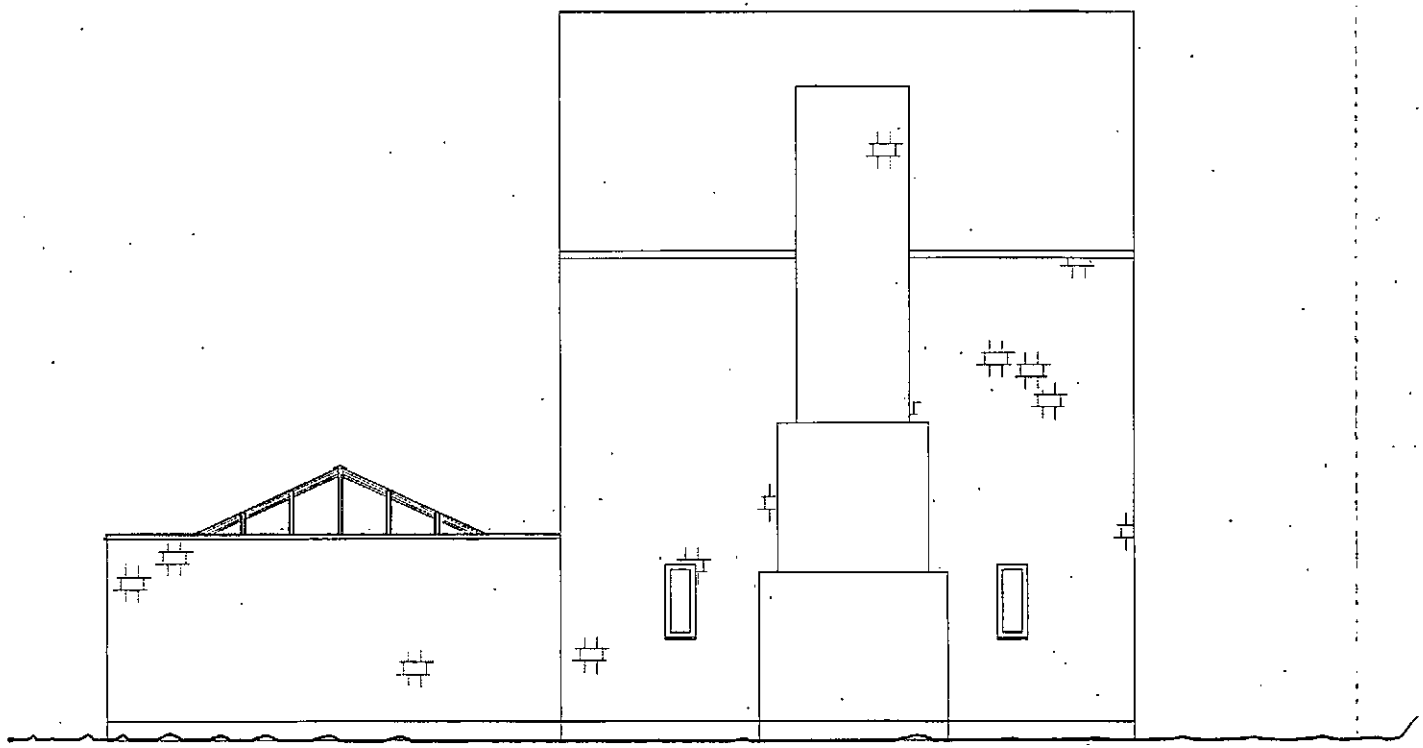


Proposed Site Address

MR & MRS ROYLES
MILLBROOK HOUSE
MORTIMER ROAD
PEINSTONE
S36 9FJ
SOUTH YORKSHIRE

A4
Drawing Scale: 1:100

RoofWright

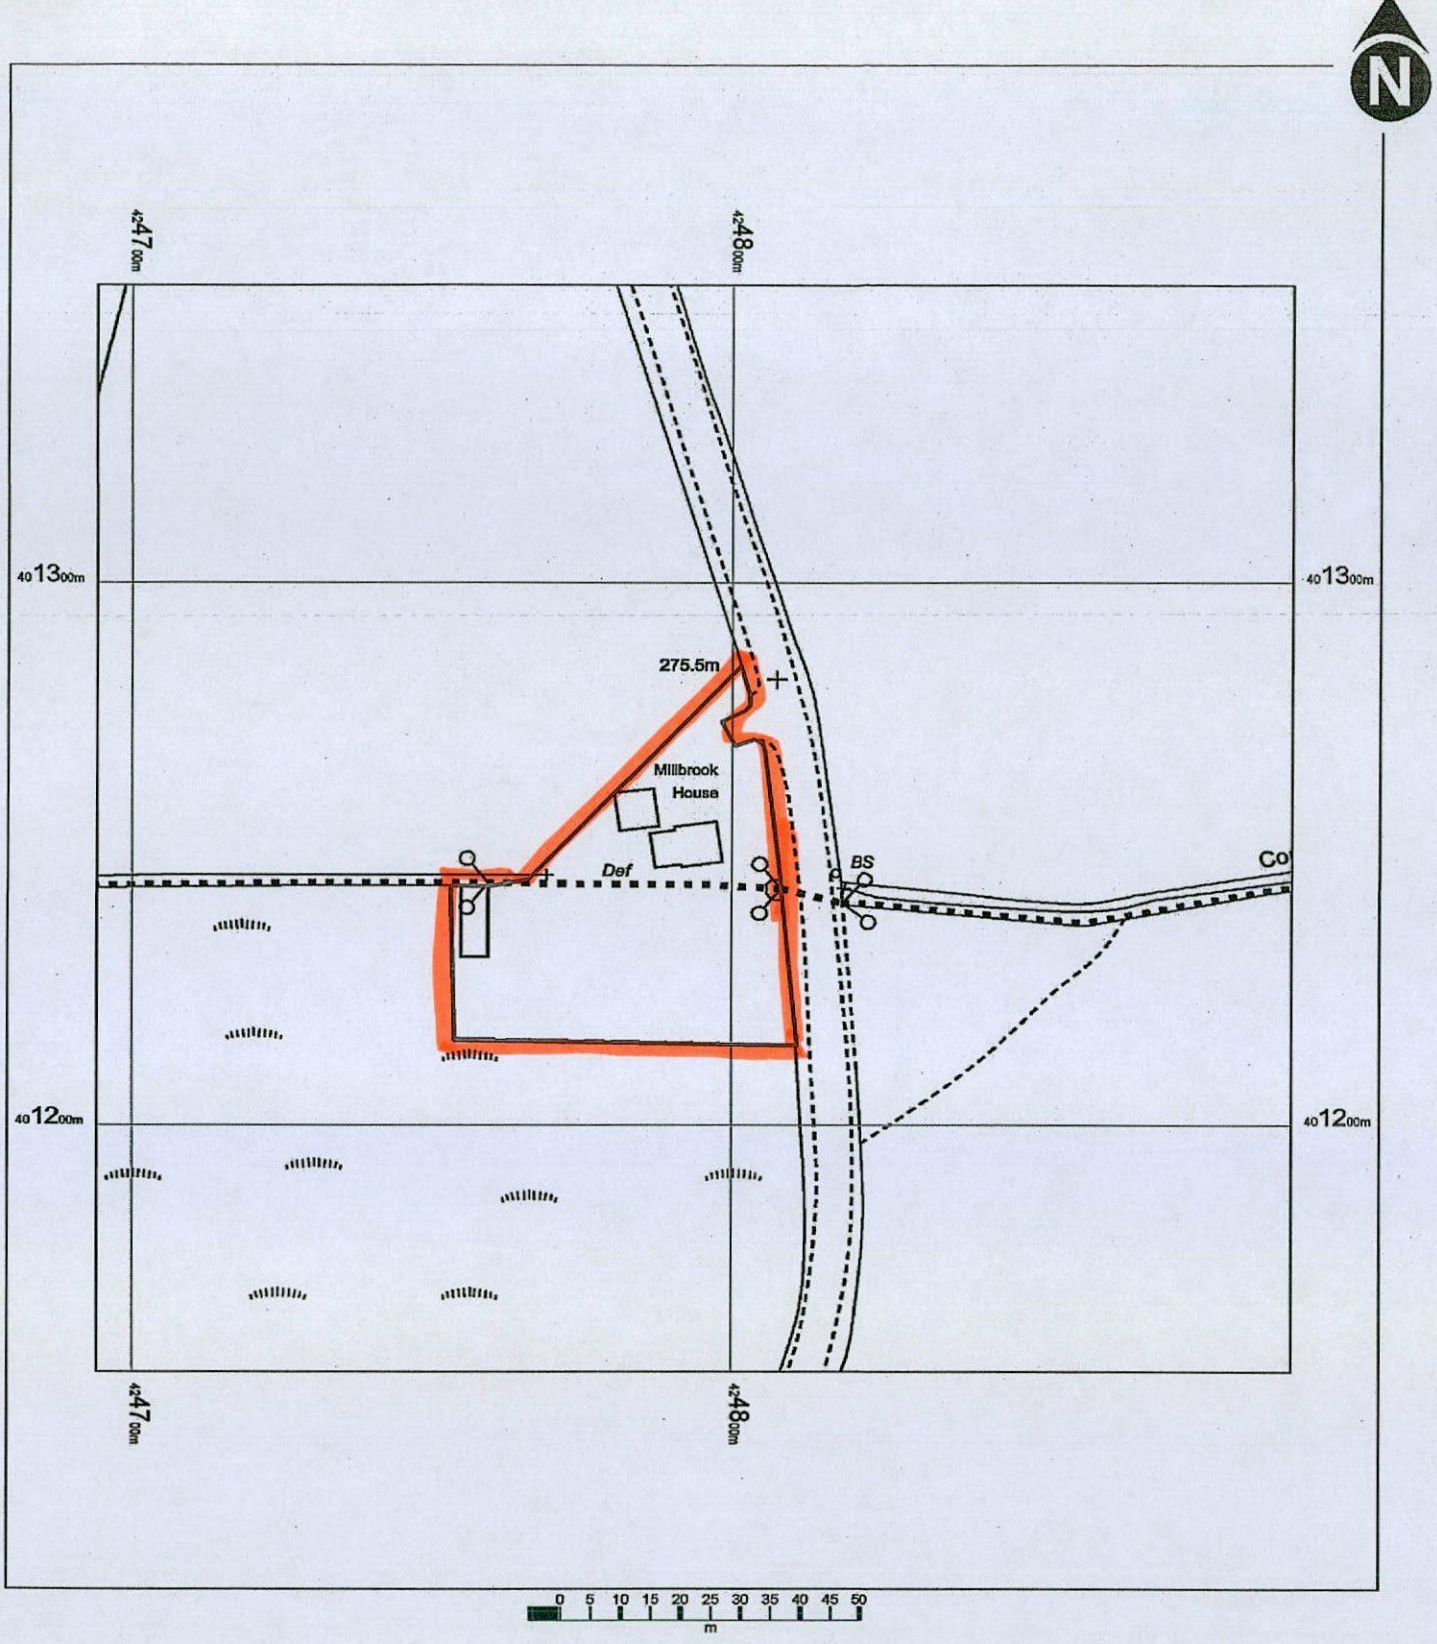

MILLBROOK HOUSE
S36 9FJ

OS MasterMap 1250/2500/10000 scale
10 April 2015, ID: BW1-00418105
maps.blackwell.co.uk

1:1250 scale print at A4, Centre: 424794 E, 401254 N

©Crown Copyright Ordnance Survey. Licence no. 100041040

N


Mapping sourced from Ordnance Survey

BLACKWELL'S
www.blackwellmapping.co.uk
TEL: 0113 245 2623
comments@maps.blackwell.co.uk

MR & MRS ROYLES
MILLBROOK HOUSE
MORTIMER ROAD

PEINSTONE
SOUTH YORKSHIRE
S36 9FJ

Existing Back Elevation

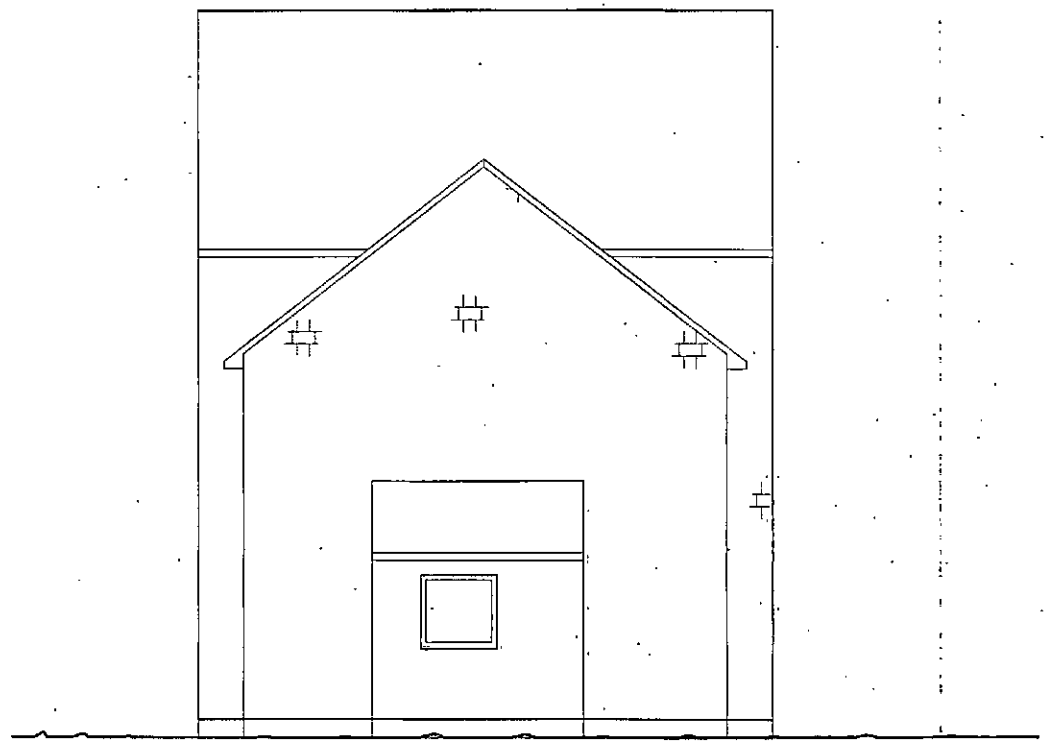

Existing Site Address


MR & MRS ROYLES
MILLBROOK HOUSE
MORTIMER ROAD
PEINSTONE
S36 9FJ
SOUTH YORKSHIRE

A4

Drawing Scale: 1:100

RoofWright

Existing Left Elevation

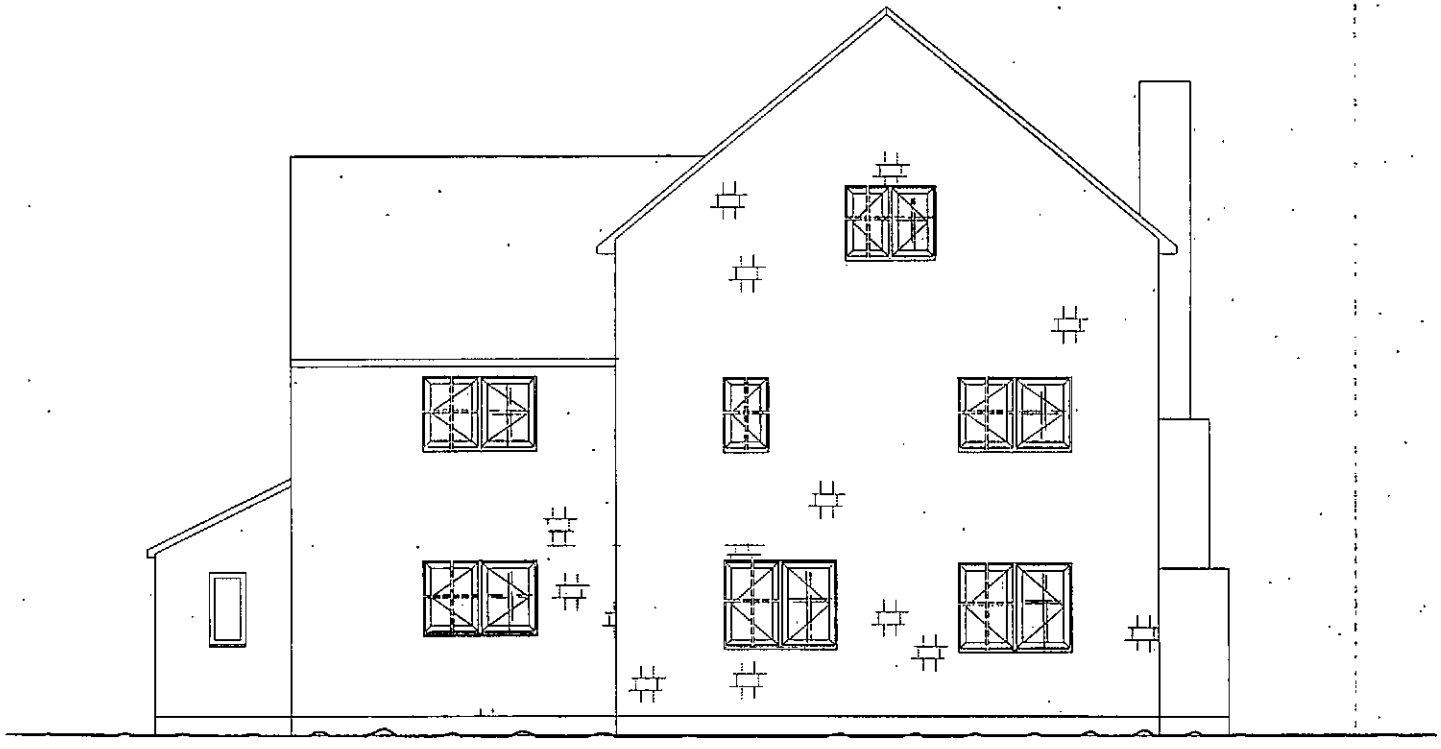


Existing Site Address

MR & MRS ROYLES
MILLBROOK HOUSE
MORTIMER ROAD
PEINSTONE
S36 9FJ
SOUTH YORKSHIRE

A4
Drawing Scale: 1:100

RoofWright

Existing Front Elevation

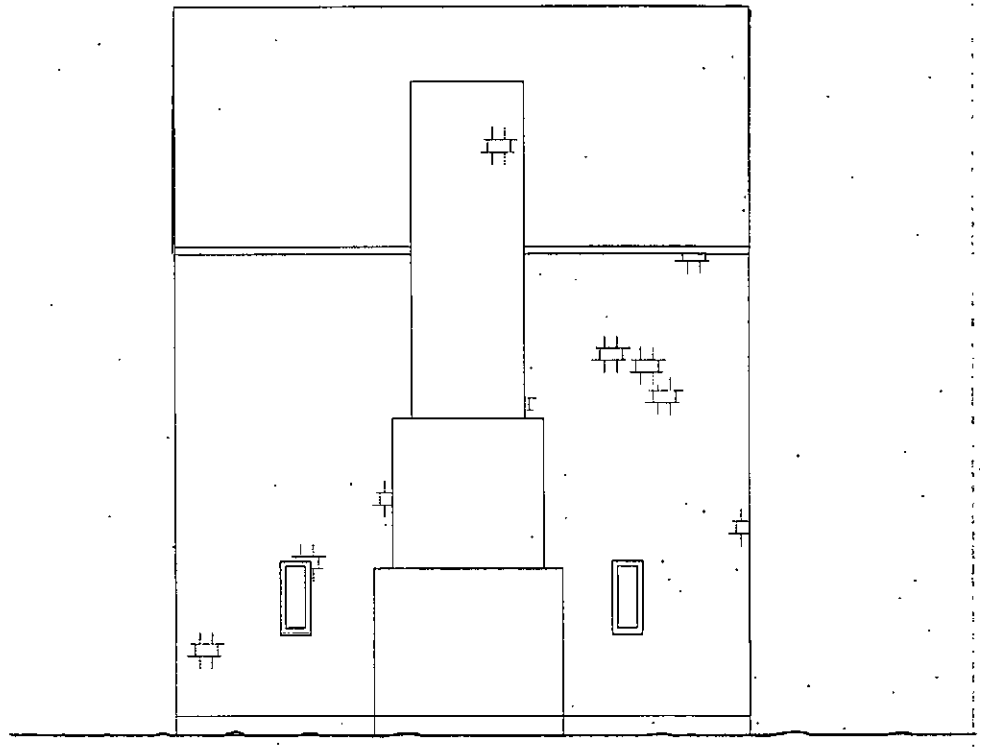


Existing Site Address

MR & MRS ROYLES
MILLBROOK HOUSE
MORTIMER ROAD
PEINSTONE
S36 9FJ
SOUTH YORKSHIRE

A4
Drawing Scale: 1:100

RoofWright

Proposed Back Elevation

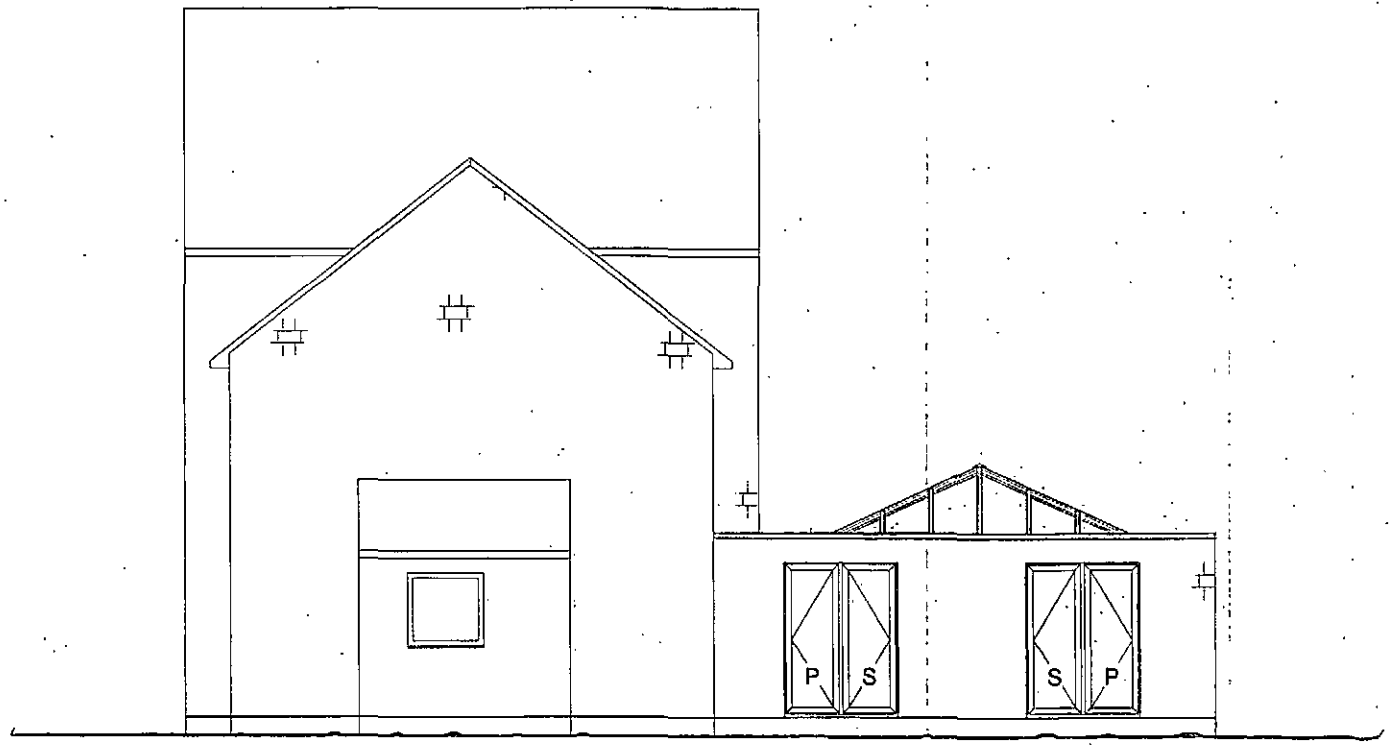


Proposed Site Address
MR & MRS ROYLES
MILLBROOK HOUSE
MORTIMER ROAD
PEINSTONE
S36 9FJ
SOUTH YORKSHIRE

A4
Drawing Scale: 1:100

RoofWright

Proposed Left Elevation

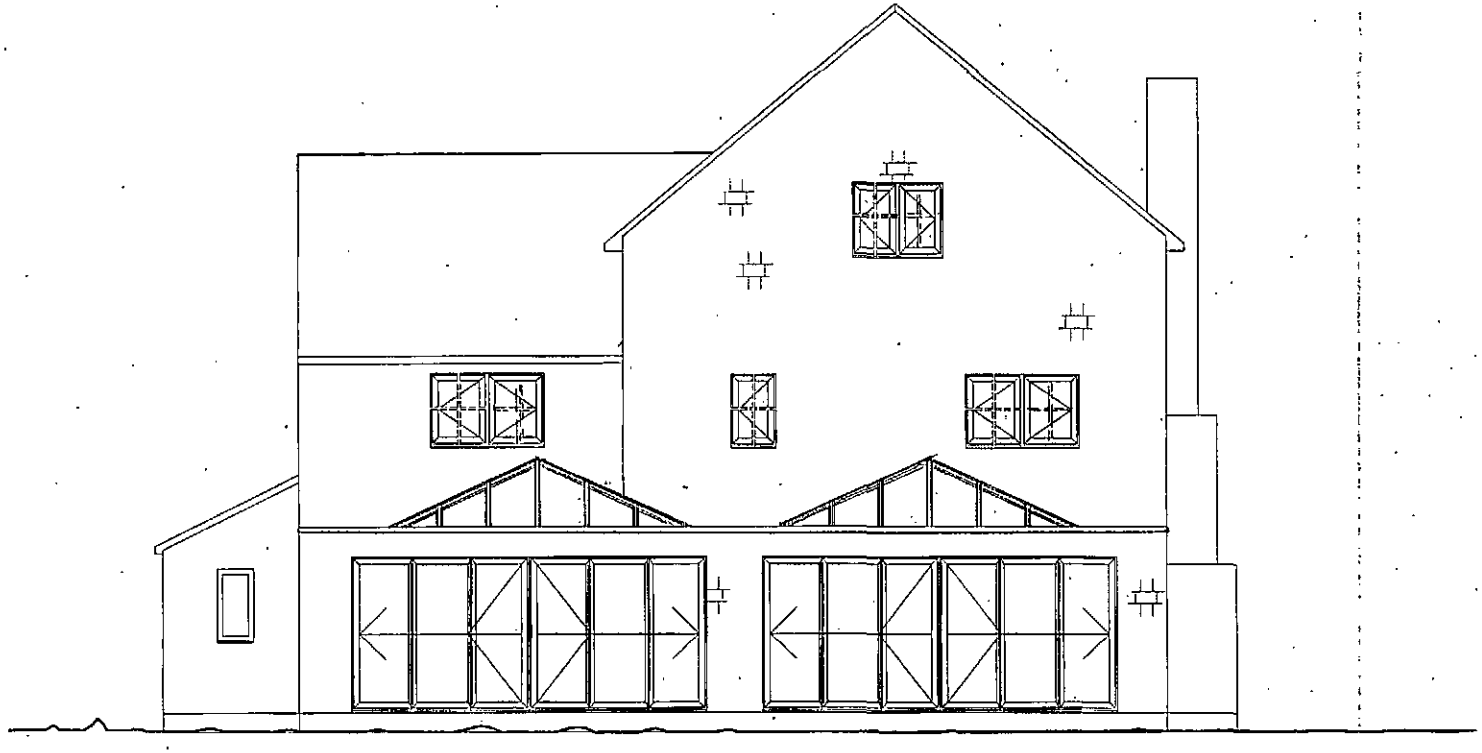


Proposed Site Address

MR & MRS ROYLES
MILLBROOK HOUSE
MORTIMER ROAD
PEINSTONE
S36 9FJ
SOUTH YORKSHIRE

A4
Drawing Scale: 1:100

RoofWright

Proposed Front Elevation

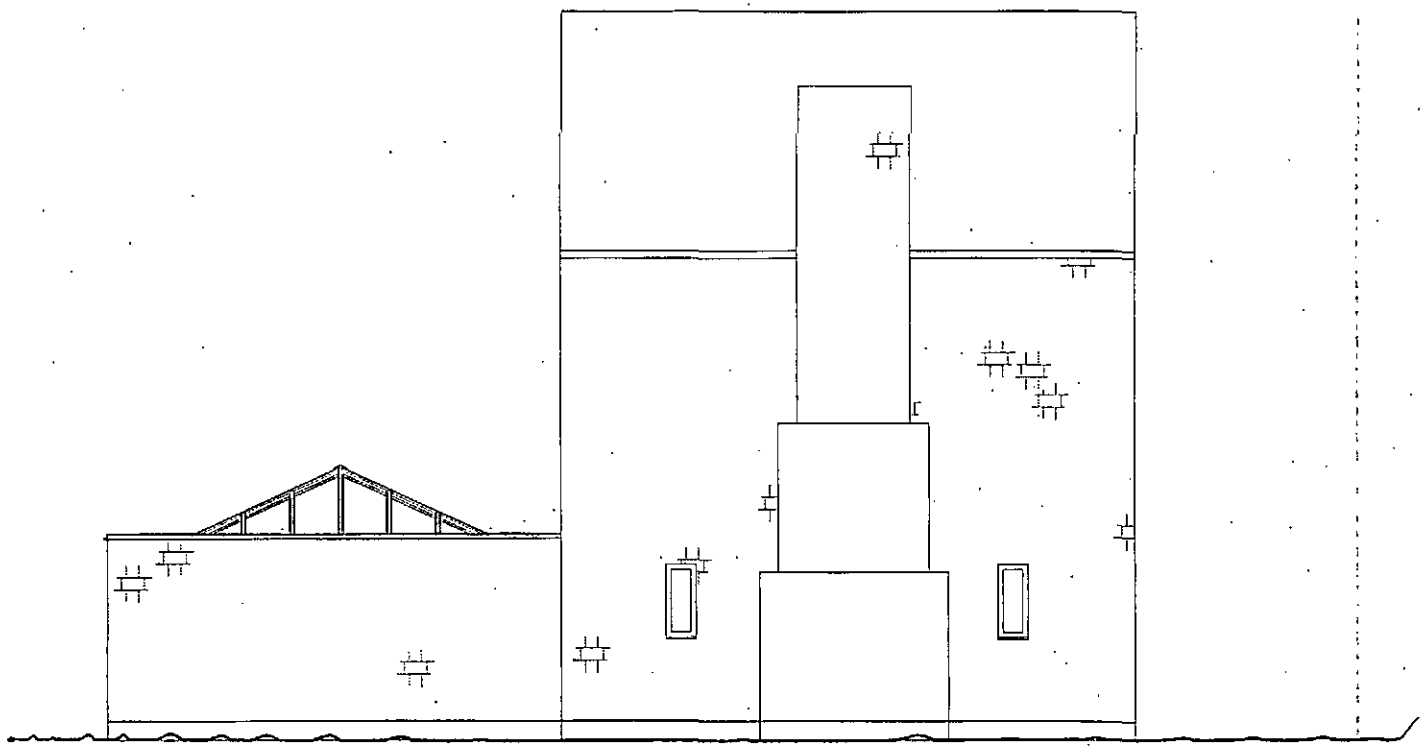


Proposed Site Address

MR & MRS ROYLES
MILLBROOK HOUSE
MORTIMER ROAD
PEINSTONE
S36 9FJ
SOUTH YORKSHIRE

A4
Drawing Scale: 1:100

RoofWright

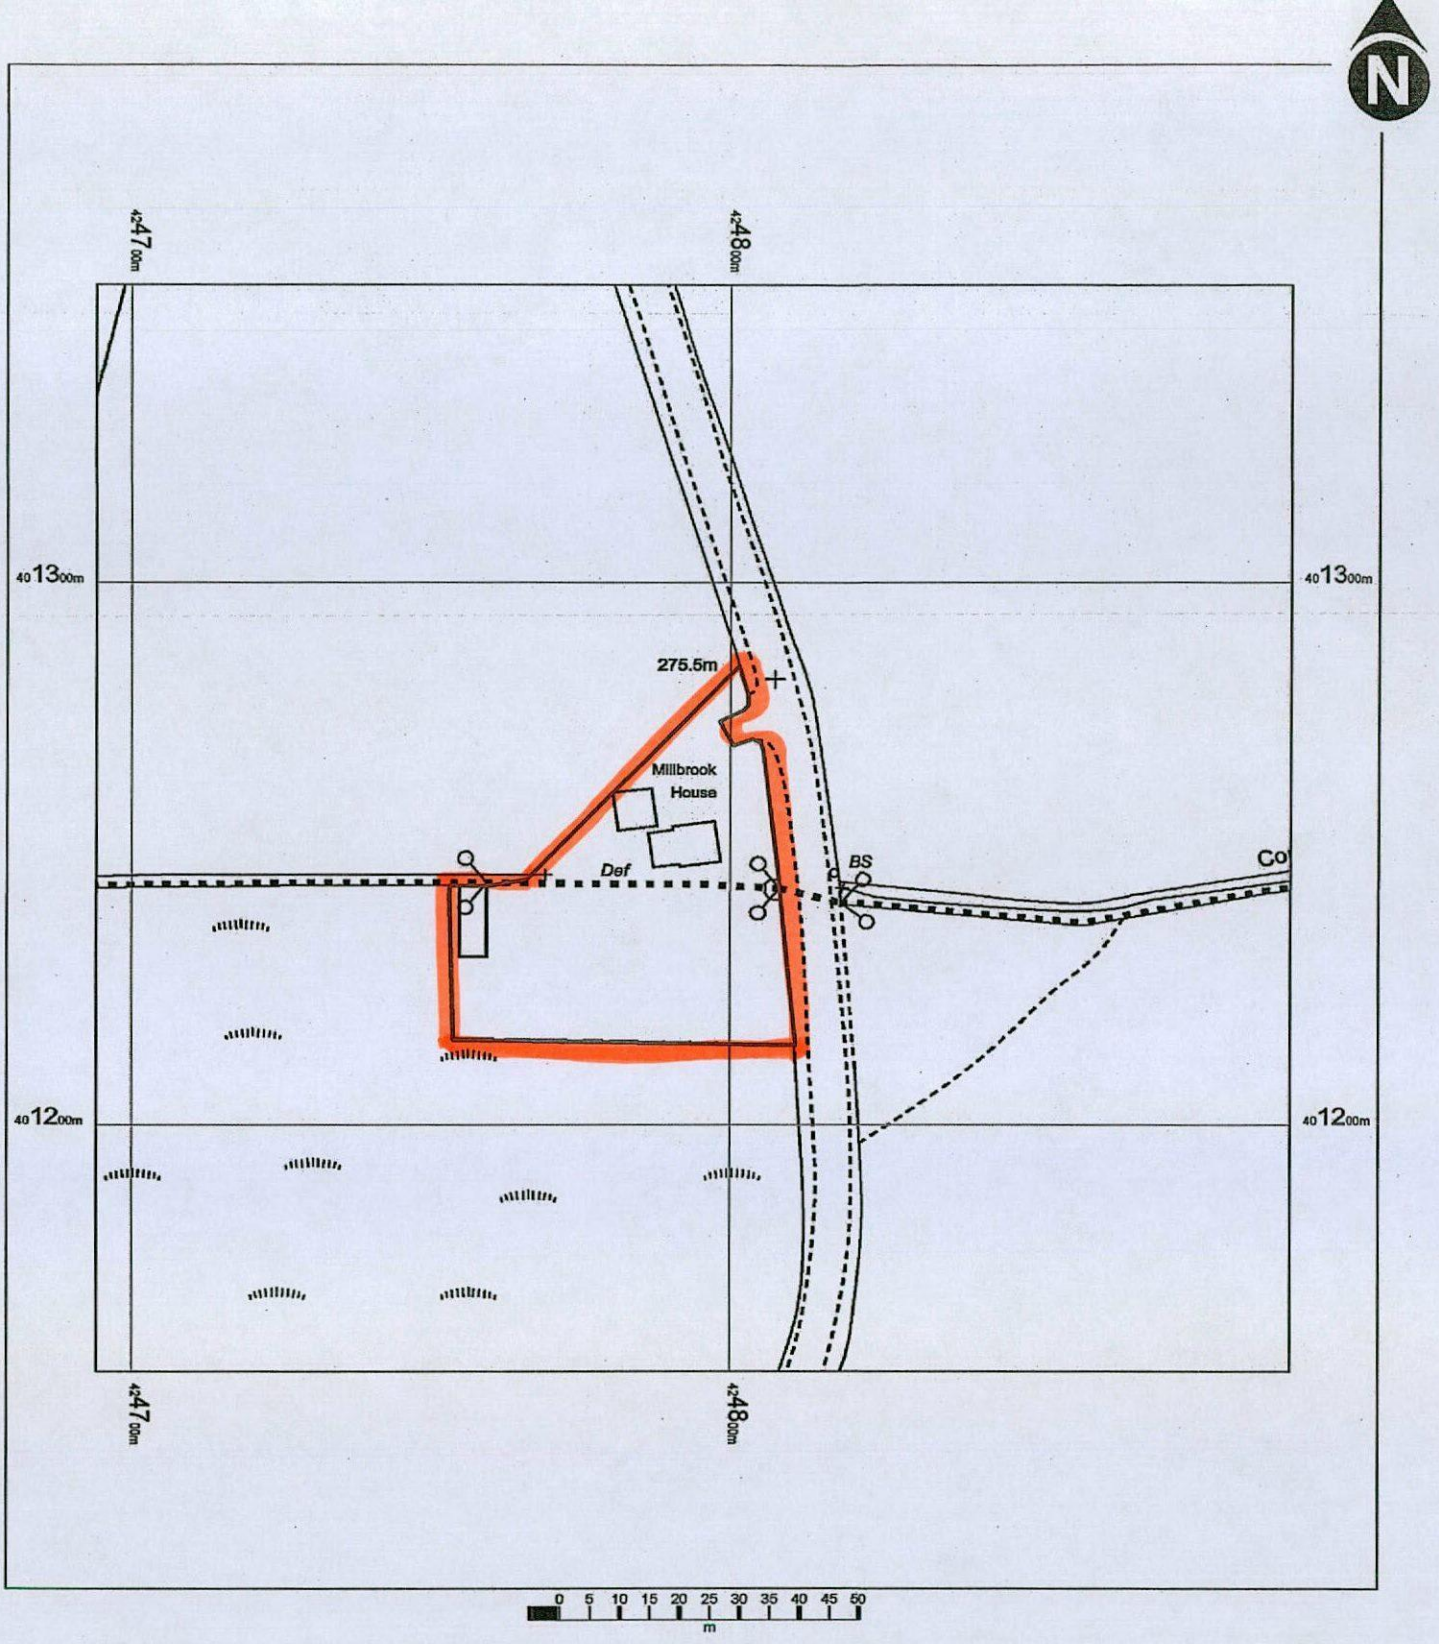

MILLBROOK HOUSE
S36 9FJ

OS MasterMap 1250/2500/10000 scale
10 April 2015, ID: BW1-00418105
maps.blackwell.co.uk

1:1250 scale print at A4, Centre: 424794 E, 401254 N

©Crown Copyright Ordnance Survey. Licence no. 100041040

N


Mapping sourced from Ordnance Survey

BLACKWELL'S
www.blackwellmapping.co.uk
TEL: 0113 245 2623
comments@maps.blackwell.co.uk

MR & MRS ROYLES
MILLBROOK HOUSE
MORTIMER ROAD

PEINSTONE
SOUTH YORKSHIRE
S36 9FJ

Existing Plan View (With Boundary)

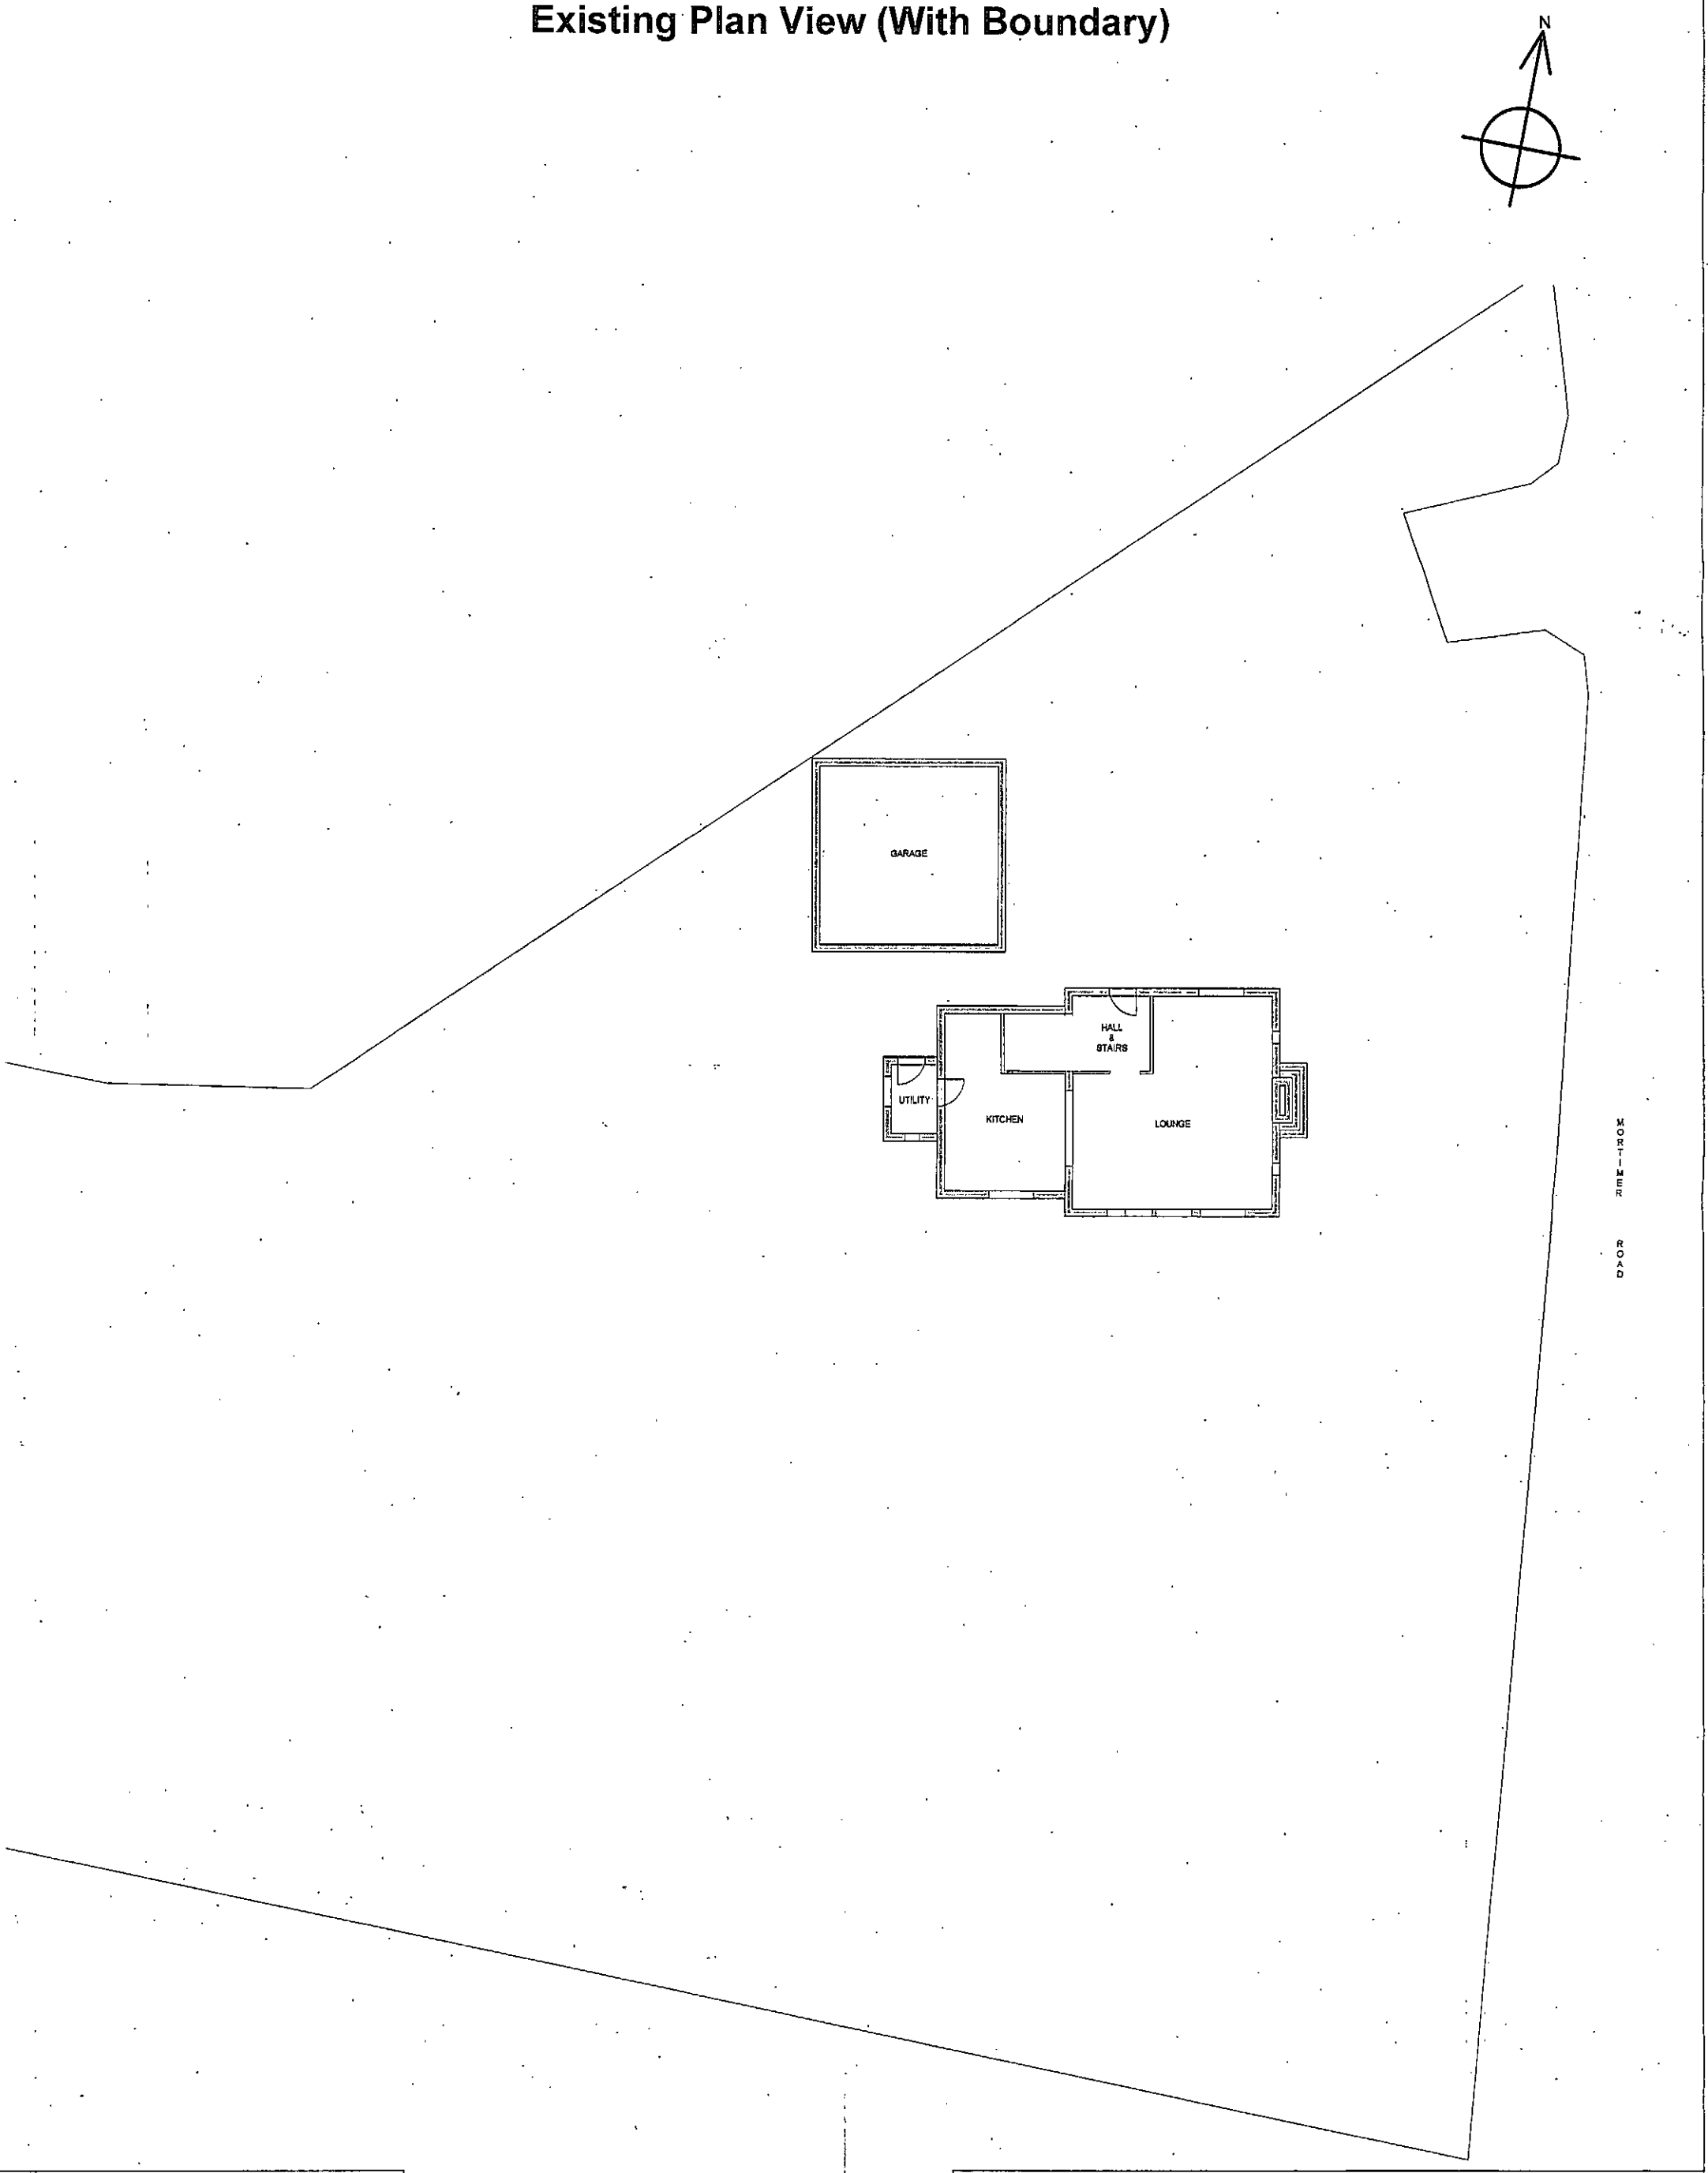

Existing Site Address

MR & MRS ROYLES
MILLBROOK HOUSE
MORTIMER ROAD
PEINSTONE
S36 9FJ
SOUTH YORKSHIRE

A3

Drawing Scale: 1:200

RoofWright