

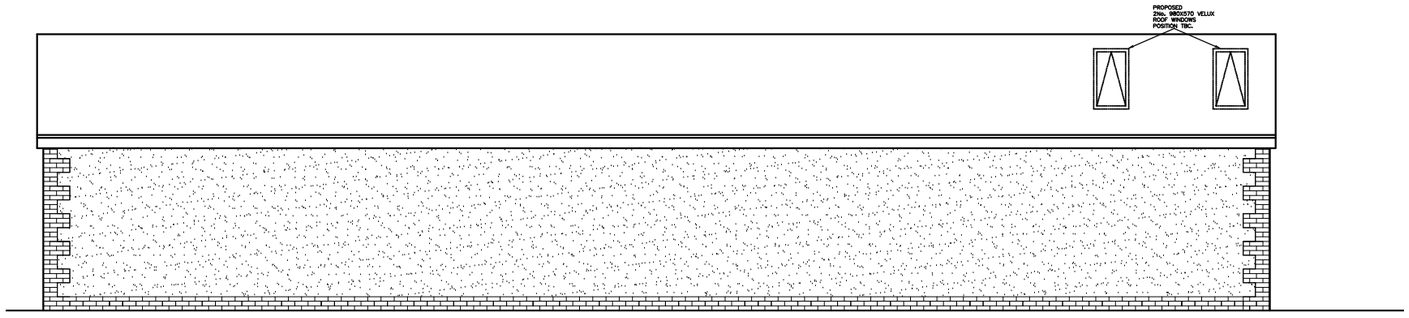



- PROPOSED SIDE ELEVATION @1:100

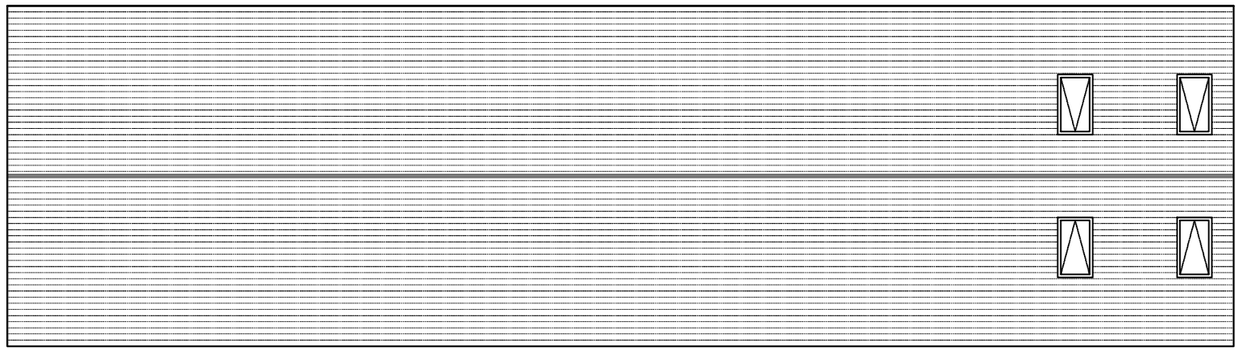


- PROPOSED ROOF PLAN @1:100

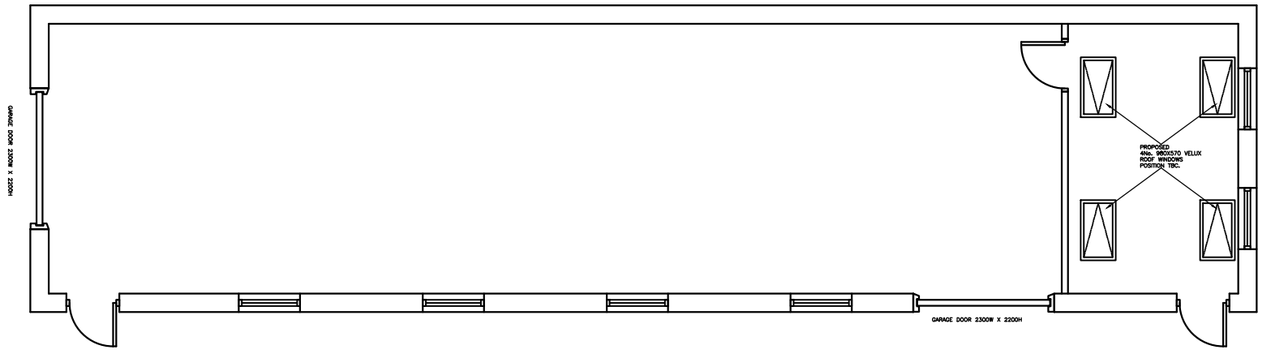


- PROPOSED FLOOR PLAN @1:100

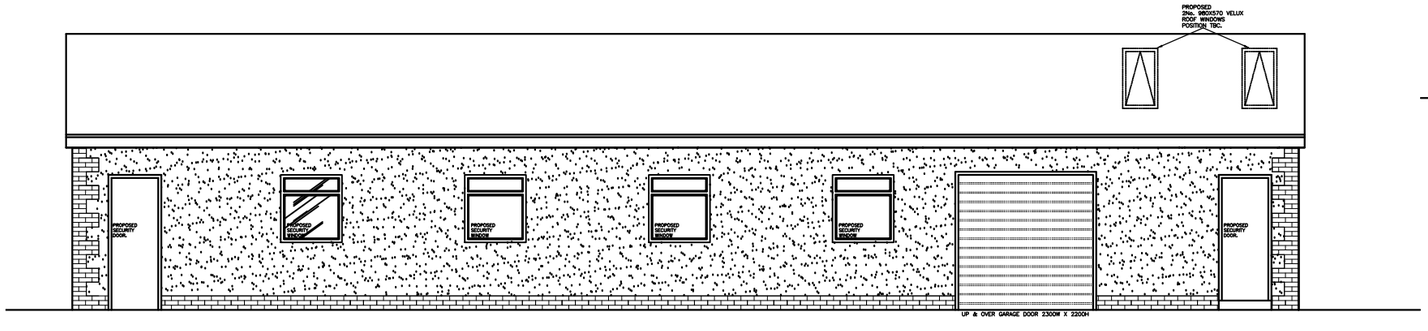

- PROPOSED SIDE ELEVATION ELEVATION @1:100

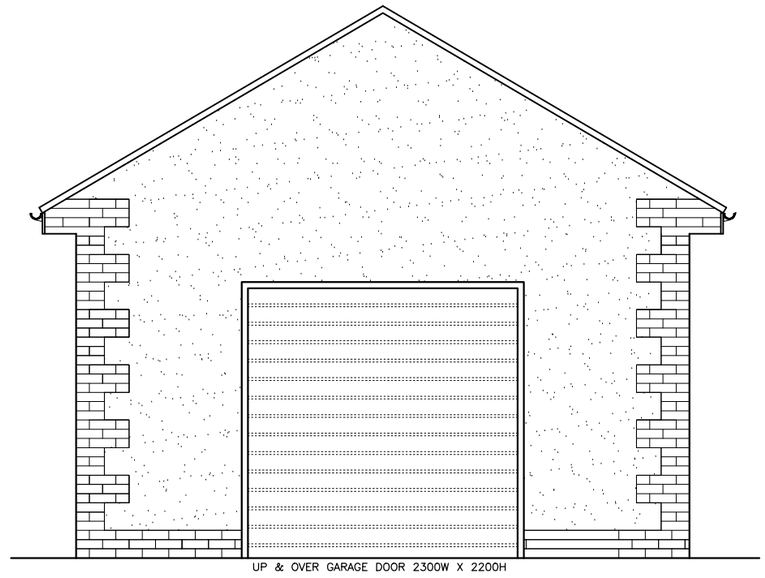

- PROPOSED FRONT ELEVATION @1:50

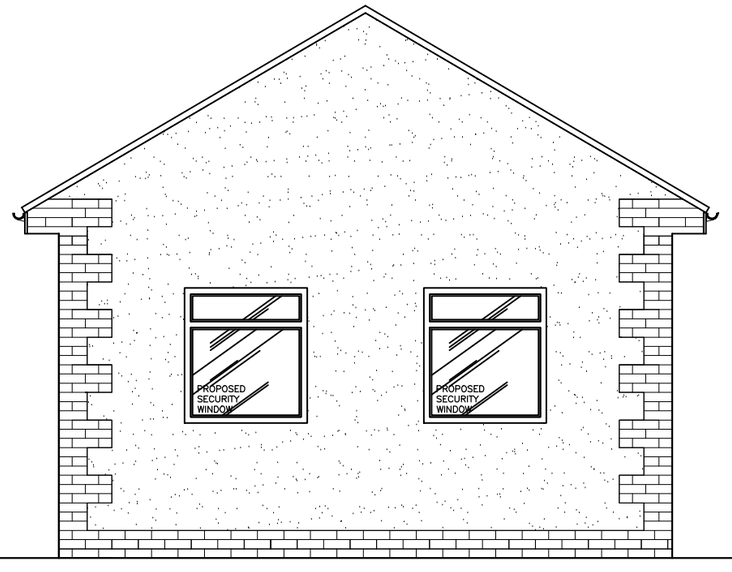

- PROPOSED REAR ELEVATION @1:50

CLIENT
MR M SPIVAK

LOCATION
44 CALDER AVENUE, ROYSTO
S71 4AS

TITLE
PROPOSED GARAGE PLANS & ELEVATIONS FOR PLANNING PURPOSES.

JOB NO.	1015
SCALE	1:50 @A3
DRAWN BY	
DATE	12.11.2015.
DRAWING NO.	1015.007.
REVISION	

Please Note:
All dimensions to be checked or site prior to any ordering of materials or construction works.