




EXISTING GROUND FLOOR PLAN

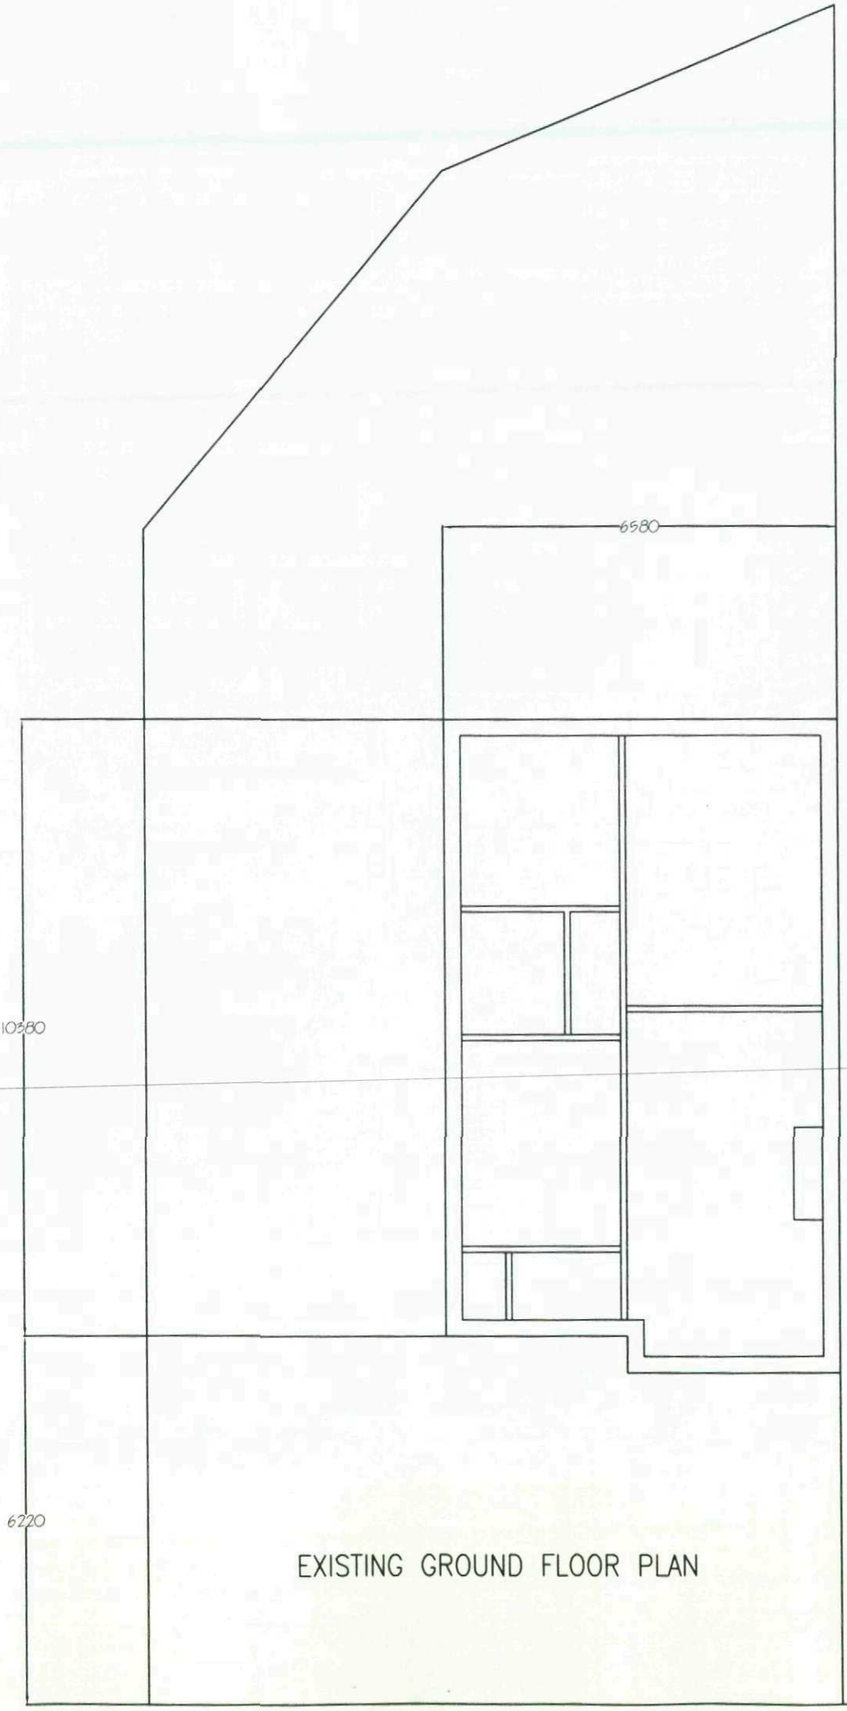

EXISTING SIDE ELEVATION

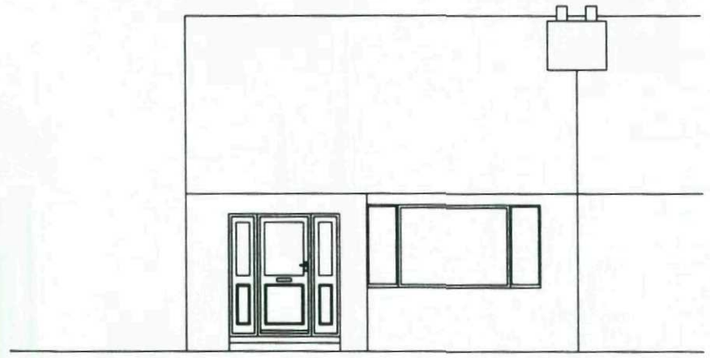

EXISTING FRONT ELEVATION

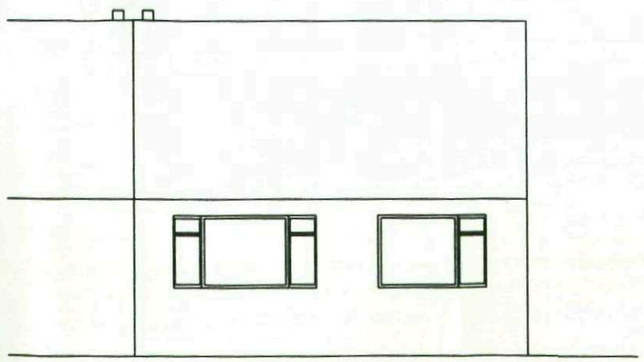

EXISTING REAR ELEVATION


SHEET 1

APPLICATION FOR EXTENSION


BY. ALAN MCLOUGHLIN

1 OAKWOOD CRESCENT
ROYSTON BARNSLEY
S71 4HA

EXISTING PROPERTY SHOWN
SCALE 1:100

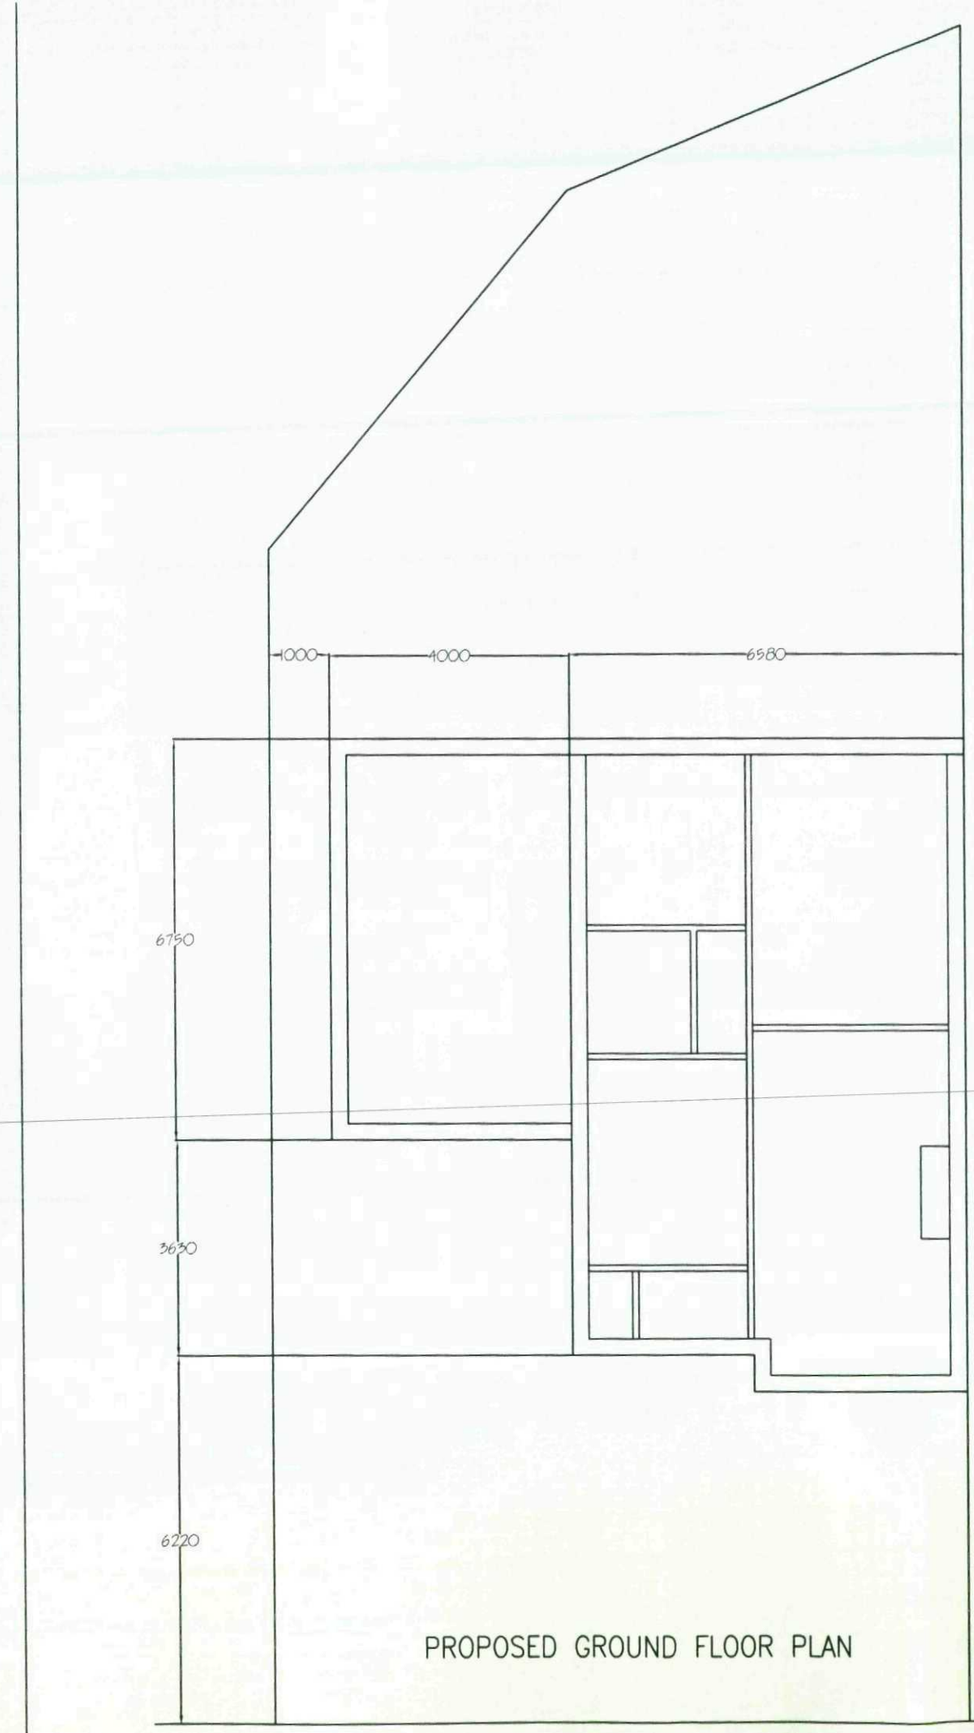


PROPOSED GROUND FLOOR PLAN

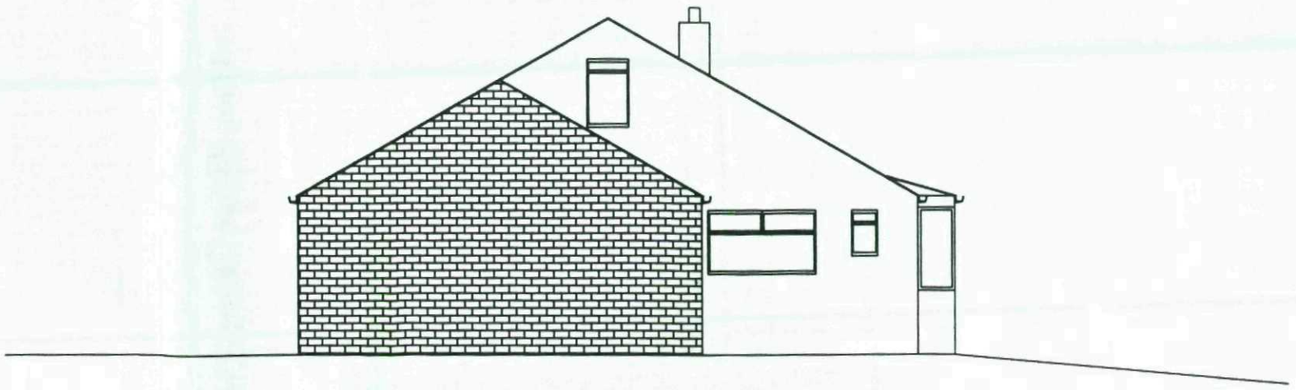

PROPOSED SIDE ELEVATION



PROPOSED FRONT ELEVATION

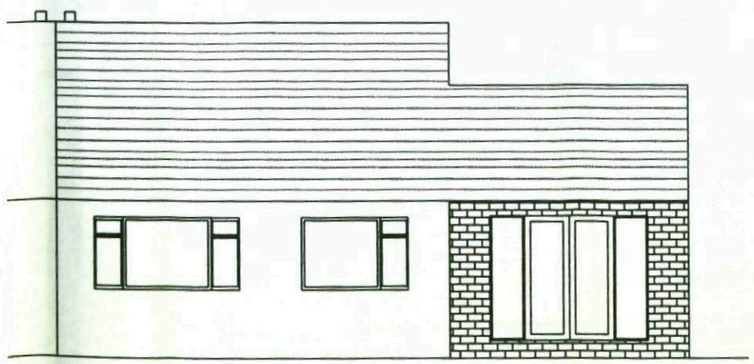

PROPOSED REAR ELEVATION

SHEET 2

APPLICATION FOR EXTENSION

BY. ALAN MCLOUGHLIN

1 OAKWOOD CRESCENT
ROYSTON BARNSLEY
S71 4HA

PROPOSED EXTENSION SHOWN
SCALE 1:100