


ELEVATION OF PLOTS 1-6 FROM PONTEFRACT ROAD

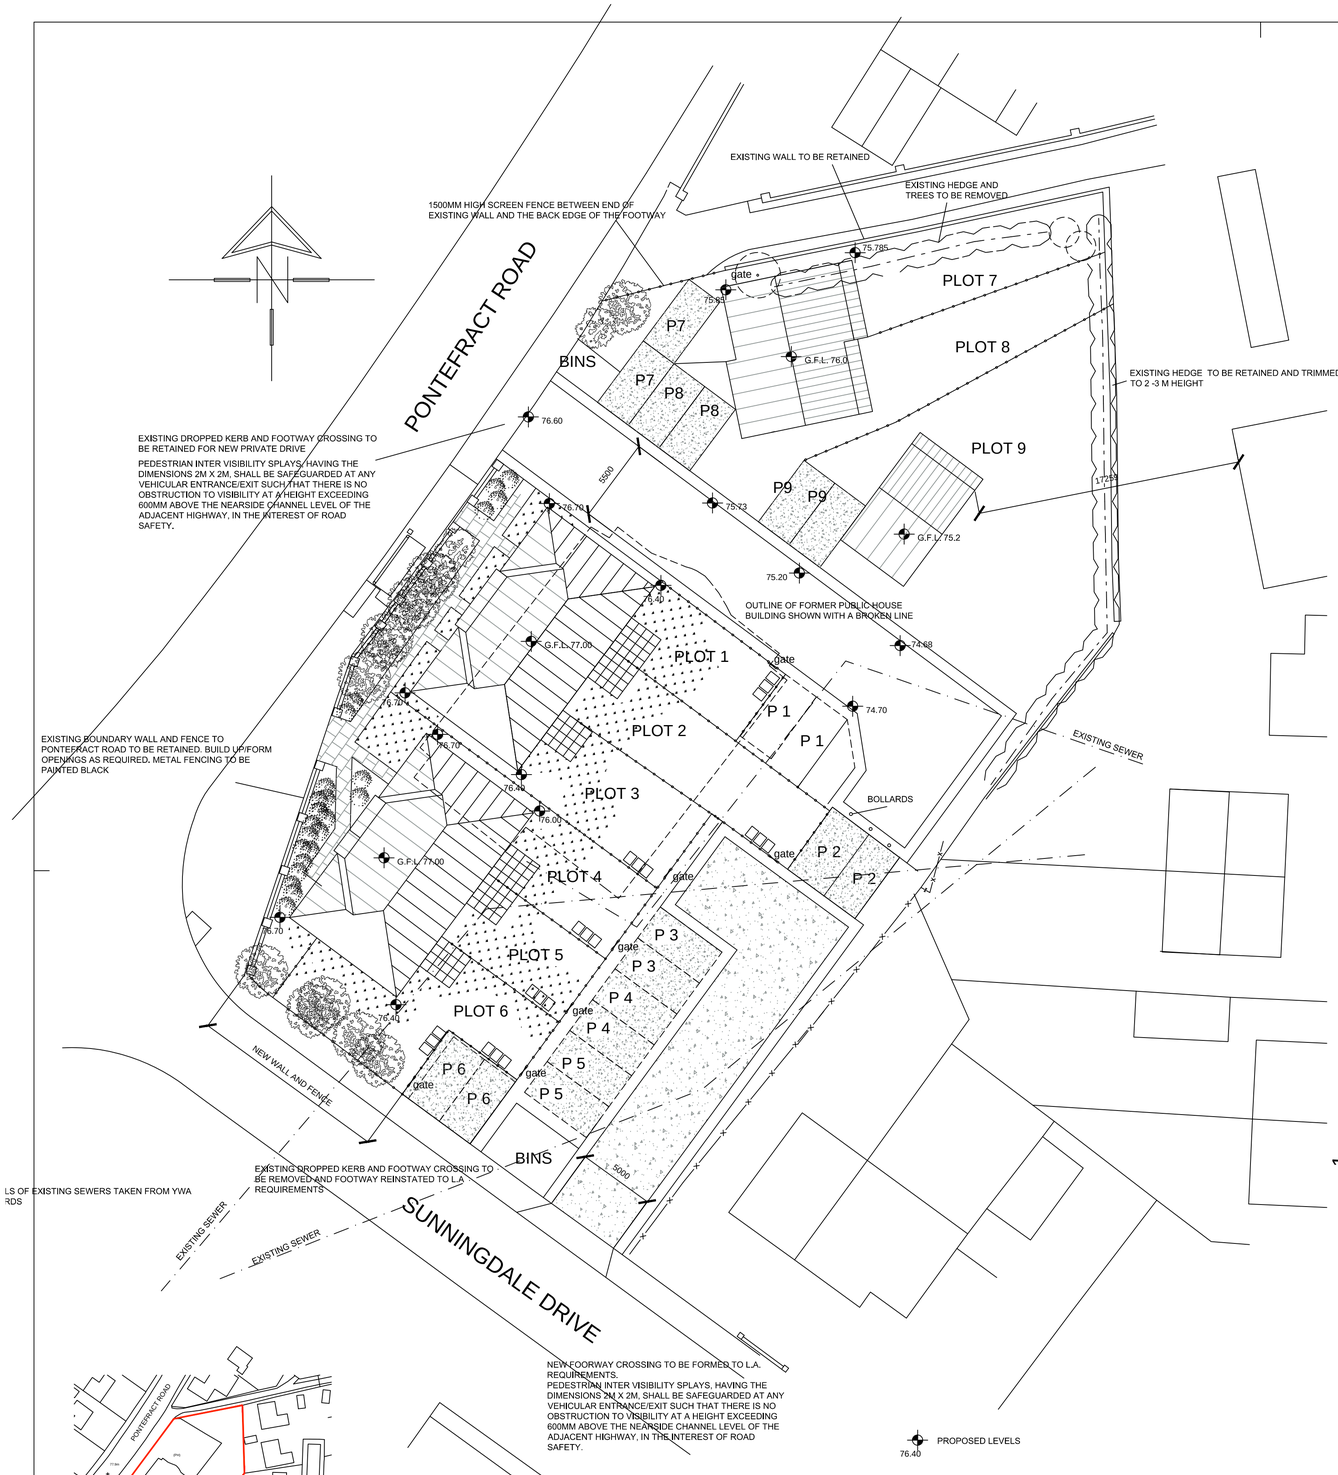


PROPOSED LEVELS
76.40

FOR EXISTING BOUNDARY DETAILS SEE SITE SURVEY


LS OF EXISTING SEWERS TAKEN FROM YWA
RDS




LOCATION PLAN
SCALE 1:1250

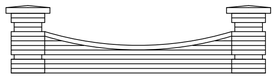

WALL TO FRONTAGE

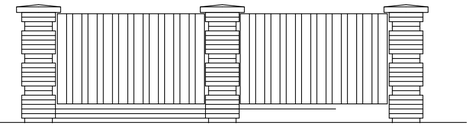

FENCE TO SUNNINGDALE DRIVE

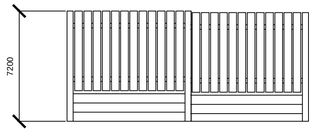

CONC POSTS
125X25MM DARK STAINED TIMBER FENCING AND RAILS
CONC GRAVEL BOARDS

SCREEN FENCE
1800MM HIGH OR AS DESCRIBED

White Agus PARTNERSHIP
ARCHITECTURAL SERVICES AND SURVEYORS
8 MORSTON BUSINESS PARK, WHALEY ROAD, BARUGH GREEN, BARNSLEY. S75 1HQ
Phone: 01226 208482
Fax: 01226 283030
Email: info@whiteaguspartnership.co.uk
Web: www.whiteaguspartnership.co.uk

Project.	Client.
RESIDENTIAL DEVELOPMENT ON SITE OF 'THE DARDS' PONTEFRACT ROAD CUDWORTH, BARNSLEY	ATTA DEVELOPMENTS LTD
Drawing Title. SITE PLAN	Date. OCT 2013 / Scale. 1:200 @ A1
	Ref. 13-043 / Dwg. No. 01 / Rev. C

Date	Suffix	Description	Date	Suffix	Description
28-11-13	A	SECTION LINES ADDED			
03-12-13	B	PLOTS 7-10 REVISED			
11-12-13	C	REVISED TO P.O. REQUIREMENTS			