


A1

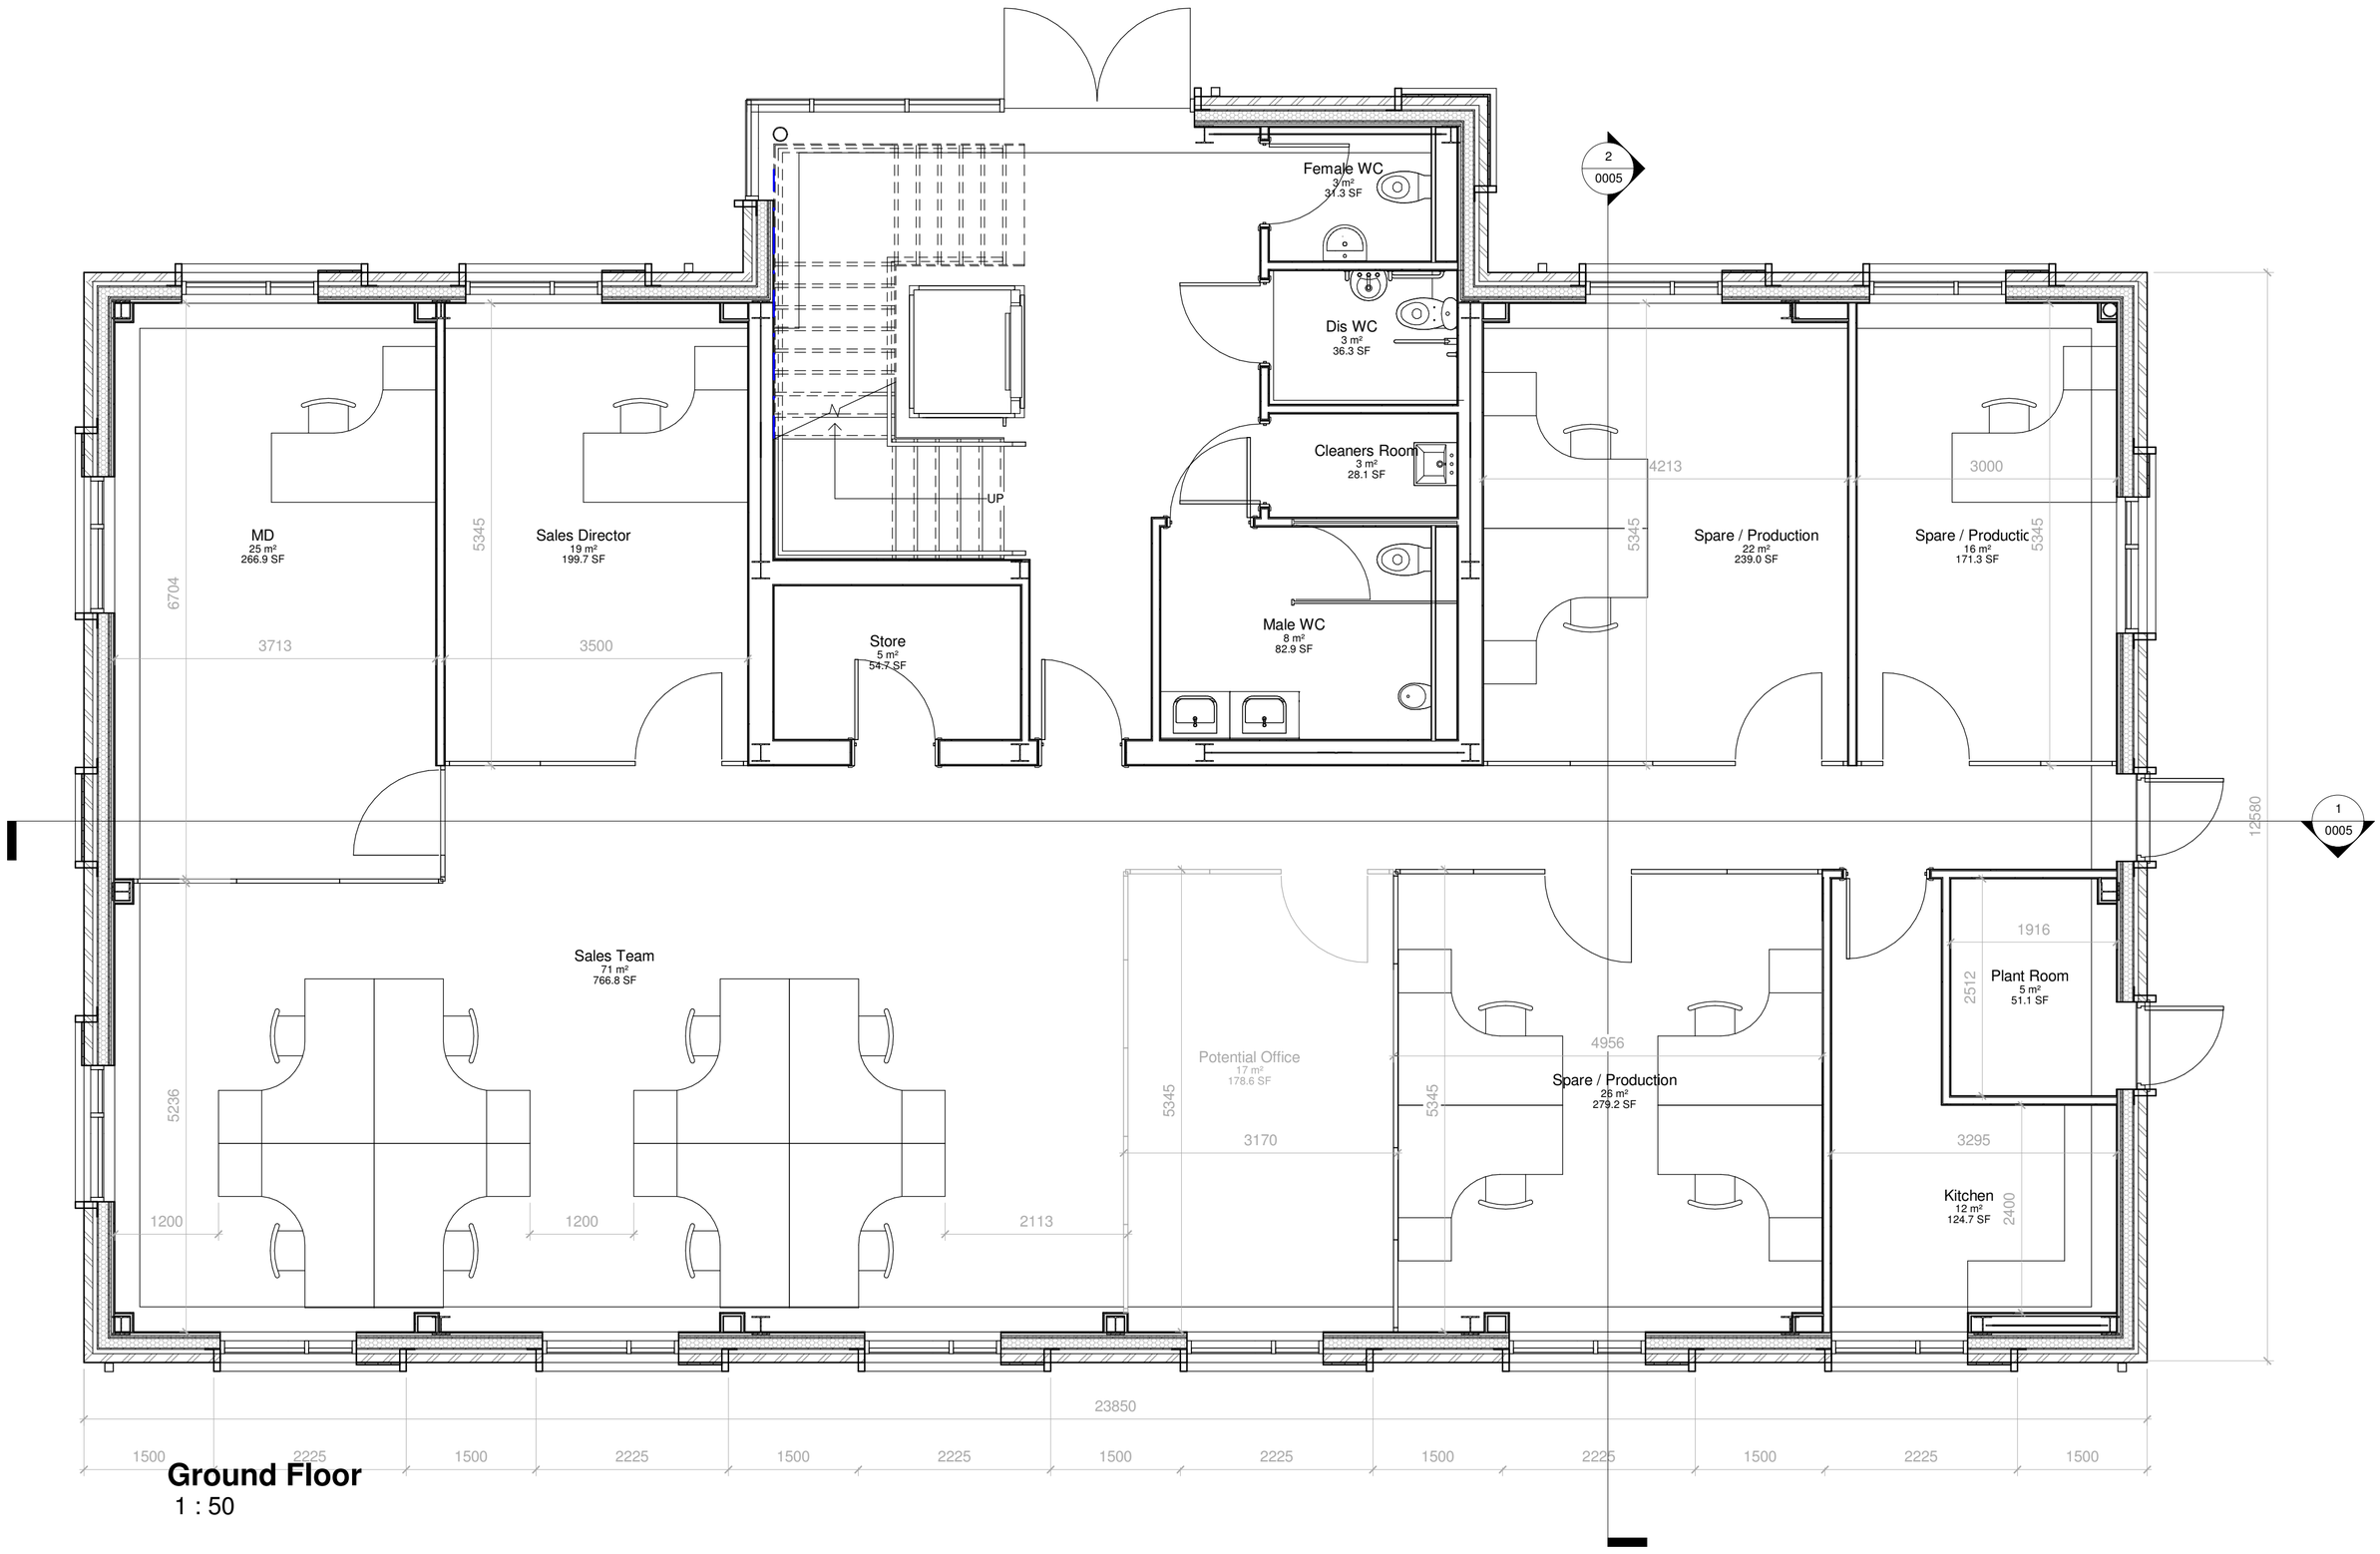

Ground Floor
1 : 50

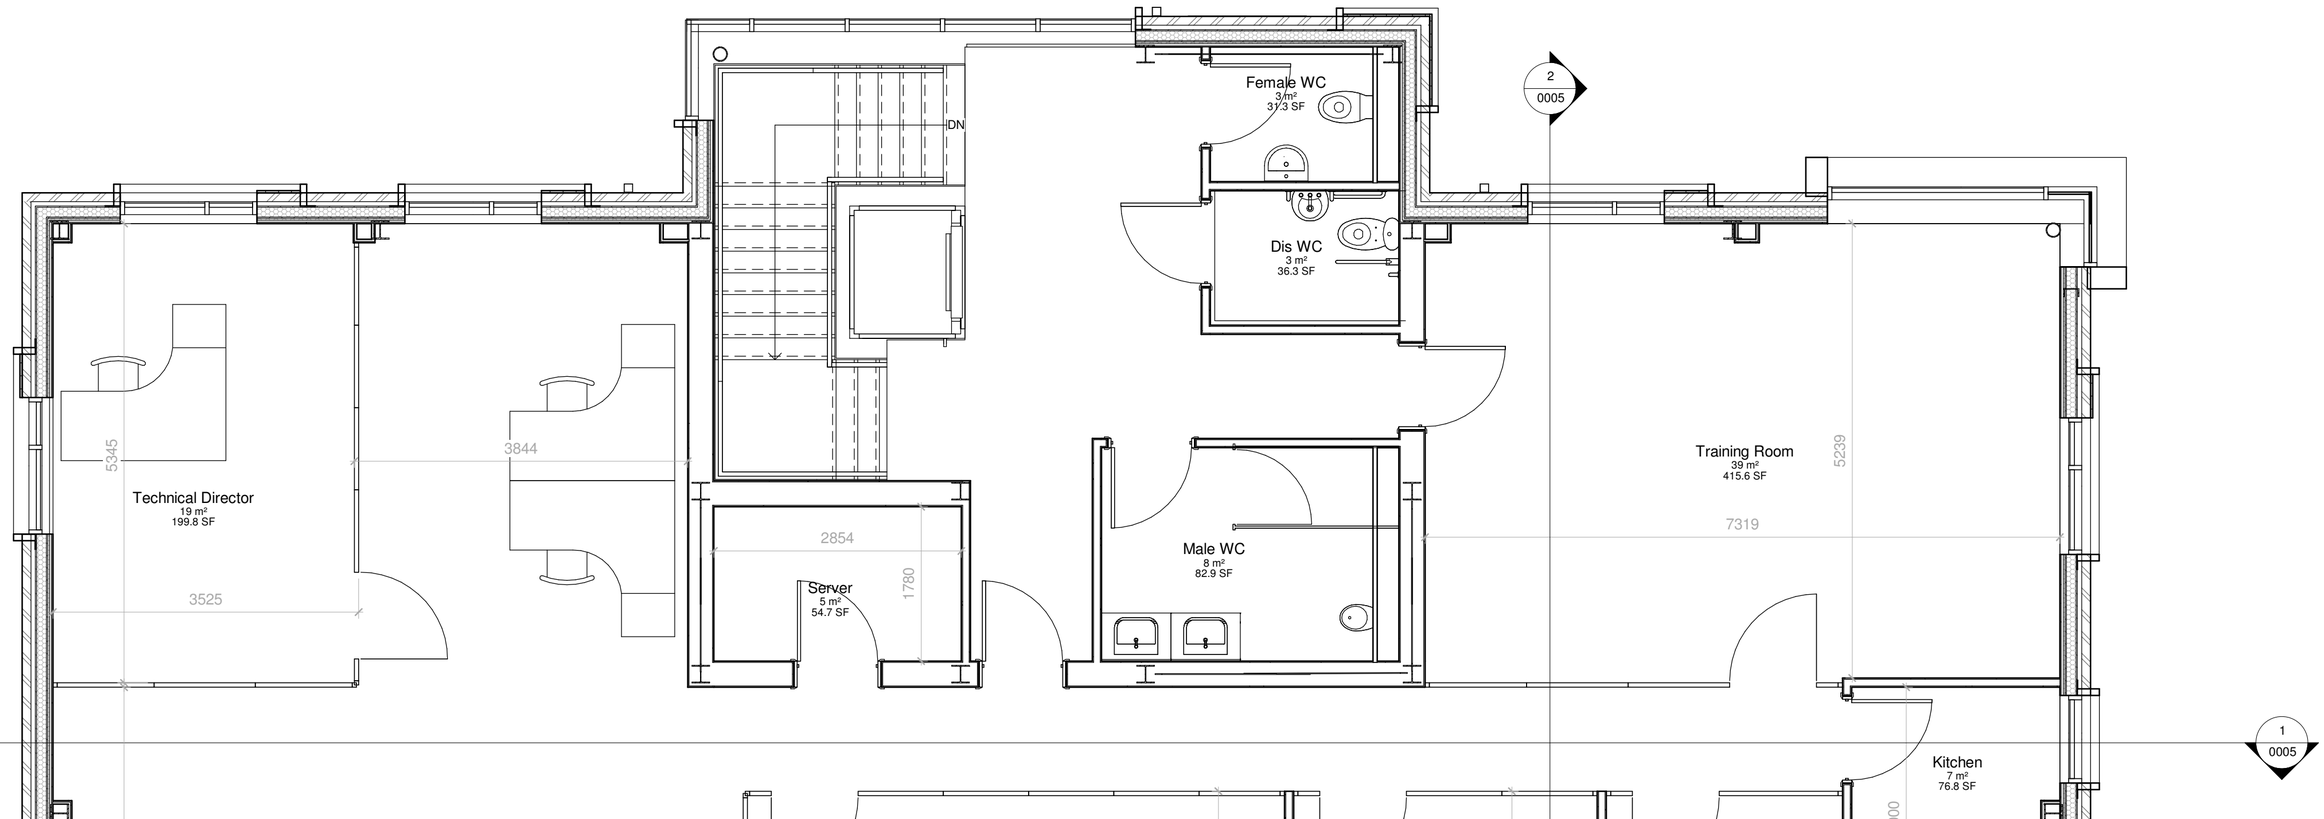

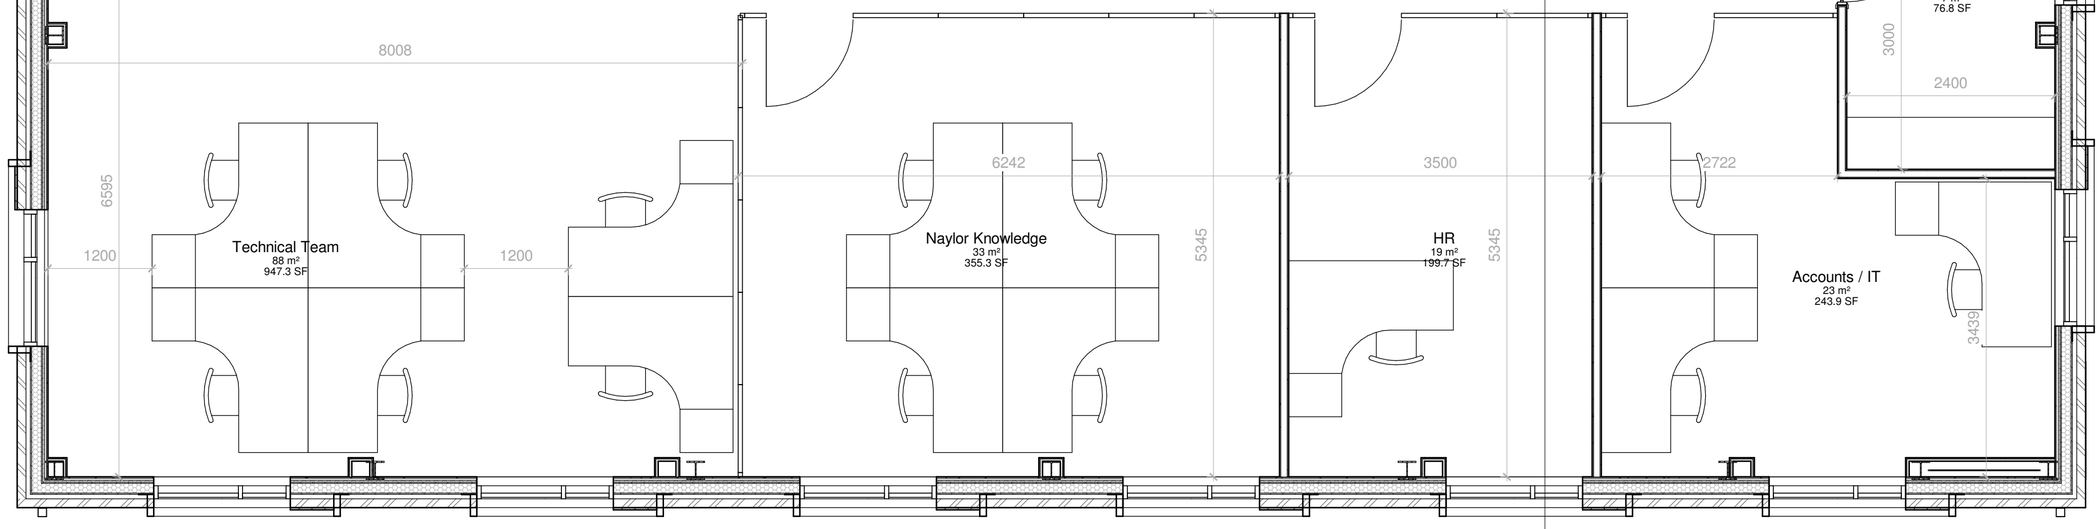

First Floor
1 : 50

P6	Revised issue to planning	MR	MR	06-05-22
P5	Planning Submitted	MR	MR	22-02-22
P4	Revised to show building mirrored	MR	MR	15-10-21
P3	Amended to suit clients comments	MR	MR	06-07-21
P2	Amended to suit clients comments	MR	MR	28-06-21
P1	FIRST DRAFT	MR	MR	15.06.21
Rev	Description	Drawn	Checked	Date

Document Status : **S2**

Purpose of Issue: **FOR PLANNING**

MARTIN WALSH ARCHITECTURAL

Firth Buildings, 99 - 103 Leeds Rd, Dewsbury, WF12 7BU t: 01924 464342

e: info@martinwalsh.co.uk w: www.martinwalsh.co.uk

Project
Proposed Office Building at
Naylors, Whaley Road, Barugh Green

Title
Proposed Floor Plans

Client
Naylors

MWA Project	Scale	Original Paper Size	Paper Orientation	Drawn
6396	1 : 50	@A1	PORT	MJR

File Identifier

Project	Originator	Volume	Level	Type	Role	Number	Revision
NDWR -	MWA -	01 -	XX -	DR -	A -	0001	P6

Copyright © 2020 Martin Walsh Architectural. All Rights Reserved.
Martin Walsh Architectural is the trading name of Martin Walsh Architectural Limited. Registered in England Number 4496049