


FRONT ELEVATION
AS EXISTING SCALE 1:100




SIDE ELEVATION
AS EXISTING SCALE 1:100




REAR ELEVATION
AS EXISTING SCALE 1:100

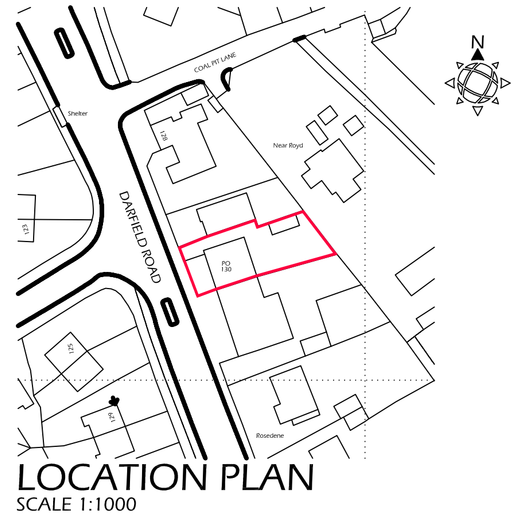


LOCATION PLAN
SCALE 1:1000

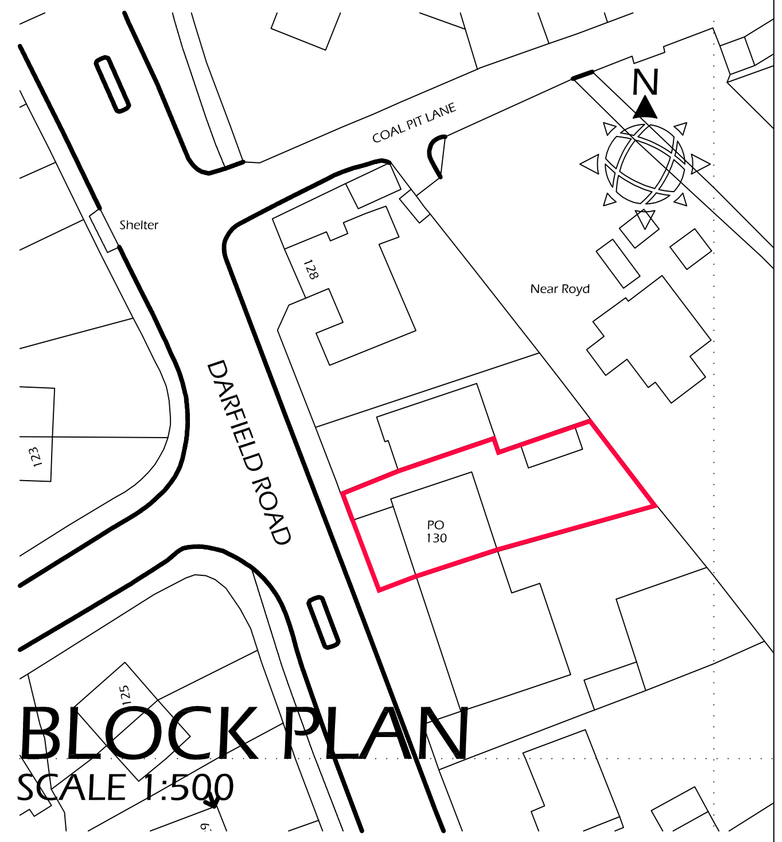


BLOCK PLAN
SCALE 1:500

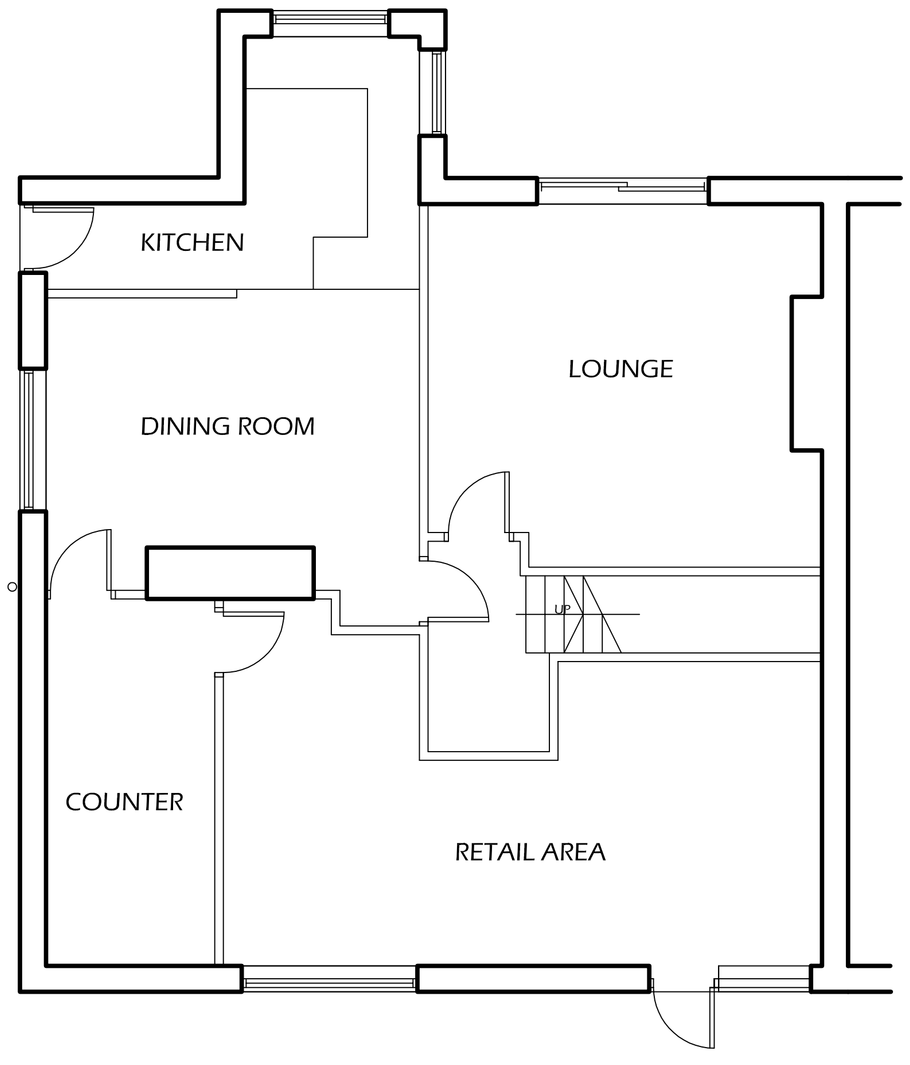

GROUND FLOOR PLAN
AS EXISTING SCALE 1:50

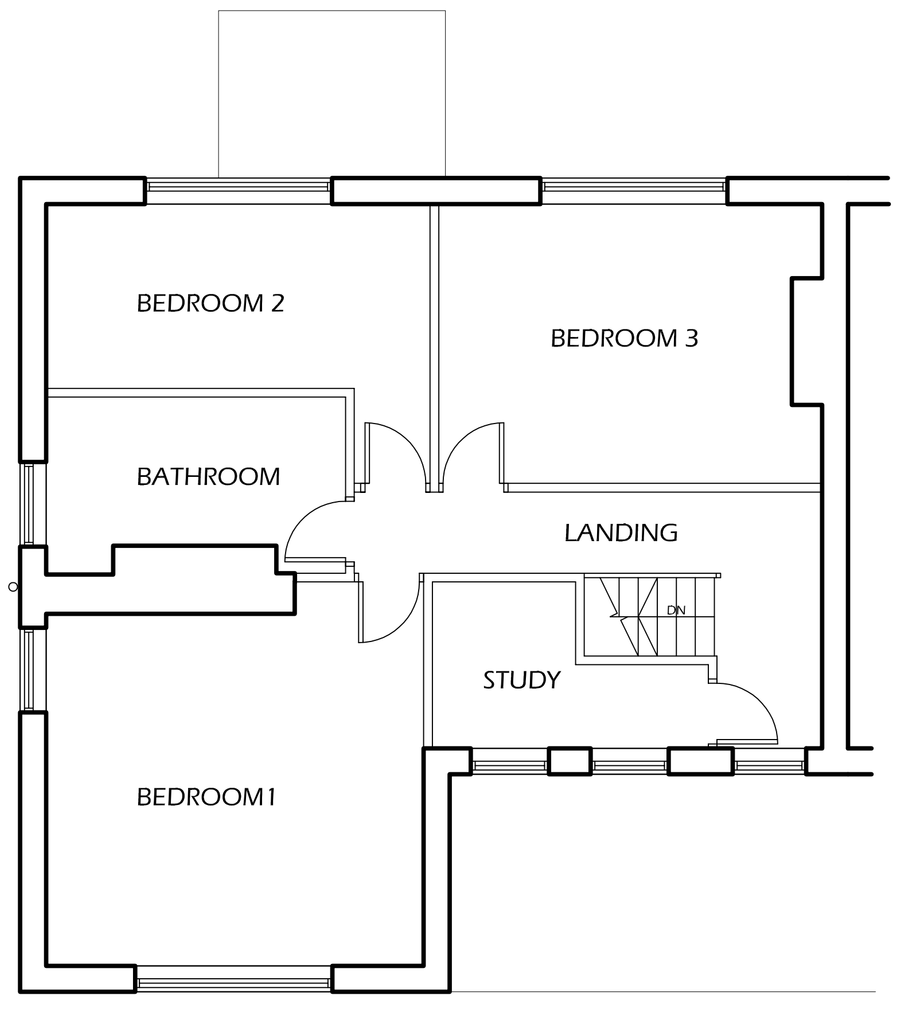

FIRST FLOOR PLAN
AS EXISTING SCALE 1:50

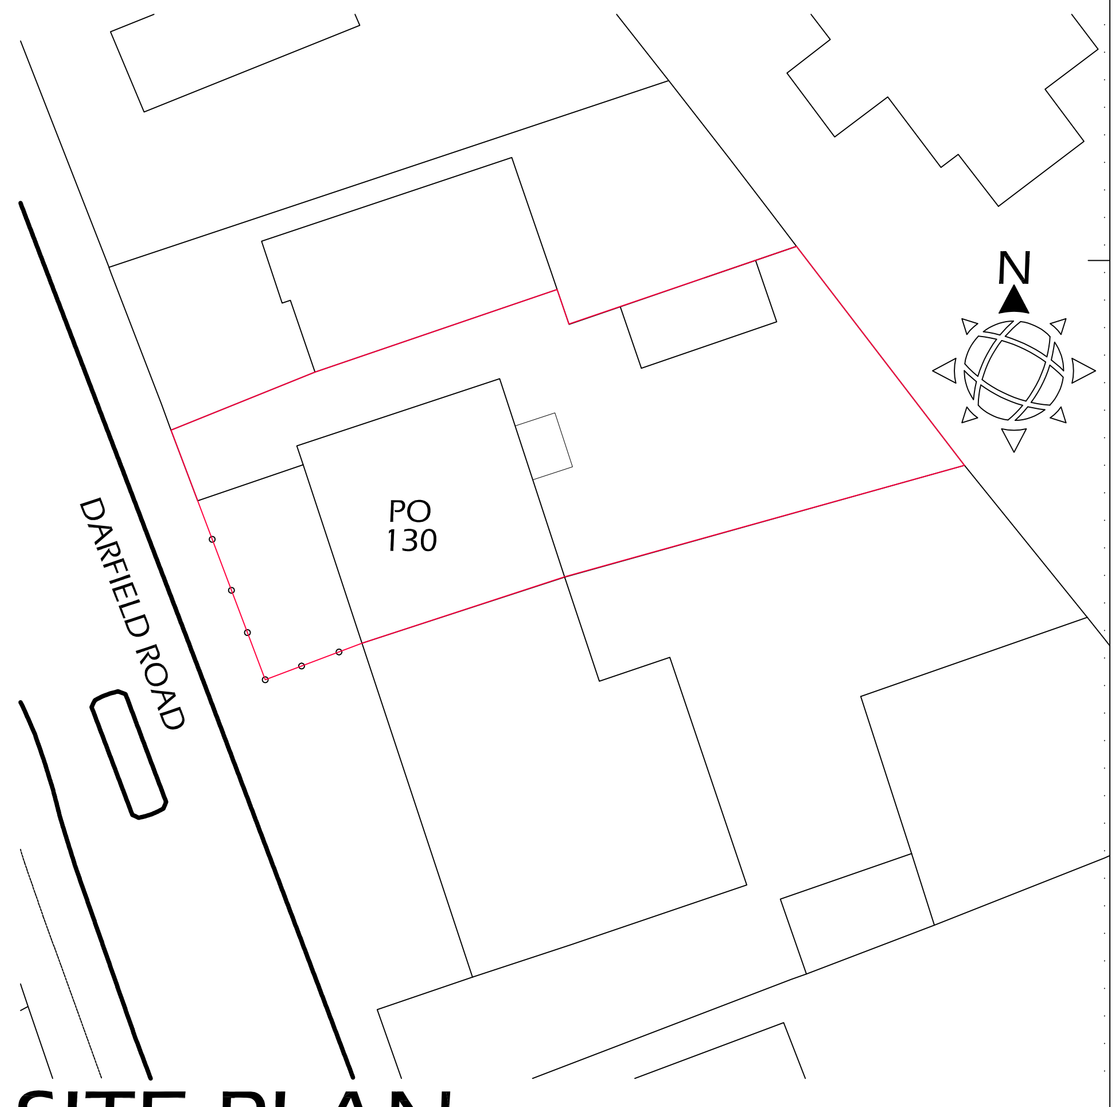

SITE PLAN SCALE 1:200

Chartered Institute of Architectural Technologists
Registered Practice

1. THIS DRAWING AND THE COPYRIGHTS AND PATENTS THEREIN ARE THE PROPERTY OF NYP ARCHITECTURAL SERVICES LLP REGISTERED IN ENGLAND AND WALES No. 4631338 AND MAY BE USED OR REPRODUCED ONLY UNDER CONTRACT.

2. CONTRACTORS AND SUB-CONTRACTORS MUST CHECK AND AGREE ALL DIMENSIONS BEFORE PREPARING SHOP DRAWINGS OR COMMENCING WORK ON SITE

3. CONTRACTORS ARE RESPONSIBLE FOR INFORMING THE DESIGNER OF ANY DISCREPANCY DISCOVERED ON THIS DRAWING OR BETWEEN THIS DRAWING AND ANY OTHER RELATED DOCUMENT ISSUED UNDER THE STANDARD FORM OF CONTRACT IN RESPECT OF THE WORK.

4. WRITTEN DIMENSIONS ONLY ARE TO BE USED FROM THIS DRAWING. IF IN ANY DOUBT ASK FOR CLARIFICATION.

Notes.

Revisions.

Date	Suffix	Description	Date	Suffix	Description

NYP ARCHITECTURAL SERVICES
The Grove, High Street, Dodworth, Barnsley, S75 3RQ. Tel: 01226 200989. E-mail : scott@nypas.co.uk / stephen@nypas.co.uk

Project. PROPOSED CHANGE OF USE
130 DARFIELD ROAD, CUDWORTH
BARNSLEY, S72-8RJ

Client.

Drawing Title. PLANS , ELEVATIONS AS EXISTING

Date. AUGUST 2015

Scale. AS INDICATED

Ref. 02/06

Dwg. No. 01

Rev.

SHEET SIZE A1