EAST (FRONT) ELEVATION - 1:50 @ A1

SOUTH ELEVATION - 1:50 @ A1

WEST (REAR) ELEVATION - 1:50 @ A1

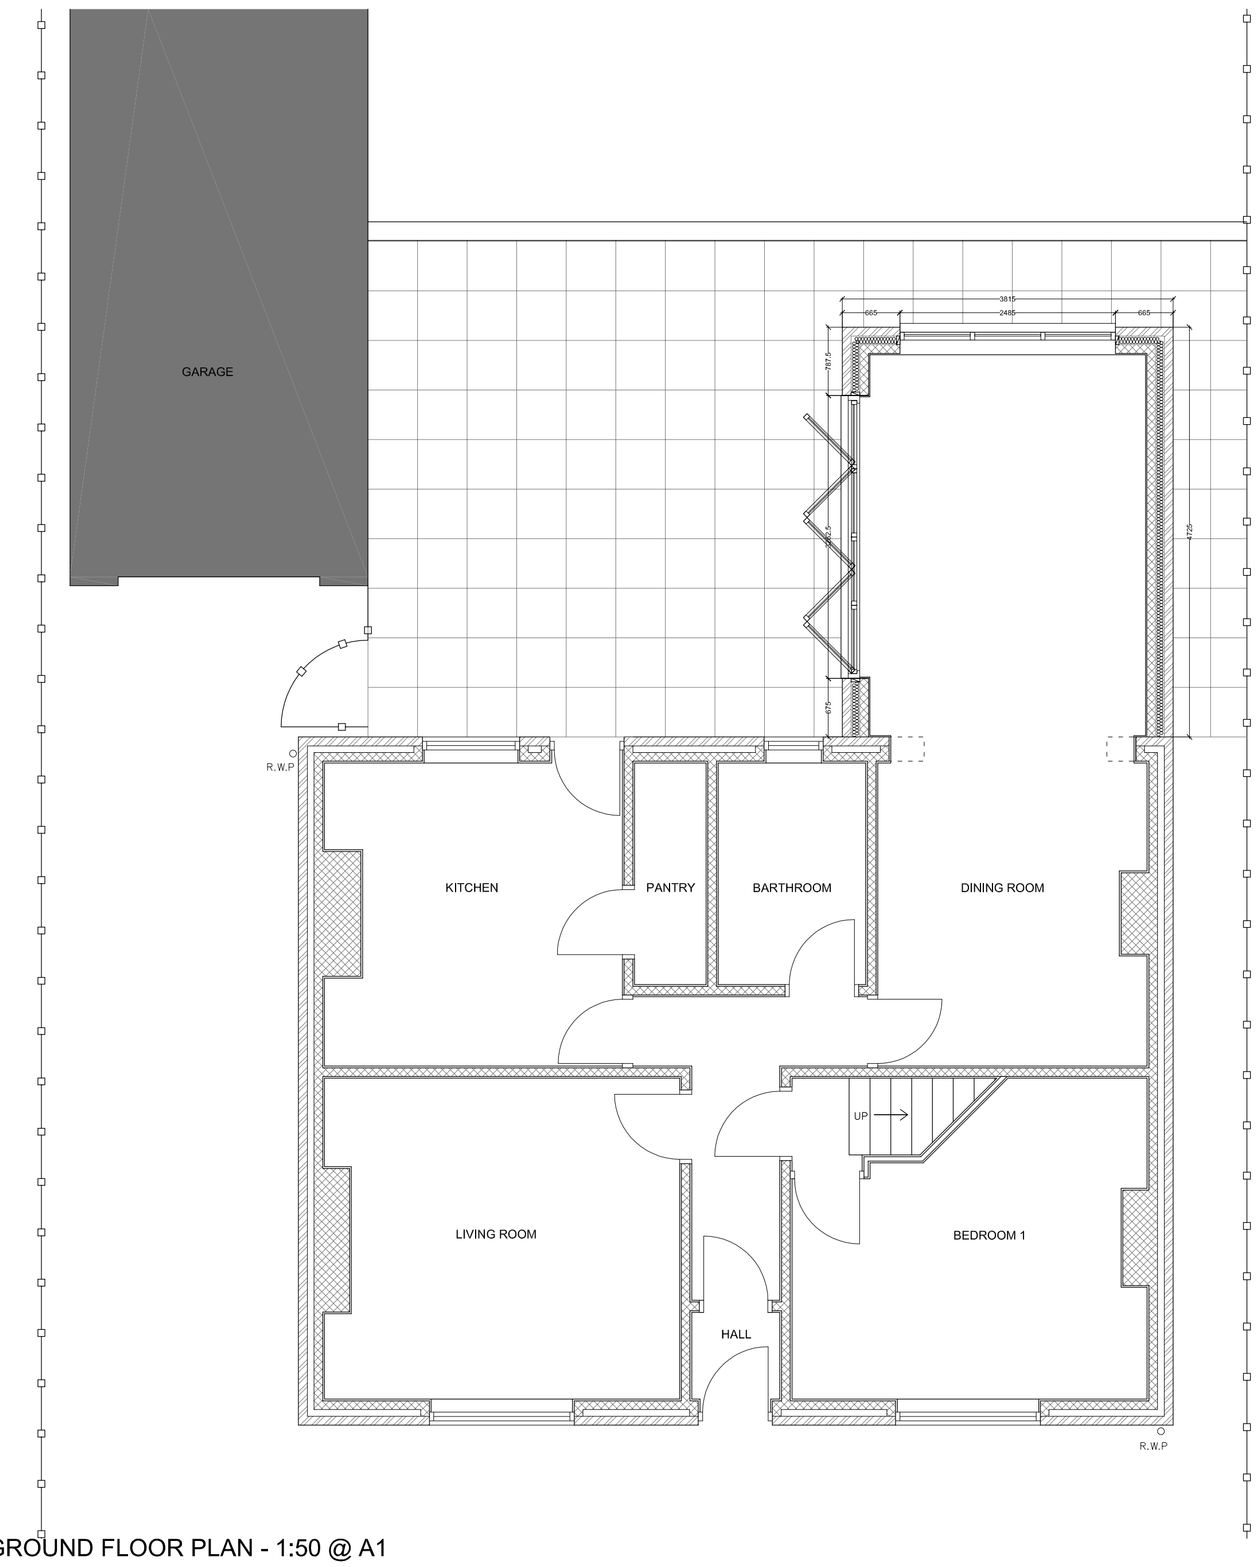

GROUND FLOOR PLAN - 1:50 @ A1

NORTH ELEVATION - 1:50 @ A1

Client Reference :	Project :	Drawing Title :	Drawn :	Scale :	Date :	Drawing No :	Rev:
MRS R. WHITEELY 3 MEADOW LANE, DARTON, BARNSLEY, S75 5PF	EXTENSION TO REAR OF DOMESTIC DWELLING	PROPOSED PLANS & ELEVATIONS	##	@ A1	MAR 12	RW_02	##