

WARNING TO HOUSE-PURCHASERS
Property Misdescriptions Act 1991


Buyers are warned that this is a working drawing and is not intended to be treated as descriptive material describing, in relation to any particular property or development, any of the Specified matters prescribed by any Order made under the above Act. The contents of this drawing may be subject to change at any time and alterations and variations can occur during the progress of the works without revision of the drawing. Consequently the layout, form, content and dimensions of the finished construction may differ materially fron those shown. Nor do the contents of this drawing constitute a contract, part of any contract or warranty.

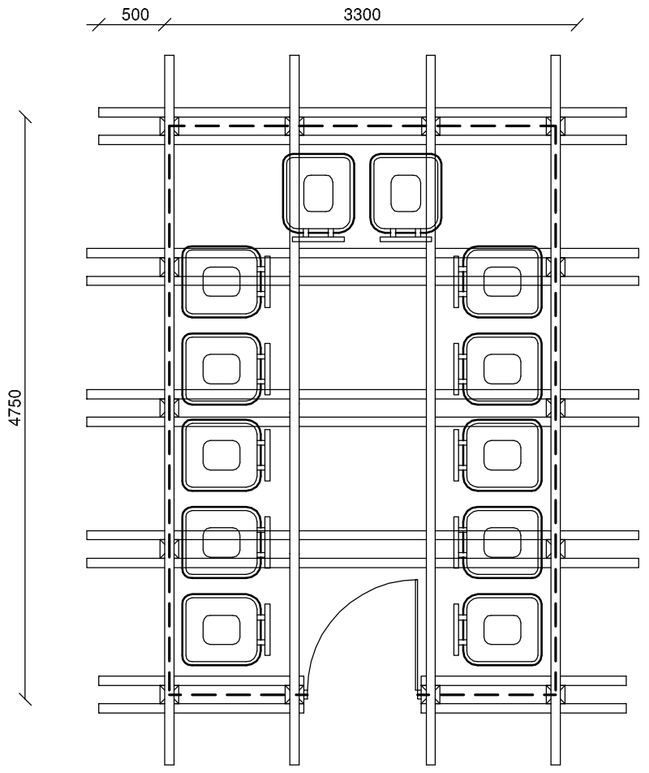

FLATS 1-12 BIN STORE PLAN

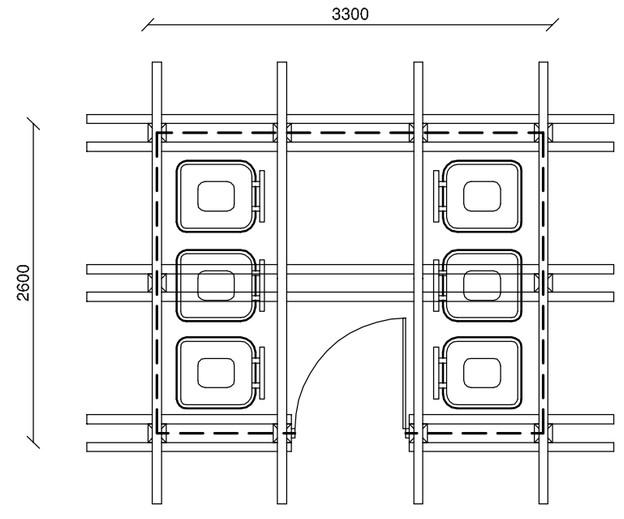


FLATS 89-94 & 95-100
BIN STORE PLAN

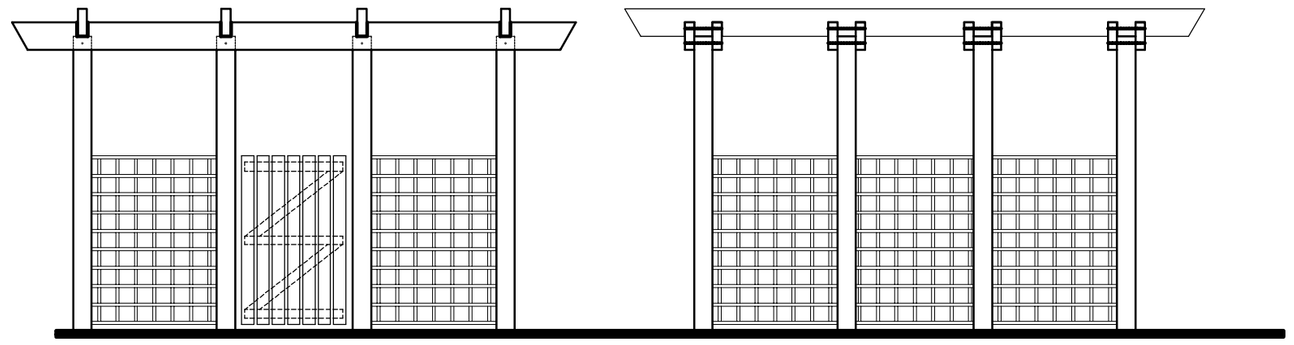

TYPICAL FRONT ELEVATION

TYPICAL SIDE ELEVATION

ALL TIMBER TO BE PRESERVATIVE TREATED, POSTS, RAILS & CROSS MEMBERS TO RECEIVE STAIN FINISH, TRELLIS TO DETAIL

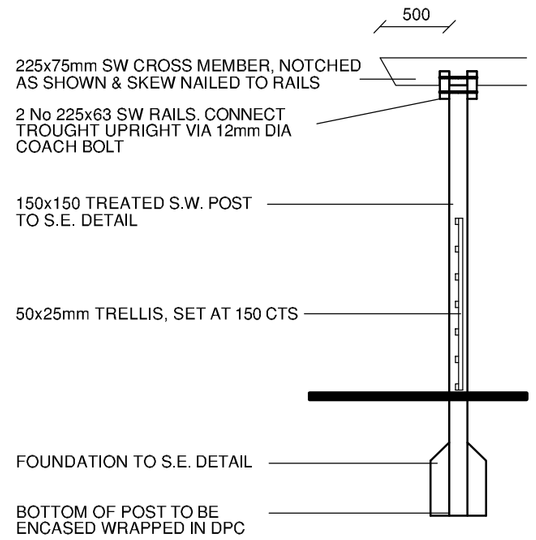

TYPICAL SECTION

Bin Store Details

Rev A Roof detail amended 06.04.01 PAS

BARRATT

BARRATT SHEFFIELD
THORNCLIFFE HALL
THORNCLIFFE PARK
CHAPELTOWN
SHEFFIELD
S35 2PH
TELEPHONE: 0114 257 3603
FAX: 0114 257 3604

Job: Standard 6/12 Bin Store to flats			
Title: Bin Store Details			
Drawn: PAS	Date: JAN'01	Drawing Number: SPL04/BS1	Rev: A
Checked:	Scale: 1:50		