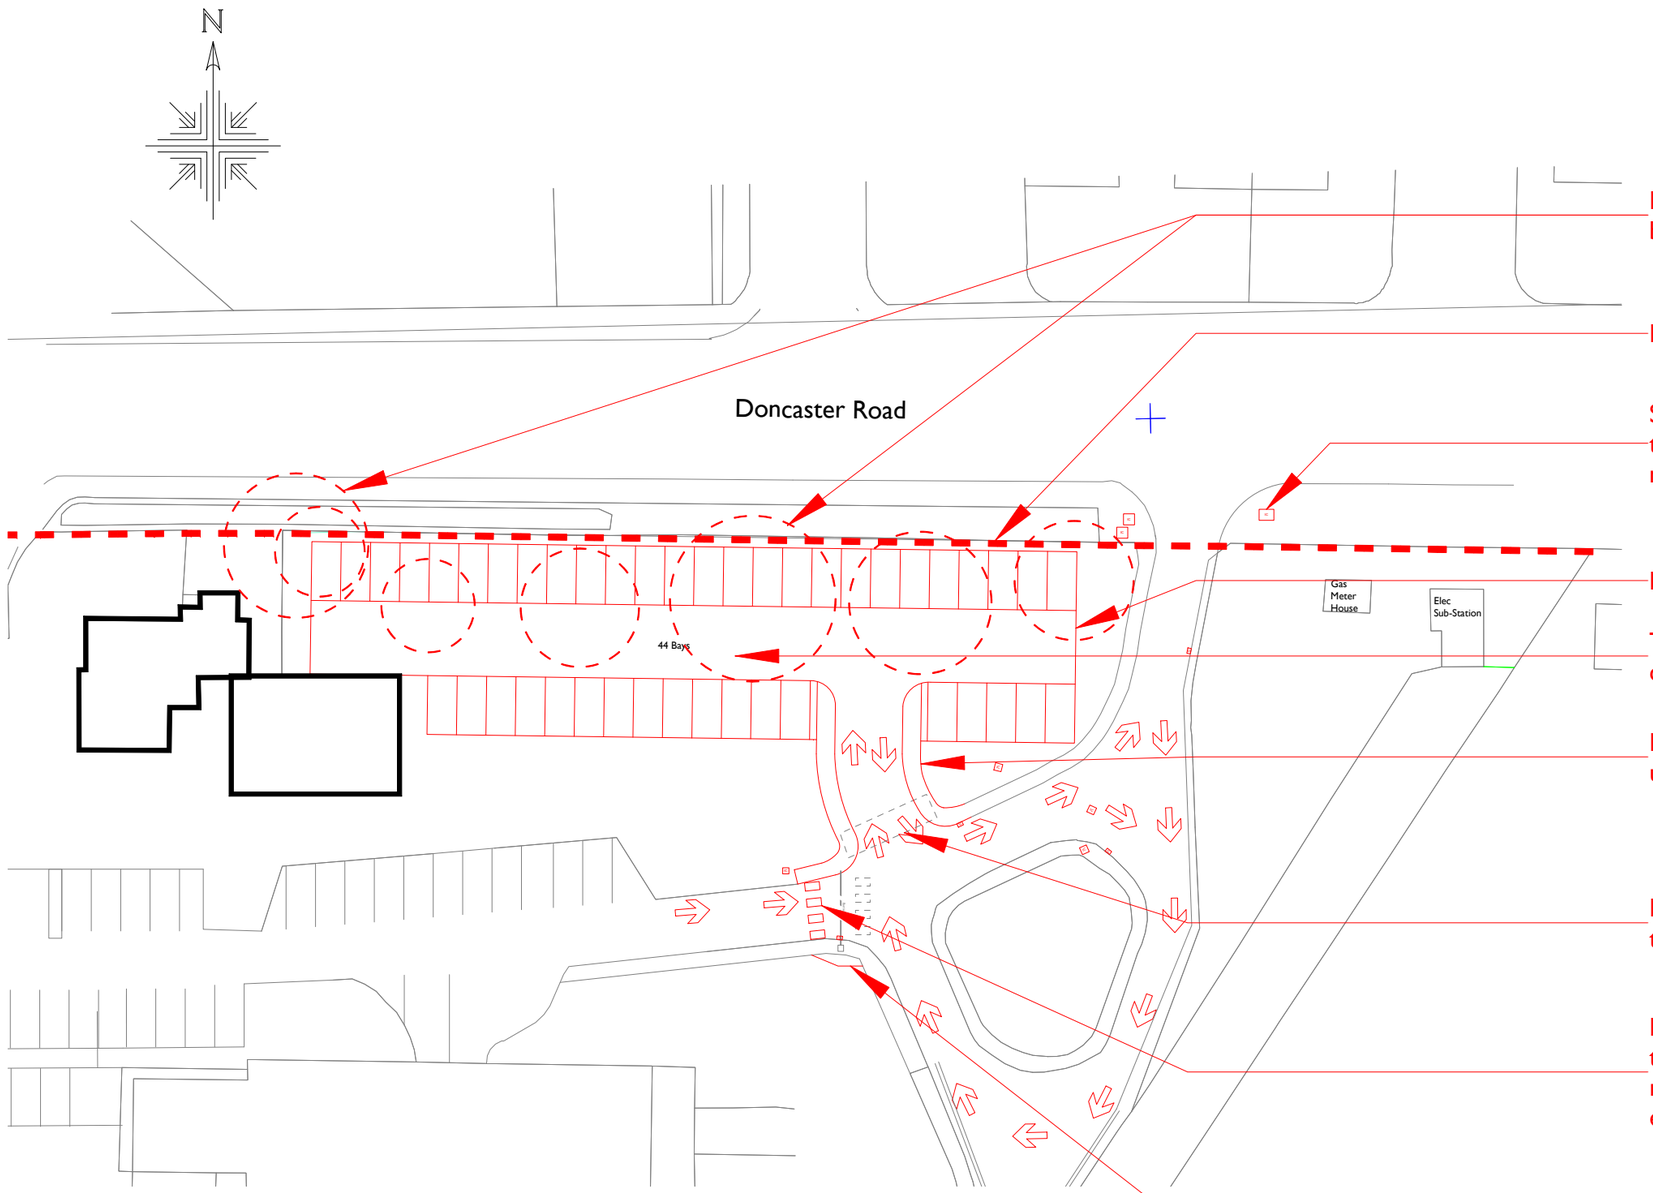


Existing diseased trees to be removed shown dotted.

Boundary of hospital grounds

Surface drainage from car park to be connected to existing manhole

Proposed new kerb edgings.

Tarmac surface to new car park.

Existing footpath extended up to meet new car park.

Existing drop kerb modified to suit new layout.

Existing pedestrian crossing to be removed and repositioned to the rear of existing barrier.

Existing footpath to be widened to 1.2m wide beyond existing base of barrier.

0 10 20 30 40 50

m

Revision	Description	Drawn	Checked	Date

Current Status: **PRELIMINARY**

t/a/d ARCHITECTS

T.A.D. Architects
Smithy Wood House,
Smithy Wood Crescent,
Sheffield, S8 0NU

Tel: 0114 250 9600
Fax: 0114 258 3681
Email: enquiries@tadarchitects.co.uk
www. tadarchitects.co.uk

Project
Proposed new Car Park to Kendray Hospital, Doncaster Road, Barnsley, S70 3RD

Drawing Title
Site Plan as Proposed

DO NOT SCALE FROM DRAWING

Scale	Date	Drawn	Checked
1:500 @A3	02.04.2019	pja	-

Drawing Number	Revision
1909/A/(G)/01	-

CAD Reference: xxxx/GDS FILES/xxxx xxx.cpt

© T.A.D. Architects