


Revision		Date
A	ORIGINAL ISSUE.	16 05 16
B	UPDATED BUILDING CONTROL SUBMISSION.	08 05 17

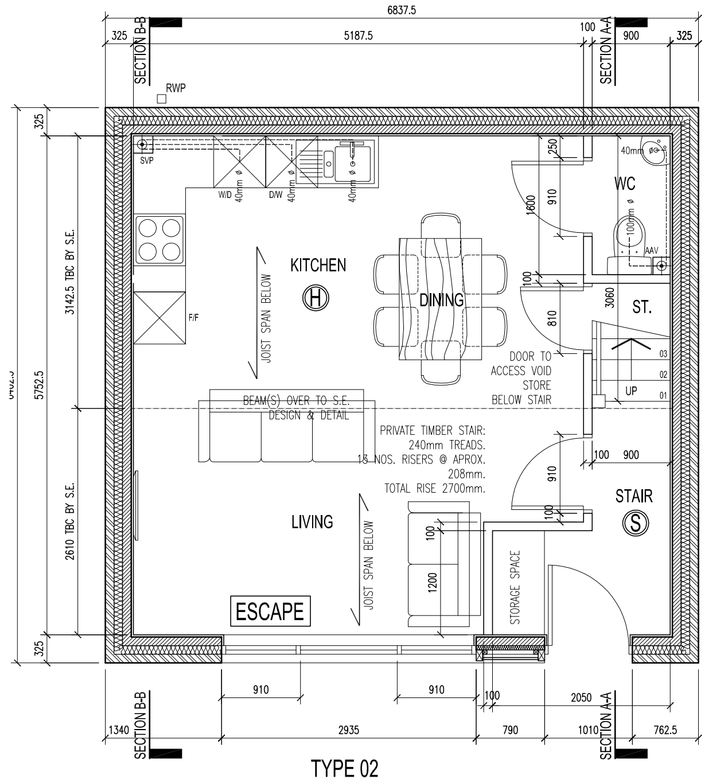


TYPE 02
GROUND FLOOR PLAN

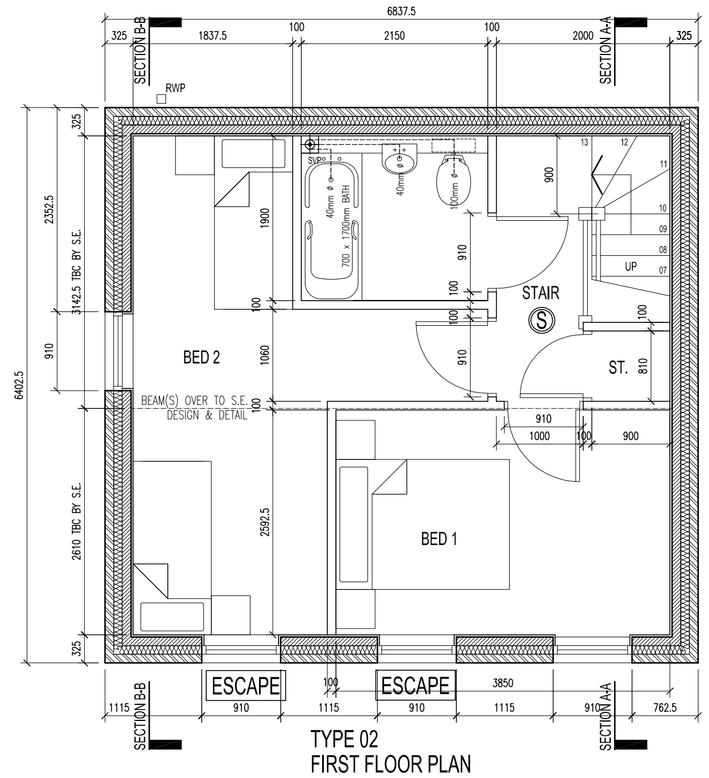

TYPE 02
FIRST FLOOR PLAN

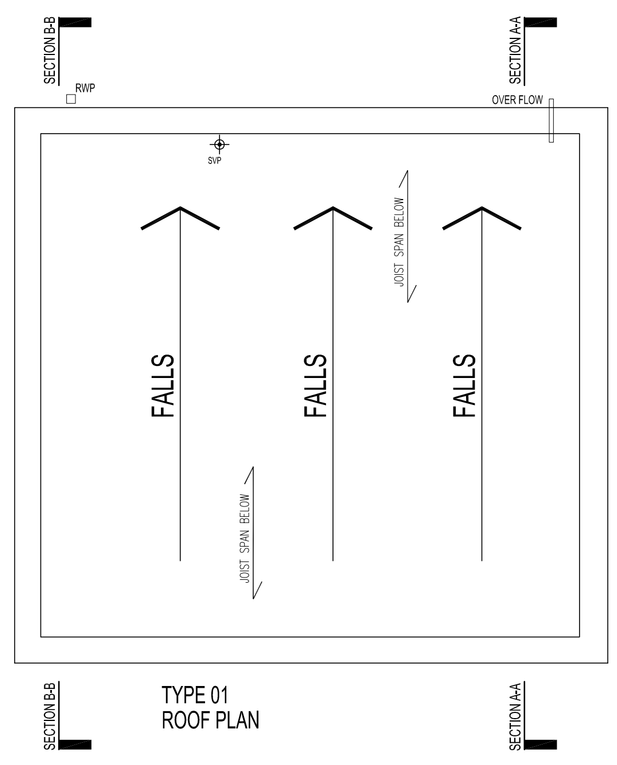

TYPE 01
ROOF PLAN

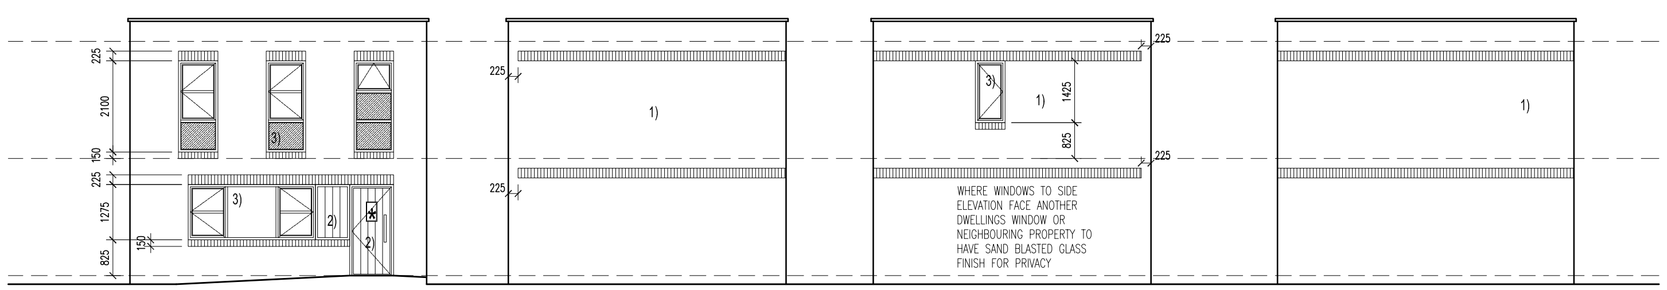

TYPE 03
FRONT ELEVATION
SCALE 1:100

TYPE 03
SIDE ELEVATION
SCALE 1:100

TYPE 03
SIDE ELEVATION
SCALE 1:100

TYPE 03
REAR ELEVATION
SCALE 1:100

MATERIALS KEY:

1) FACING RED BRICK
2) TIMBER PANELLING / DOOR
3) UPVC WINDOWS (RAL COLOUR TBC)

OBSCURED GLAZING PANEL – INTERNAL LEAF OF EXTERNAL WALL TO CONTINUE THROUGH BEHIND WINDOW

* INDICATES WINDOW TO HAVE TOUGHENED / LAMINATED SAFETY GLASS IN ACCORDANCE WITH APPROVED DOCUMENT 'K'

** INDICATES WINDOW TO PROVIDE CONTAINMENT AND PROTECTION FROM FALLING AS DETAILED IN AD 'K2'.
GUARDING TO BE CAPABLE OF RESISTING HORIZONTAL FORCE GIVEN IN BS 6399:PART1:1996.
IF WINDOW IS OPENABLE THEN THIS SHOULD BE RESTRICTED TO 99mm AND RESTRICTORS TO BE ABLE TO WITHSTAND FORCES GIVEN ABOVE.

AAD Architects Ltd

AAD Architects Ltd
WFI House, 2 Queens Road,
Sheffield S2 4DG
tel: 0114 2759896

Coalfields Regeneration Trust	*Client*
Washington Road, Goldthorpe	*Job*
Barnsley	
Apt Type 03	*Title*
Plans & Elevations	

DRAWN	CHECKED	DATE	SCALE	
			A3 ISSUE:	A1 ISSUE:
MH		*JULY 2015*	*1:100*	*1:50*

REVISION	DRAWING STATUS	DRAWING NUMBER
B	*-*	*2334 -107*

© COPYRIGHT EXISTS ON THE DESIGNS AND INFORMATION SHOWN ON THIS DRAWING
The Contractor must verify all dimensions on site before making shop drawings or commencing work of any kind. No dimensions to be scaled from this drawing. Architect to be notified of any discrepancies in dimensions immediately.